
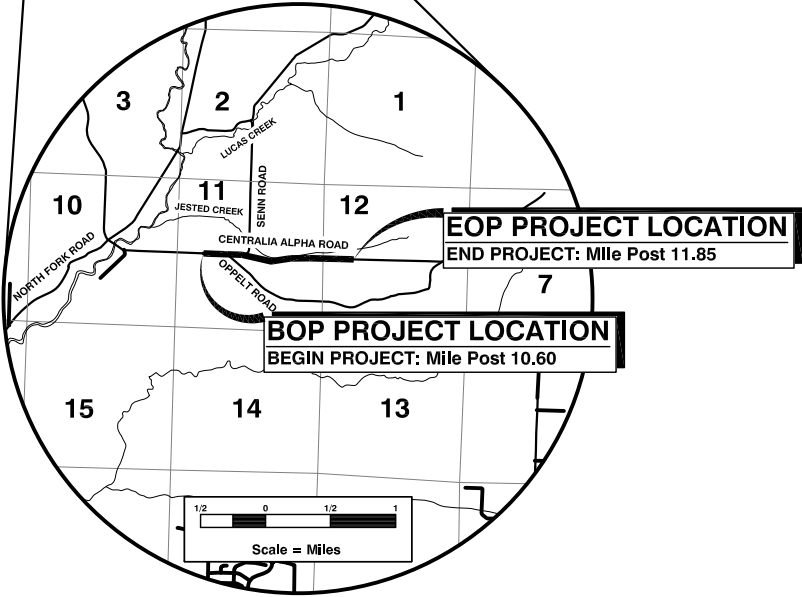


CENTRALIA ALPHA ROAD IMPROVEMENT PROJECT

COUNTY ROAD PROJECT NO: 2084

RAPP PROJECT NO: 2119-01

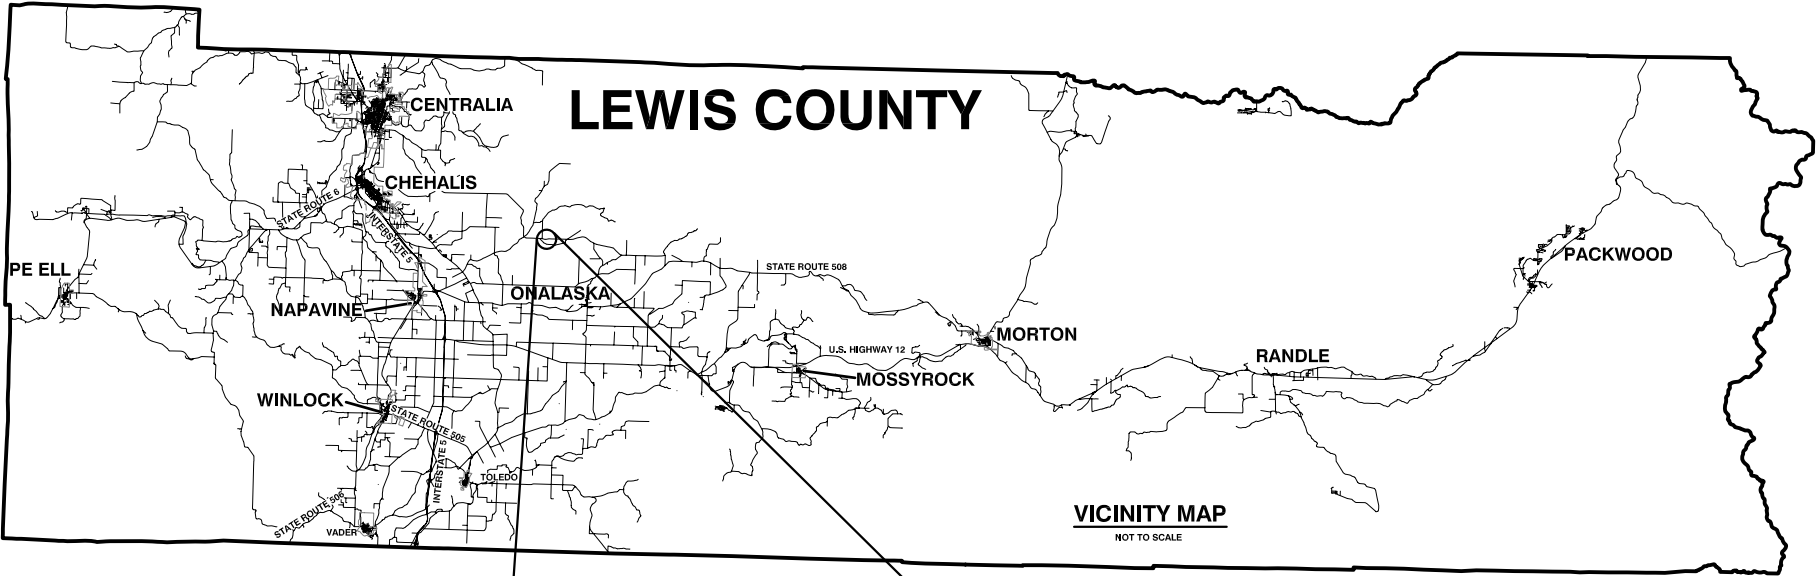


ENGINEERING-
DESIGN SECTION

3/2/2023 2:06 PM

S:\Engineer\Design\Centralia Alpha CRP 2084\DESIGN\Cent Alpha Design Sept. 22 2020\ROW Acquisition\Centralia Alpha Site Plan 8.5X11.dwg

TWP. 13 N. RGE 1 W.W.M.

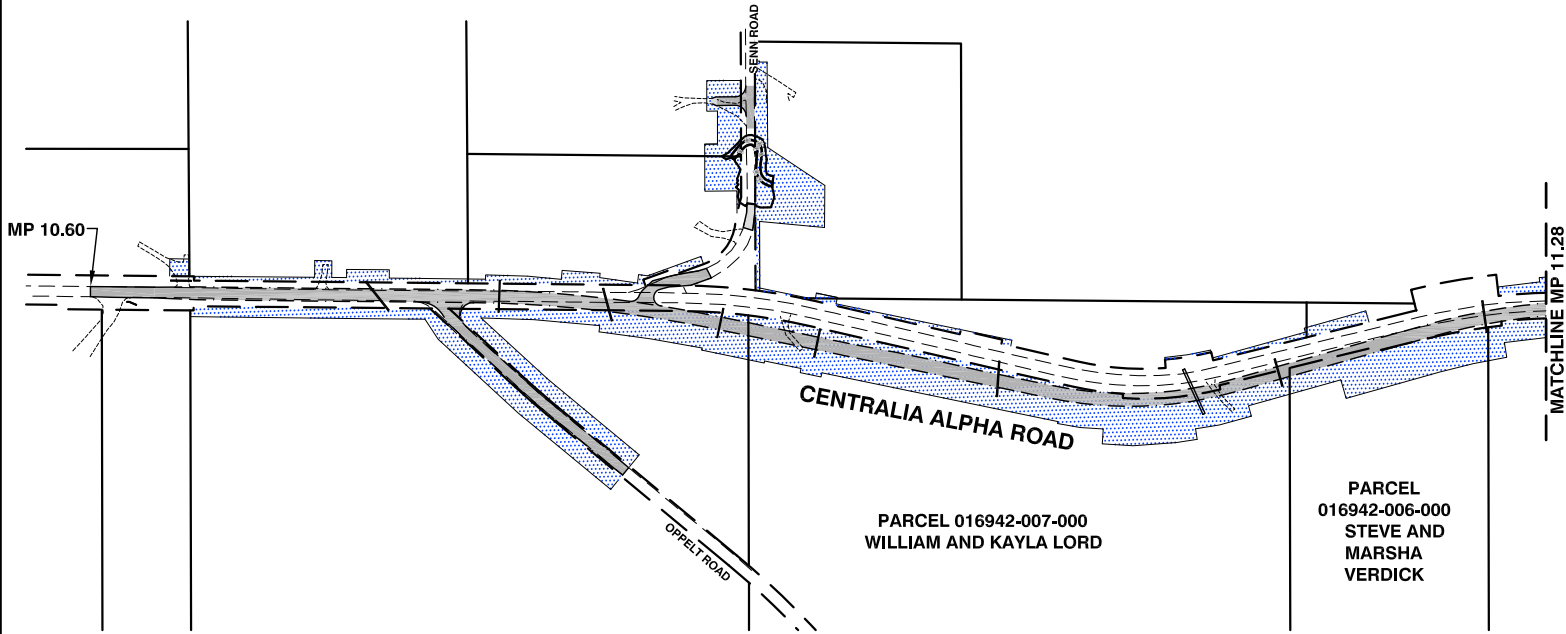


LEGEND
NEW CONSTRUCTION

- PROPOSED PROPERTY ACQUISITION
- PROPOSED ROADWAY
- NEW CULVERT

EXISTING

- RIGHT OF WAY
- PROPERTY LINE
- EXISTING EDGE OF ROADWAY
- EXISTING DRIVEWAY

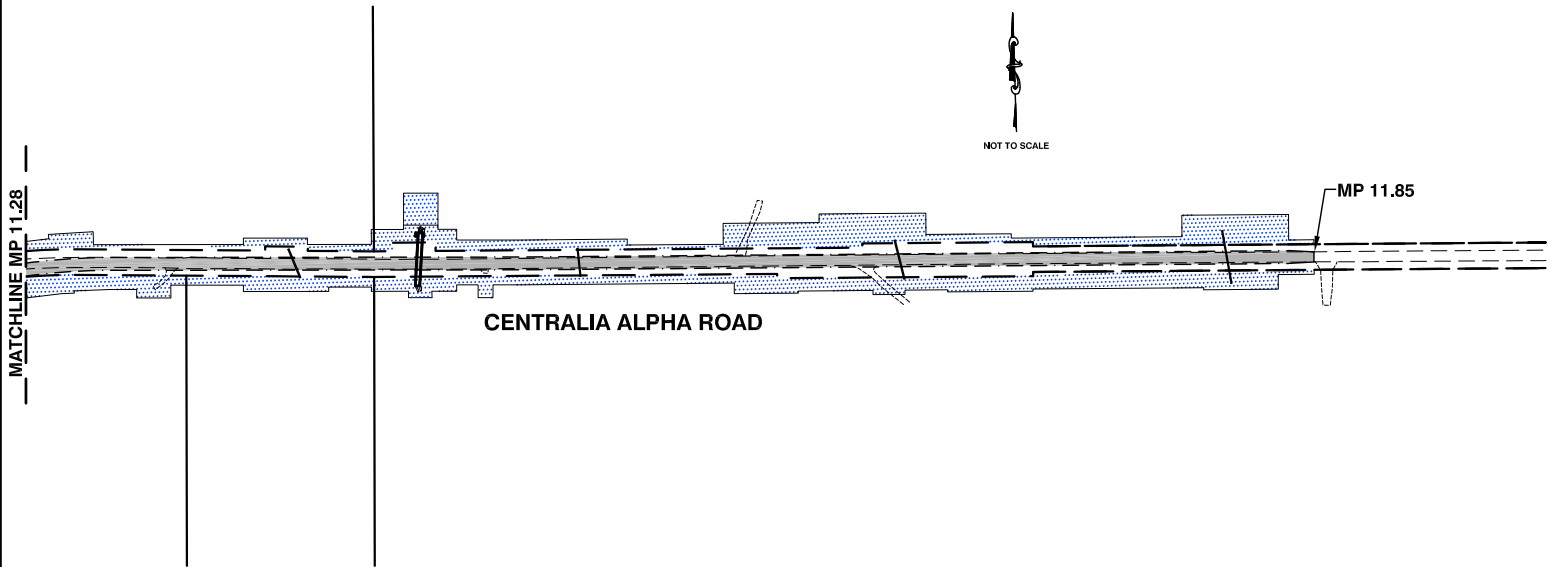

2025 N. E. KRESKY AVE.
CHEHALIS WA 98532
PHONE # (360) 740-1123
FAX # (360) 740-2719

DESIGNED BY : J. PIPER
DRAWN BY : WRA
CHECKED BY :
DATE :

NO.	DATE	REVISION	BY	APP.

**CENTRALIA ALPHA ROAD
IMPROVEMENT PROJECT**


RAPP PROJECT NO: 2119-01
COUNTY ROAD PROJECT NO: 2084

OVERALL PROJECT

SHEET
2
OF
3




NOT TO SCALE

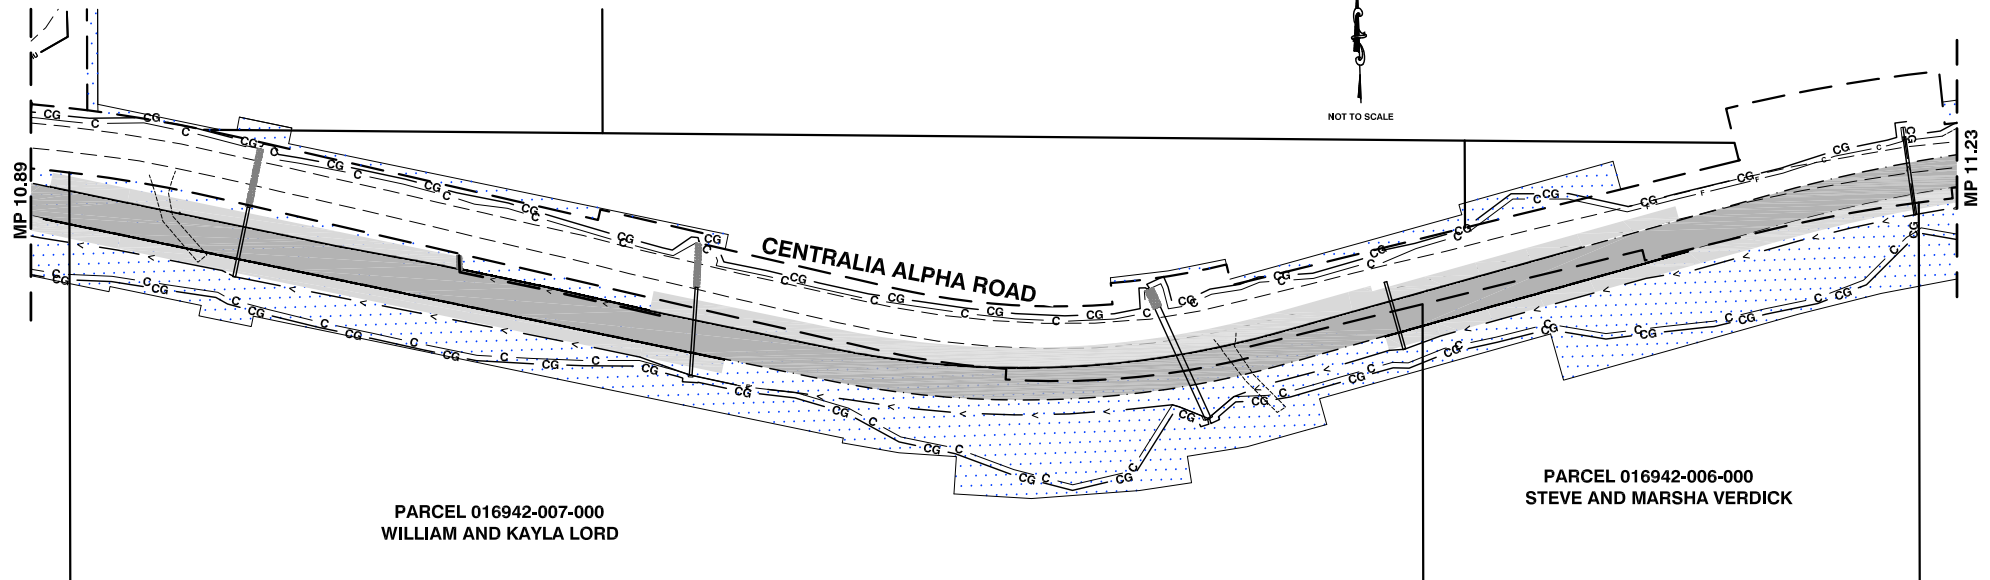**LEGEND****NEW CONSTRUCTION**

- PROPOSED PROPERTY ACQUISITION
- PROPOSED ROADWAY
- EROSION CONTROL BMP
- EXCAVATION LIMIT
- CLEARING & GRUBBING LIMIT
- ROADSIDE DITCH FLOWING
- NEW CULVERT

EXISTING

- RIGHT OF WAY
- PROPERTY LINE
- EXISTING EDGE OF ROADWAY
- EXISTING DRIVEWAY

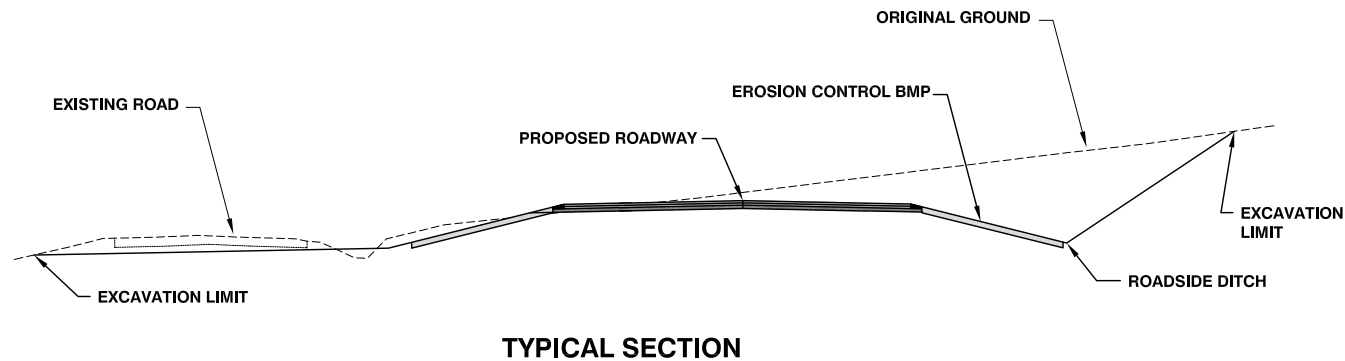**TYPICAL SECTION**

2025 N. E. KRESKY AVE.
CHEHALIS WA 98532
PHONE # (360) 740-1123
FAX # (360) 740-2719

DESIGNED BY : J. PIPER
DRAWN BY : WRA
CHECKED BY :
DATE :

NO.	DATE	REVISION	BY	APP.

CENTRALIA ALPHA ROAD IMPROVEMENT PROJECT

RAPP PROJECT NO: 2119-01
COUNTY ROAD PROJECT NO: 2084

PROPOSED ROADWAY MP 10.89 - 11.23

SHEET
3
OF
3

