

LEWIS COUNTY LAW AND JUSTICE EXTERIOR UPGRADES

LEWIS COUNTY FACILITES DEPARTMENT

345 WEST MAIN STR, CHEHALIS, WA 98532

PROJECT INFORMATION

OWNER
LEWIS COUNTY FACILITIES DEPARTMENT
351 NW NORTH STREET
CHEHALIS, WA 98532
• DOUG CAREY, MANAGER
DOUG.CAREY@LEWISCOUNTYWA.GOV
360.740.1192

PROJECT LOCATION
345 WEST MAIN STREET
CHEHALIS, WA 98532
• DAVE HINKSON, PROJECT MANAGER
DHINKSON@CHEHALISTRIBE.ORG
360.709.1822
• DENISE WALKER, HEALTH DIRECTOR
DWALKER@CHEHALISTRIBE.ORG
360.609.1772

AUTHORITY HAVING JURISDICTION
CITY OF CHEHALIS COMMUNITY DEVELOPMENT BUILDING & PLANNING
1321 S. MARKET BLVD.
CHEHALIS, WA 98532
• CHELBI BROWNE, PERMIT TECHNICIAN
CBROWNE@CI.CHEHALIS.WA.US
360.345.2229

DESIGN TEAM

ARCHITECT
KMB ARCHITECTS
906 COLUMBIA STREET SW, SUITE 400
OLYMPIA, WASHINGTON 98501
360.352.8883
• JAMES HILL, PARTNER
JAMES.HILL@KMB-ARCHITECTS.COM
• JEB HARDAN, PROJECT MANAGER
JEBHARDAN@KMB-ARCHITECTS.COM
• TERINA OWEN, PROJECT ARCHITECT
TERINAOWEN@KMB-ARCHITECTS.COM

BUILDING ENVELOPE
WETHERHOLT AND ASSOCIATES, INC.
2639 PARKMONT LN SW, SUITE A
OLYMPIA, WA 98502
360.786.1660
• BOB CARD, PRINCIPAL
BOB@WETHERHOLT.COM

DRAWING INDEX

GENERAL

G1001 COVER SHEET

ARCHITECTURAL

AS101 REFERENCE FLOOR PLAN
A-121 ENLARGED FLOOR PLAN
A-201 EXTERIOR ELEVATIONS
A-301 BUILDING SECTIONS
A-521 EXTERIOR DETAILS
A-522 EXTERIOR DETAILS



PROJECT DESCRIPTION

INSTALLATION OF 3,400 SF OF EIFS SIDING SYSTEM ON THE SOUTH ELEVATION OF THE ANNEX ADDITION TO THE EXISTING WALL SHEATHING.

DEFERRED SUBMITTALS

AUTOMATIC SPRINKLER SYSTEM - DESIGN BUILD

APPROVALS

DRAWING ABBREVIATIONS


4	AND	BRG	BEARING	DN	DOWN	FE	FIRE EXTINGUISHER	HDR	HEADER	MR	MOISTURE RESISTANT	OPP	OPPOSITE	SHTG	SHEATHING	TSCD	TOILET SEAT COVER DISPENSER
Z	ANGLE	BTM	BOTTOM	DR	DOOR	FEC	FIRE EXTINGUISHER CABINET	HGR	HANGER	MATL	MATERIAL	ORNT	ORIENT(ATION)	SIM	SIMILAR	TS	TUBE STEEL
@	AT	BTWN	BETWEEN	DHM	DETENTION HOLLOW METAL	FF	FINISH FLOOR	HORIZ, H	HORIZONTAL	MAX	MAXIMUM	PAR	PARALLEL	SP	SPACE(ING)	TYP	TYPICAL
'	FOOT (FEET)	CAB	CABINET	DWG	DRAWING	FLG	FLASHING	HM	HOLLOW METAL	MB	MACHINE BOLT	PIC	PRECAST CONCRETE	SPEC	SPECIFICATIONS	UON	UNLESS OTHERWISE NOTED
"	INCH	CAB	CONTRACTOR FURNISHED /	EXST	EXISTING	FLR	FLOOR	HR	HOUR	MECH	MECHANICAL	PERP	PERPENDICULAR	SQ	SQUARE	VCT	VINYL COMPOSITION TILE
d	PENNY (NAILS)	CLR	CONTRACTOR INSTALLED	EA	EACH	FOC	FACE OF CONCRETE	HTG	HEATING	MEZZ	MEZZANINE	PLAM	PLASTIC LAMINATE	SS	STAINLESS STEEL	VERT, V	VERTICAL
e	PLATE or PROPERTY LINE	CJ	CONSTRUCTION JOINT	EF	EXHAUST FAN	FOM	FACE OF MASONRY	HTR	HEATER	MFR	MANUFACTURER	PL	PLATE OR PROPERTY LINE	SSK	SERVICE SINK	VERIFY, V	VERIFY IN FIELD
AB	ANCHOR BOLT	CL, 4	CENTER LINE	EIFS	EXTERIOR INSULATION	FOS	FACE OF STUD	HWH	HOT WATER HEATER	MIN	MINIMUM	PSF	POUNDS PER SQUARE FOOT	STD	STANDARD	W	WIDE (WIDTH)
AC	AIR CONDITIONING	CLS	CEILING	ID	INSIDE DIAMETER	MISC	MISCELLANEOUS	ID	INSIDE DIAMETER	MR	MOISTURE RESISTANT	PWD	PLYWOOD	STRG	STAGGER	WI	WITH
ACOUS	ACOUSTICAL	CLR	CLEAR	IF	INSIDE FACE	PSI	POUNDS PER SQUARE INCH	IF	INSIDE FACE	MTD	MOUNTED	PT	PRESSURE TREATED	STR	STRUCTURAL	W/O	WITHOUT
ACT	ACOUSTICAL CEILING TILE	CMU	CONCRETE MASONRY UNIT	FR	FIRE RESISTANT	MTL	METAL	IN	INCH	NTS	NOT TO SCALE	QTY	QUANTITY	SUSP	SUSPENDED(TION)	WB	WHITE BOARD
ACC	ACCESSIBLE	COL	COLUMN	FRMG	FRAMING	INT	INTERIOR	INSUL	INSULATION	OD	OUTSIDE DIAMETER	REFR	REFRIGERATOR	SV	SHEET VINYL	WC	WATER CLOSET
ADD	ADDITIONAL	ELEV	ELEVATION	INT	INTERIOR	FT	FEET (FOOT)	JAN	JANITOR	OC	ON CENTER	RAD, R	RADIUS	RC	RESILIENT CHANNEL	WID	WINDOW
ADJ	ADJACENT / ADJUSTABLE	ENG	ENGINEER	JST	JOIST	FTG	FOOTING	JT	JOINT	OD	OUTSIDE DIAMETER	REF	REFERENCE	TB	TACK BOARD	WP	WATERPROOF / WORK POINT
AFF	ABOVE FINISH FLOOR	EQ	EQUAL	KD	KNOCKDOWN	GA	GAUGE	KIT	KITCHEN	OF	OUTSIDE FACE	REFL	REFLECTED	TEMP	TEMPERED	WWF	WELDED WIRE FABRIC
AFG	ABOVE FINISH GRADE	EQUIP	EQUIPMENT	GB	GRAB BAR	GALV	GALVANIZED	LB, #	LINEAL FEET (FOOT)	OH	OVERHANG OR OVERHEAD	REIN	REINFORCED	TN	TOE NAIL	YD	YARD
ALUM	ALUMINUM	GLB	GLUE-LAMINATED BEAM	ES	EACH SIDE	GWB	GYPSSUM WALLBOARD	LAT	LATERAL	OPNG	OPENING	REQD	REQUIRED	TOC	TOP OF CONCRETE		
ALT	ALTERNATE	EXT	EXTERIOR	EXP	EXPANSION	HT	HIGH (HEIGHT)	LOC	LOCATION			RM	ROOM	TOP	TOP OF PAVING		
APPROX	APPROXIMATE	FB	FABRICATE(ION)	EXST	EXISTING	HB	HOSE BIBB	L	LENGTH / LONG			RO	ROUGH OPENING	TOM	TOP OF MASONRY		
ARCH	ARCHITECT(URAL)	FAB	FABRICATE(ION)	FIN	FINISH	HC	HOLLOW CORE / HANDICAP	LT	LIGHT			SC	SOLID CORE	TOJ	TOP OF JOIST		
BD	BOARD	HD	HOLD DOWN	FON	FOUNDATION	HDW	HARDWARE	MC	METAL CHANNEL			SCH	SCHEDULE	TOS	TOP OF SHEATHING		
BLDG	BUILDING	HT	HIGH (HEIGHT)									SF	SQUARE FEET (FOOT)	TOW	TOP OF WALL		
BLK	BLOCK	DIAG	DIAGONAL									SHT	SHEET	TPD	TOILET PAPER DISPENSER		
BLKG	BLOCKING																
BM	BEAM																

LAST SAVE: TerraOpen, AS-111 REFERENCE FLOOR PLAN.dwg - September 18, 2020 (11:35 AM)
PLOT: DWG To PDF.pc3, ARCH-full bleed D (36.00 x 24.00 Inches), KMB-NCS.ctb - October 2, 2020 (2:35 PM)




REFERENCE FLOOR PLAN

SCALE: 1/8"=1'-0"

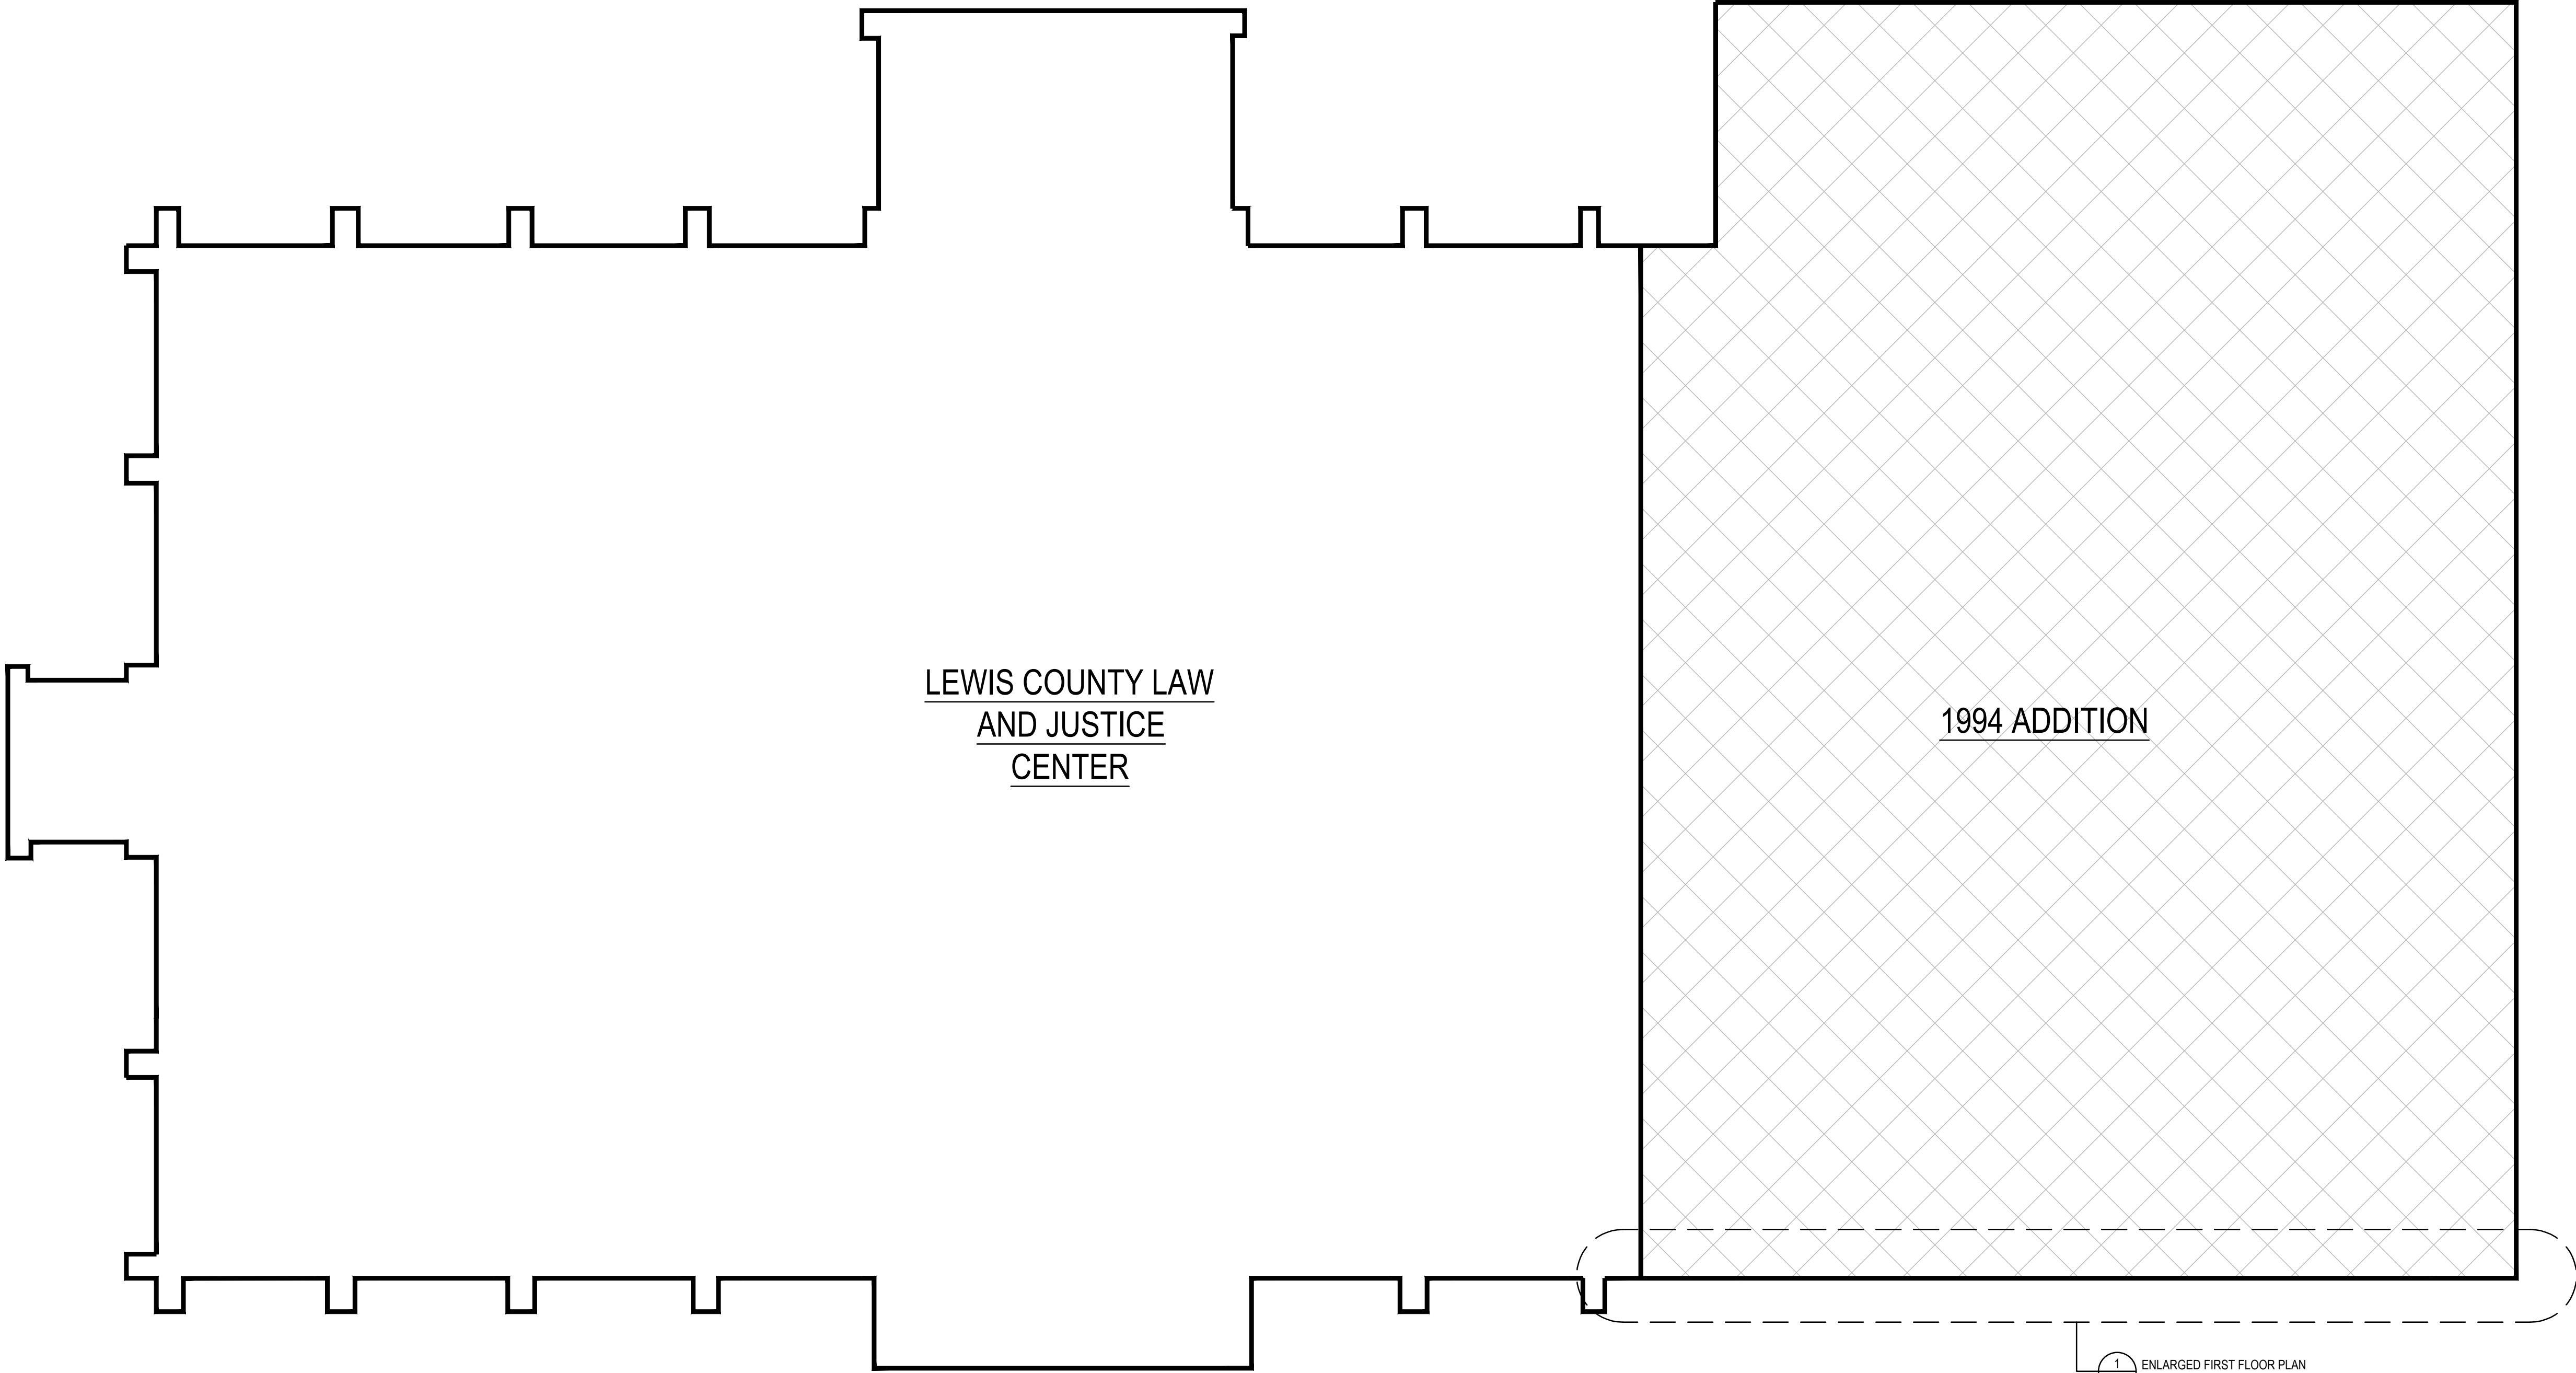

- 1 ENLARGED FIRST FLOOR PLAN
A-121
- 2 ENLARGED 2ND - 4TH FLOOR PLAN
A-121
- 3 ENLARGED ROOF PLAN
A-121

KMB
architects
906 Columbia Street SW, Suite 400
Olympia, Washington 98501
360.352.8883

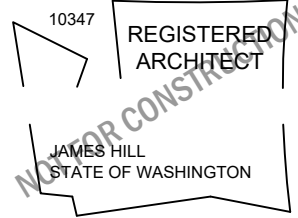

KMB Project # J2050

LEWIS COUNTY LAW & JUSTICE EXTERIOR UPGRADES
LEWIS COUNTY FACILITIES DEPARTMENT
345 WEST MAIN STREET
CHEHALIS, WA 98532

ORIGINAL SHEET SIZE = 24 x 36
HALF SIZE REDUCTIONS = 11 x 17


REVISIONS:

DATE:
10/2/2020


50% PERMIT SET

SHEET NO.


A-101
FLOOR PLAN

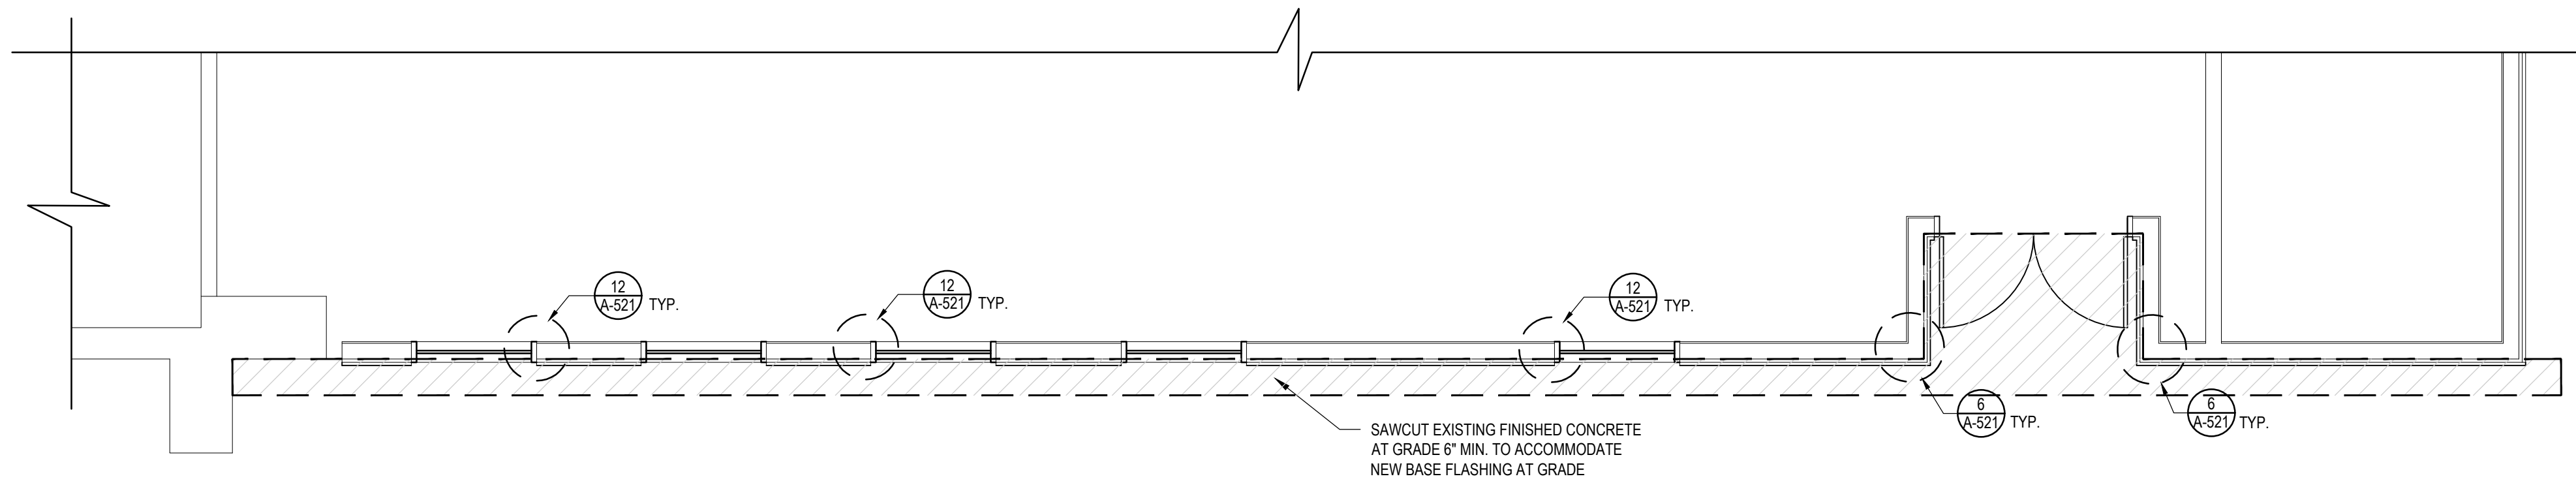

1 ENLARGED FIRST FLOOR PLAN
SCALE: 1/4"=1'-0"

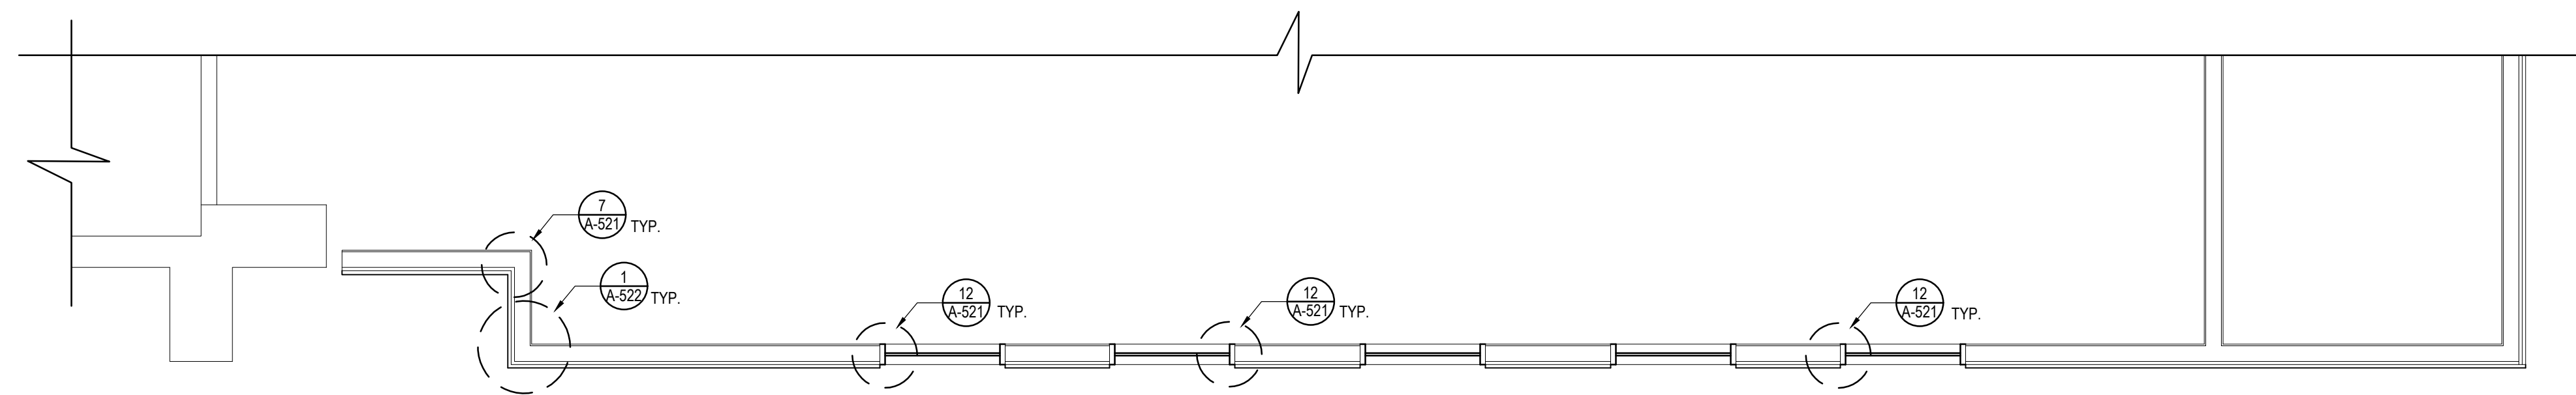

2 ENLARGED 2ND-4TH FLOOR PLAN
SCALE: 1/4"=1'-0"

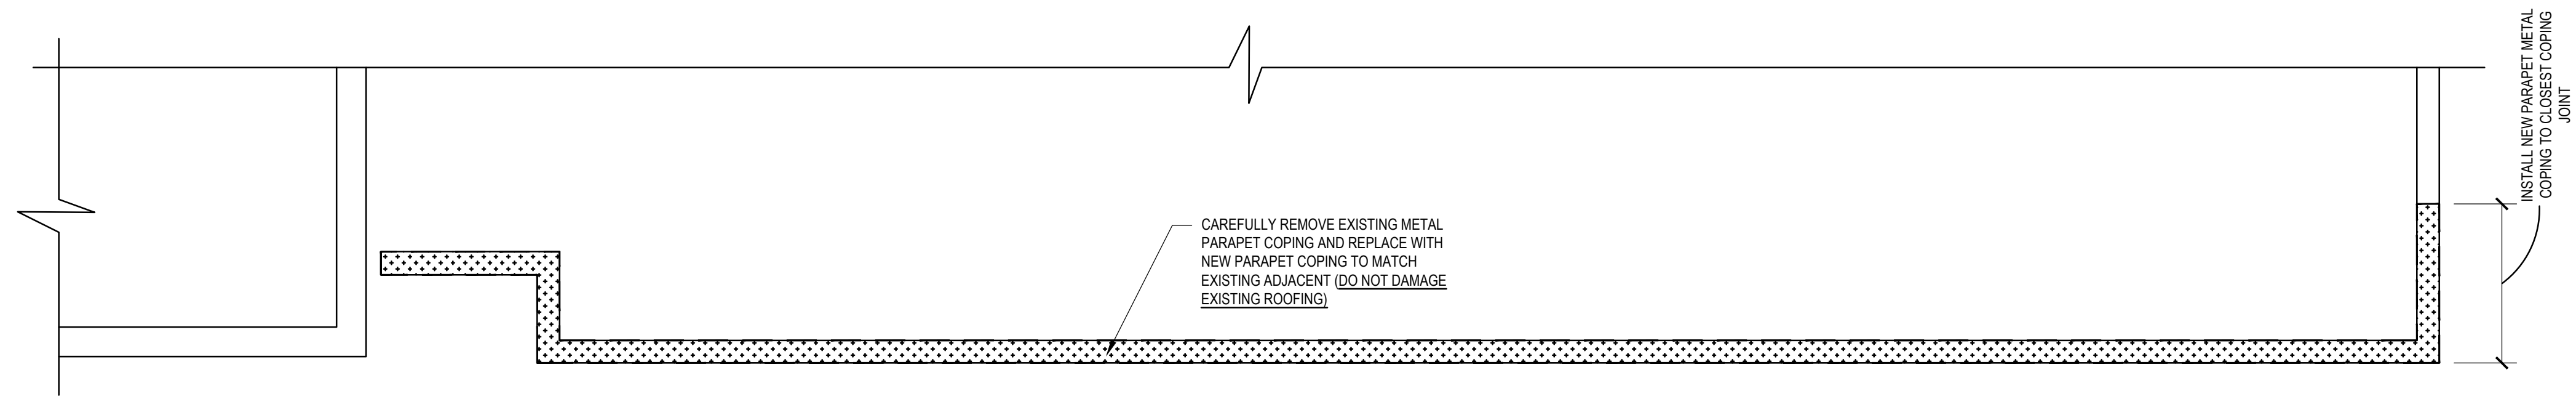


3 ENLARGED ROOF PLAN
SCALE: 1/4"=1'-0"


LAST SAVE: TerraOpen_A-201 EXTERIOR ELEVATION.dwg - October 2, 2020 (1:18 PM)
PLOT: DWG To PDF.pc3 ARCH full bleed D (36.00 x 24.00 Inches), KMB\NCS db - October 2, 2020 (2:41 PM)




1 NORTH ELEVATION
SCALE: 1/4"=1'-0"

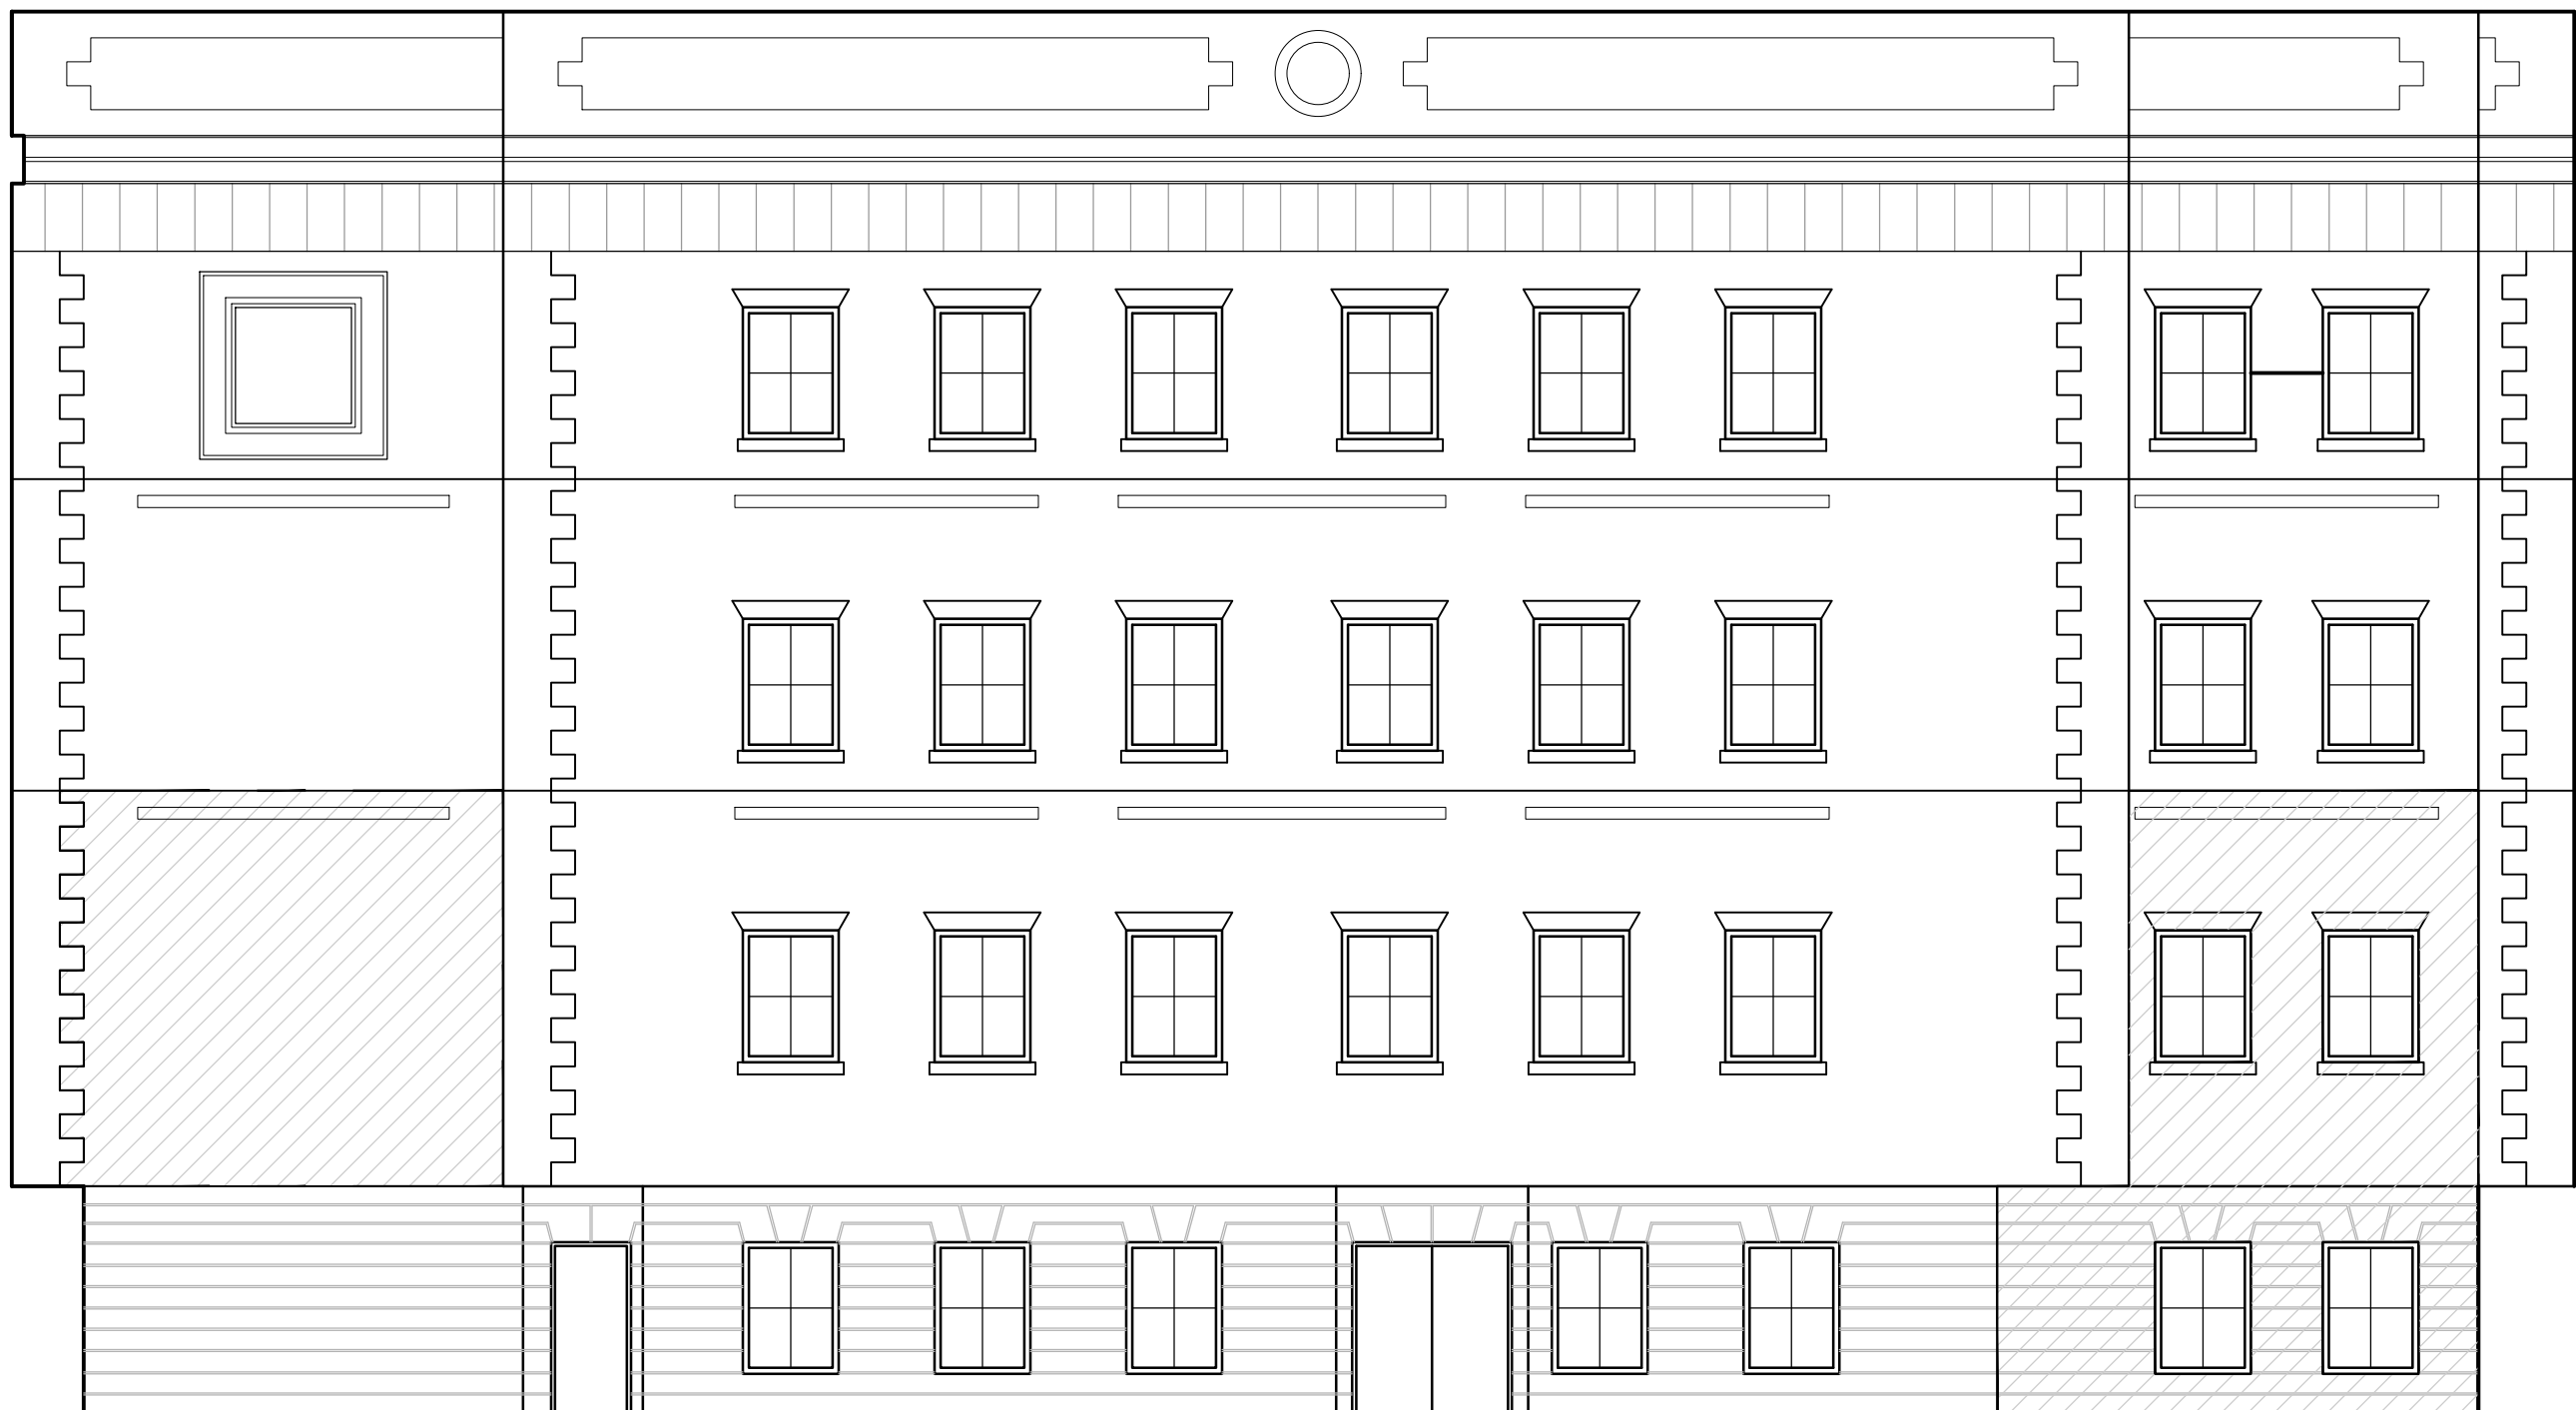

2 EAST ELEVATION
SCALE: 1/4"=1'-0"

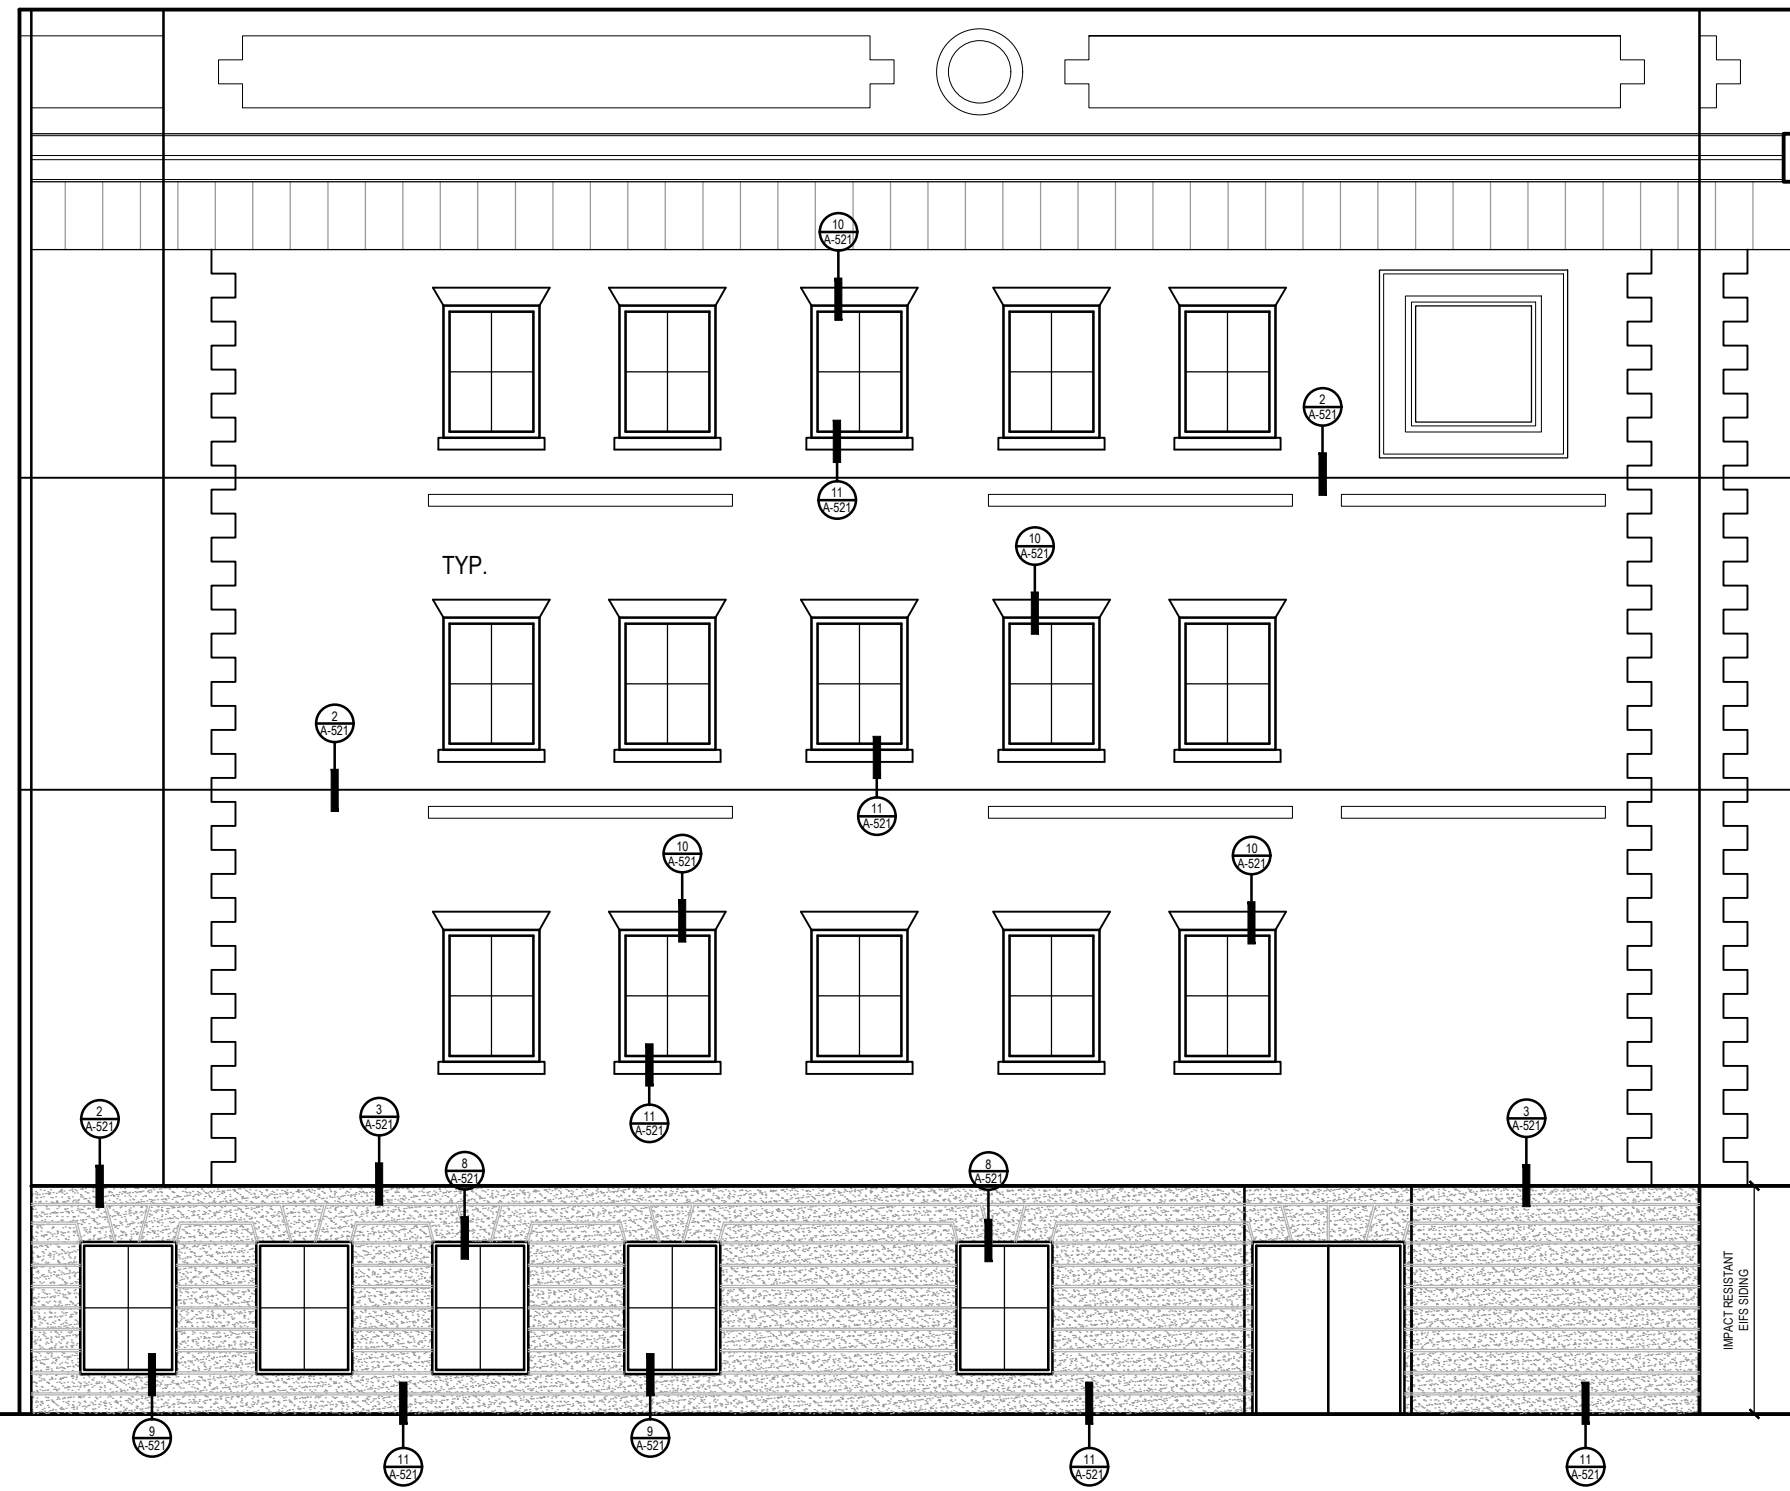


3 SOUTH ELEVATION
SCALE: 1/4"=1'-0"

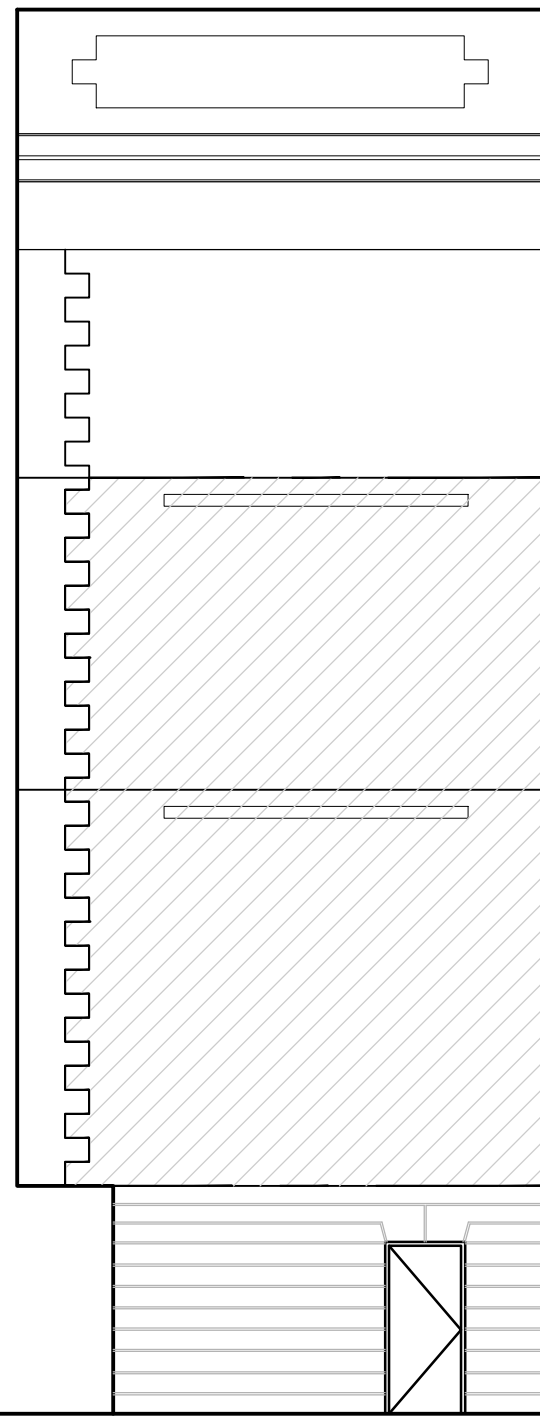

4 WEST ELEVATION
SCALE: 1/4"=1'-0"

LAST SAVE: TerraOpen_A-301 BUILDING SECTIONS.dwg - October 2, 2020 (9:03 AM)
PLOT: DWG To PDF.pc3, ARCH full bleed D (36.00 x 24.00 inches), KWB\NCS.ctb - October 2, 2020 (2:44 PM)

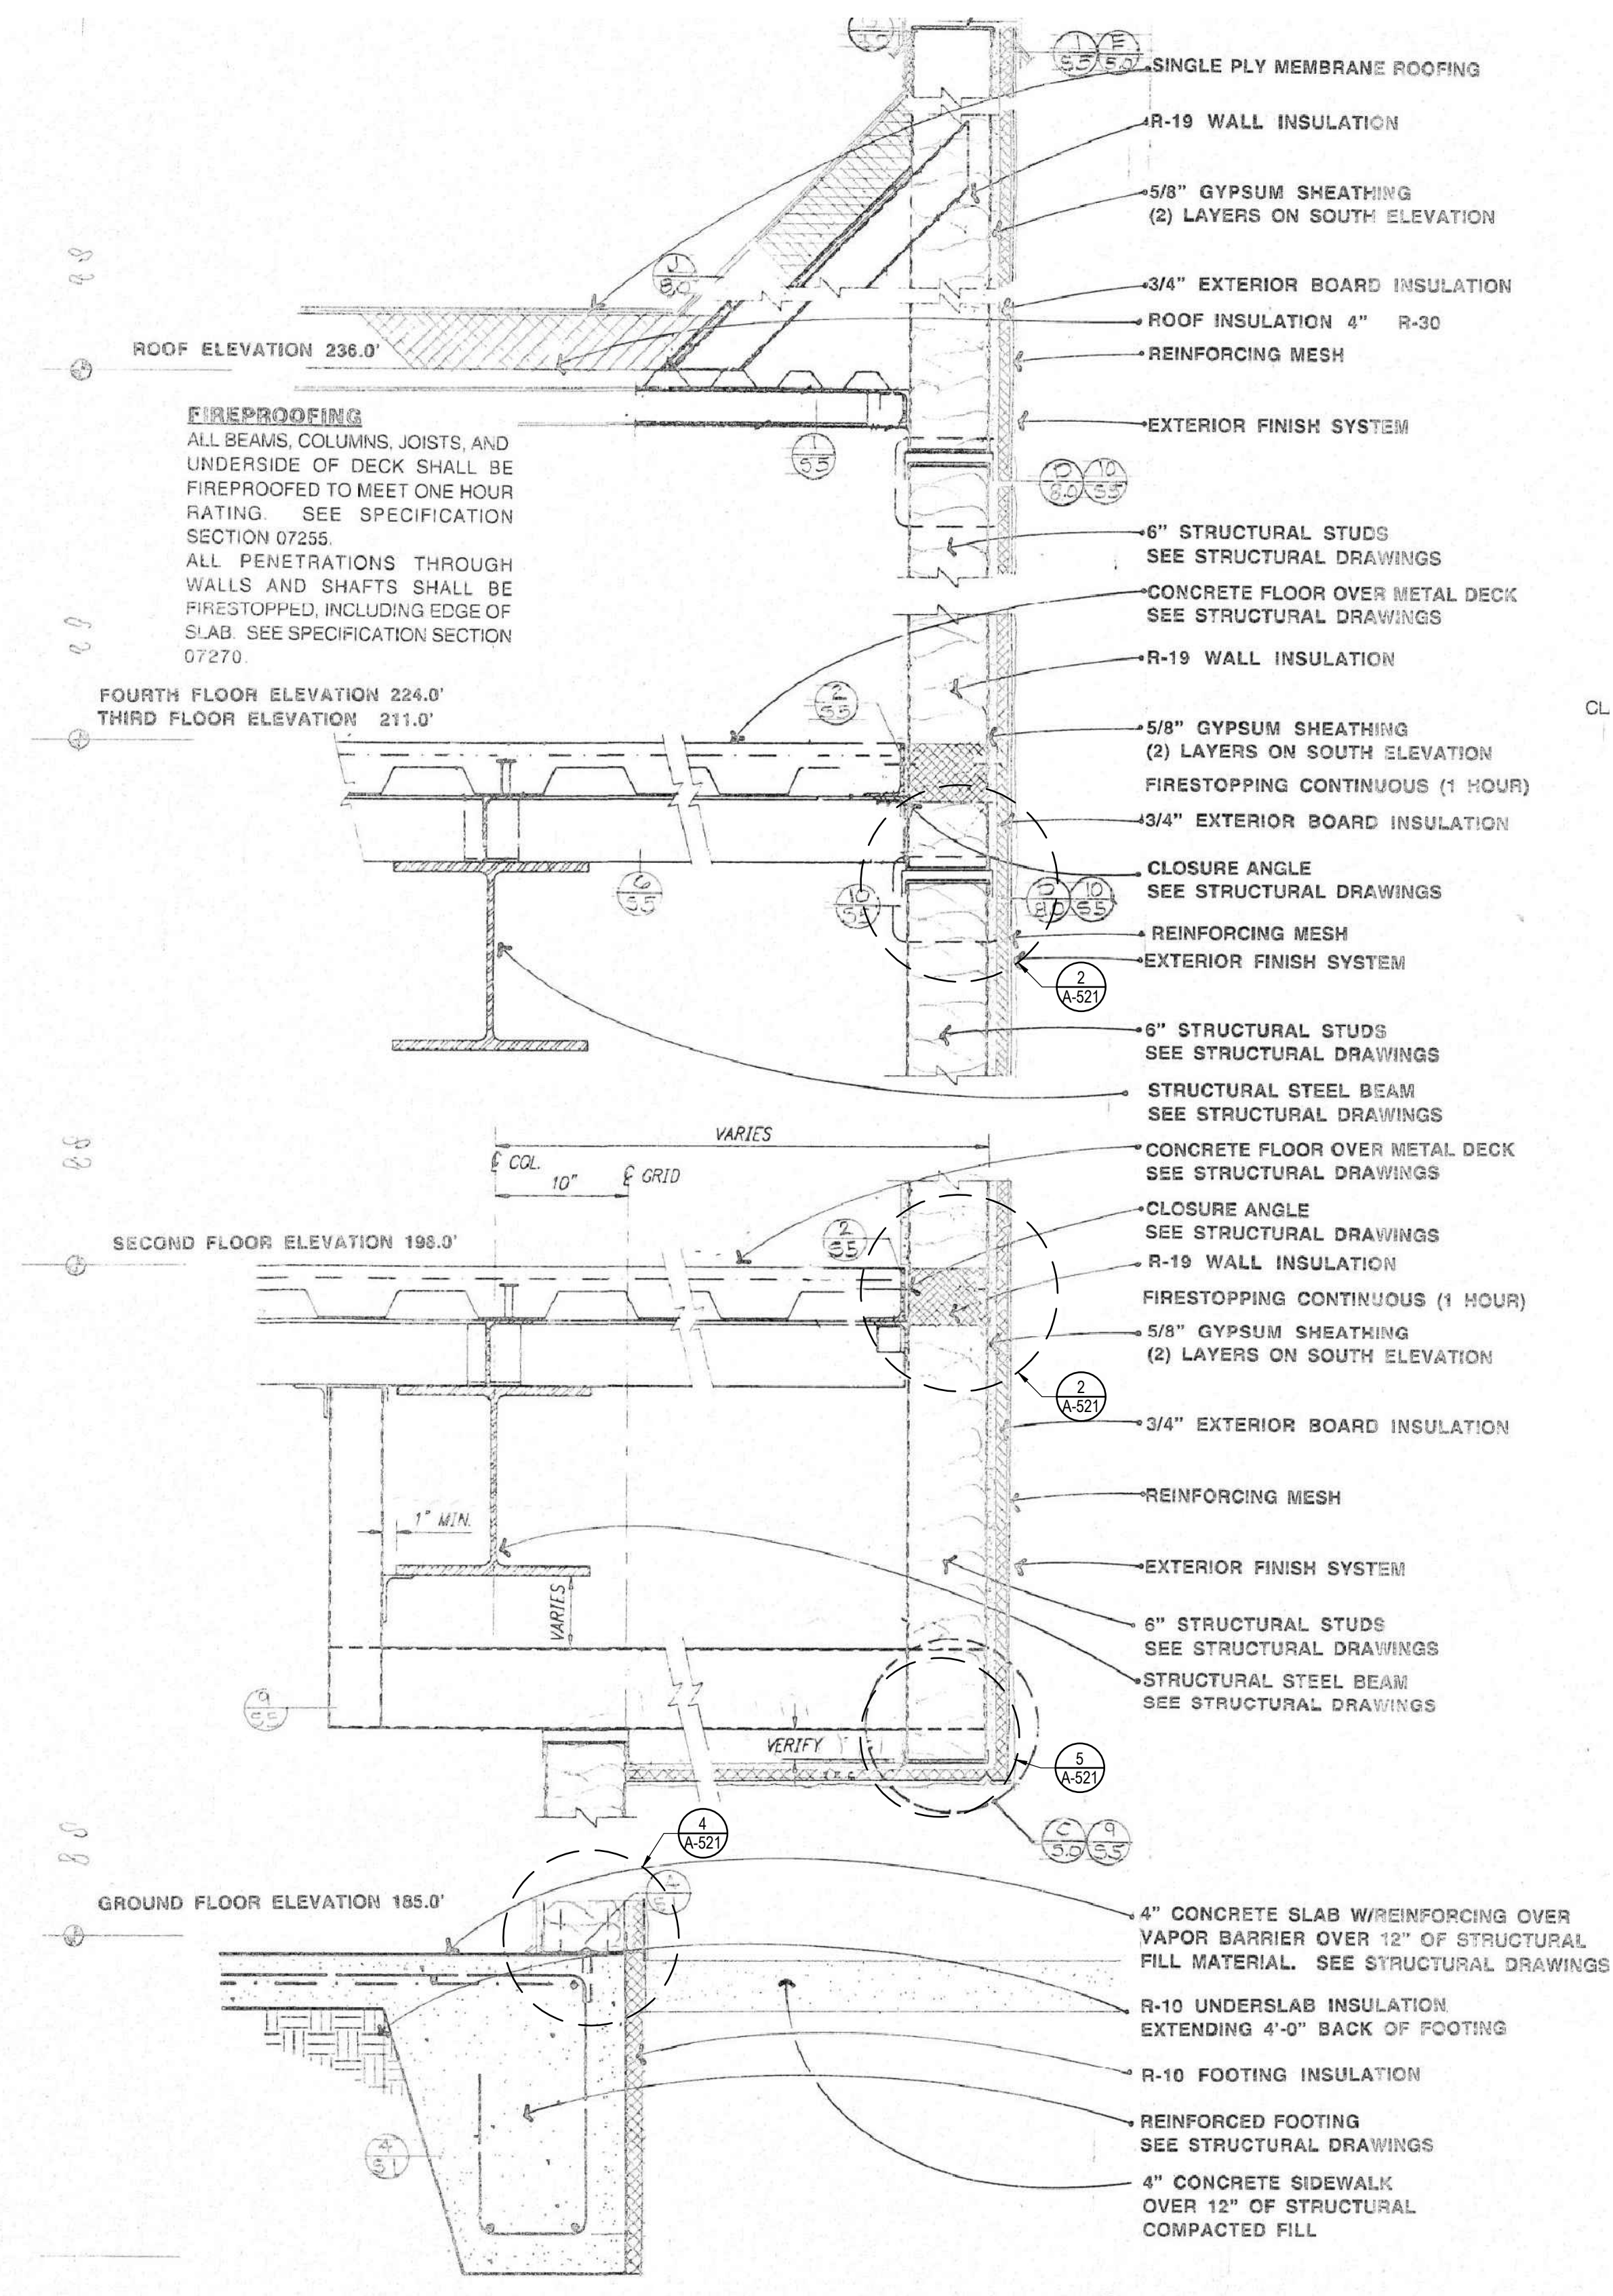

THIS WALL SECTION IS AN
ORIGINAL DRAWING AND
FOR REFERENCE ONLY

LEWIS COUNTY LAW & JUSTICE EXTERIOR UPGRADES
LEWIS COUNTY FACILITIES DEPARTMENT
345 WEST MAIN STREET
CHEHALIS, WA 98532




ORIGINAL SHEET SIZE = 24 x 36
HALF SIZE REDUCTIONS = 11 x 17
REVISIONS:

DATE:
10/2/2020


50% PERMIT SET

SHEET NO.


A-301
WALL SECTIONS

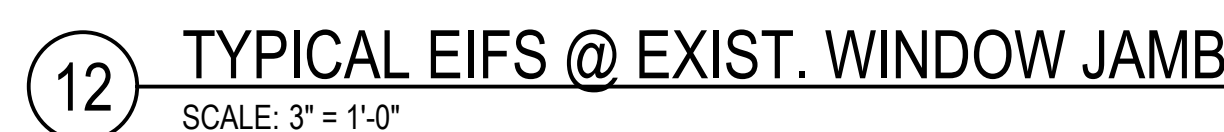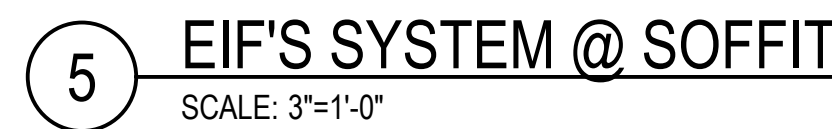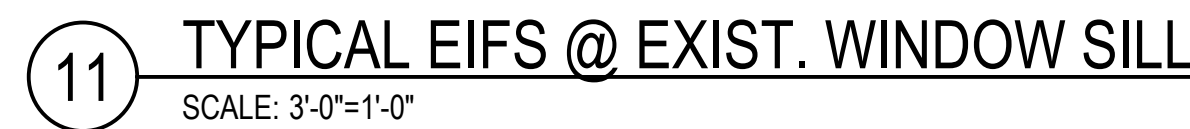

LAST SAVE: TeraOpen_A-522 EXTERIOR DETAILS.dwg - October 2, 2020 (1:37 PM)
PLOT: DWG To PDF.pc3, ARCH full bleed D (36.00 x 24.00 inches), KMB:NCS.ctb - October 2, 2020 (2:49 PM)

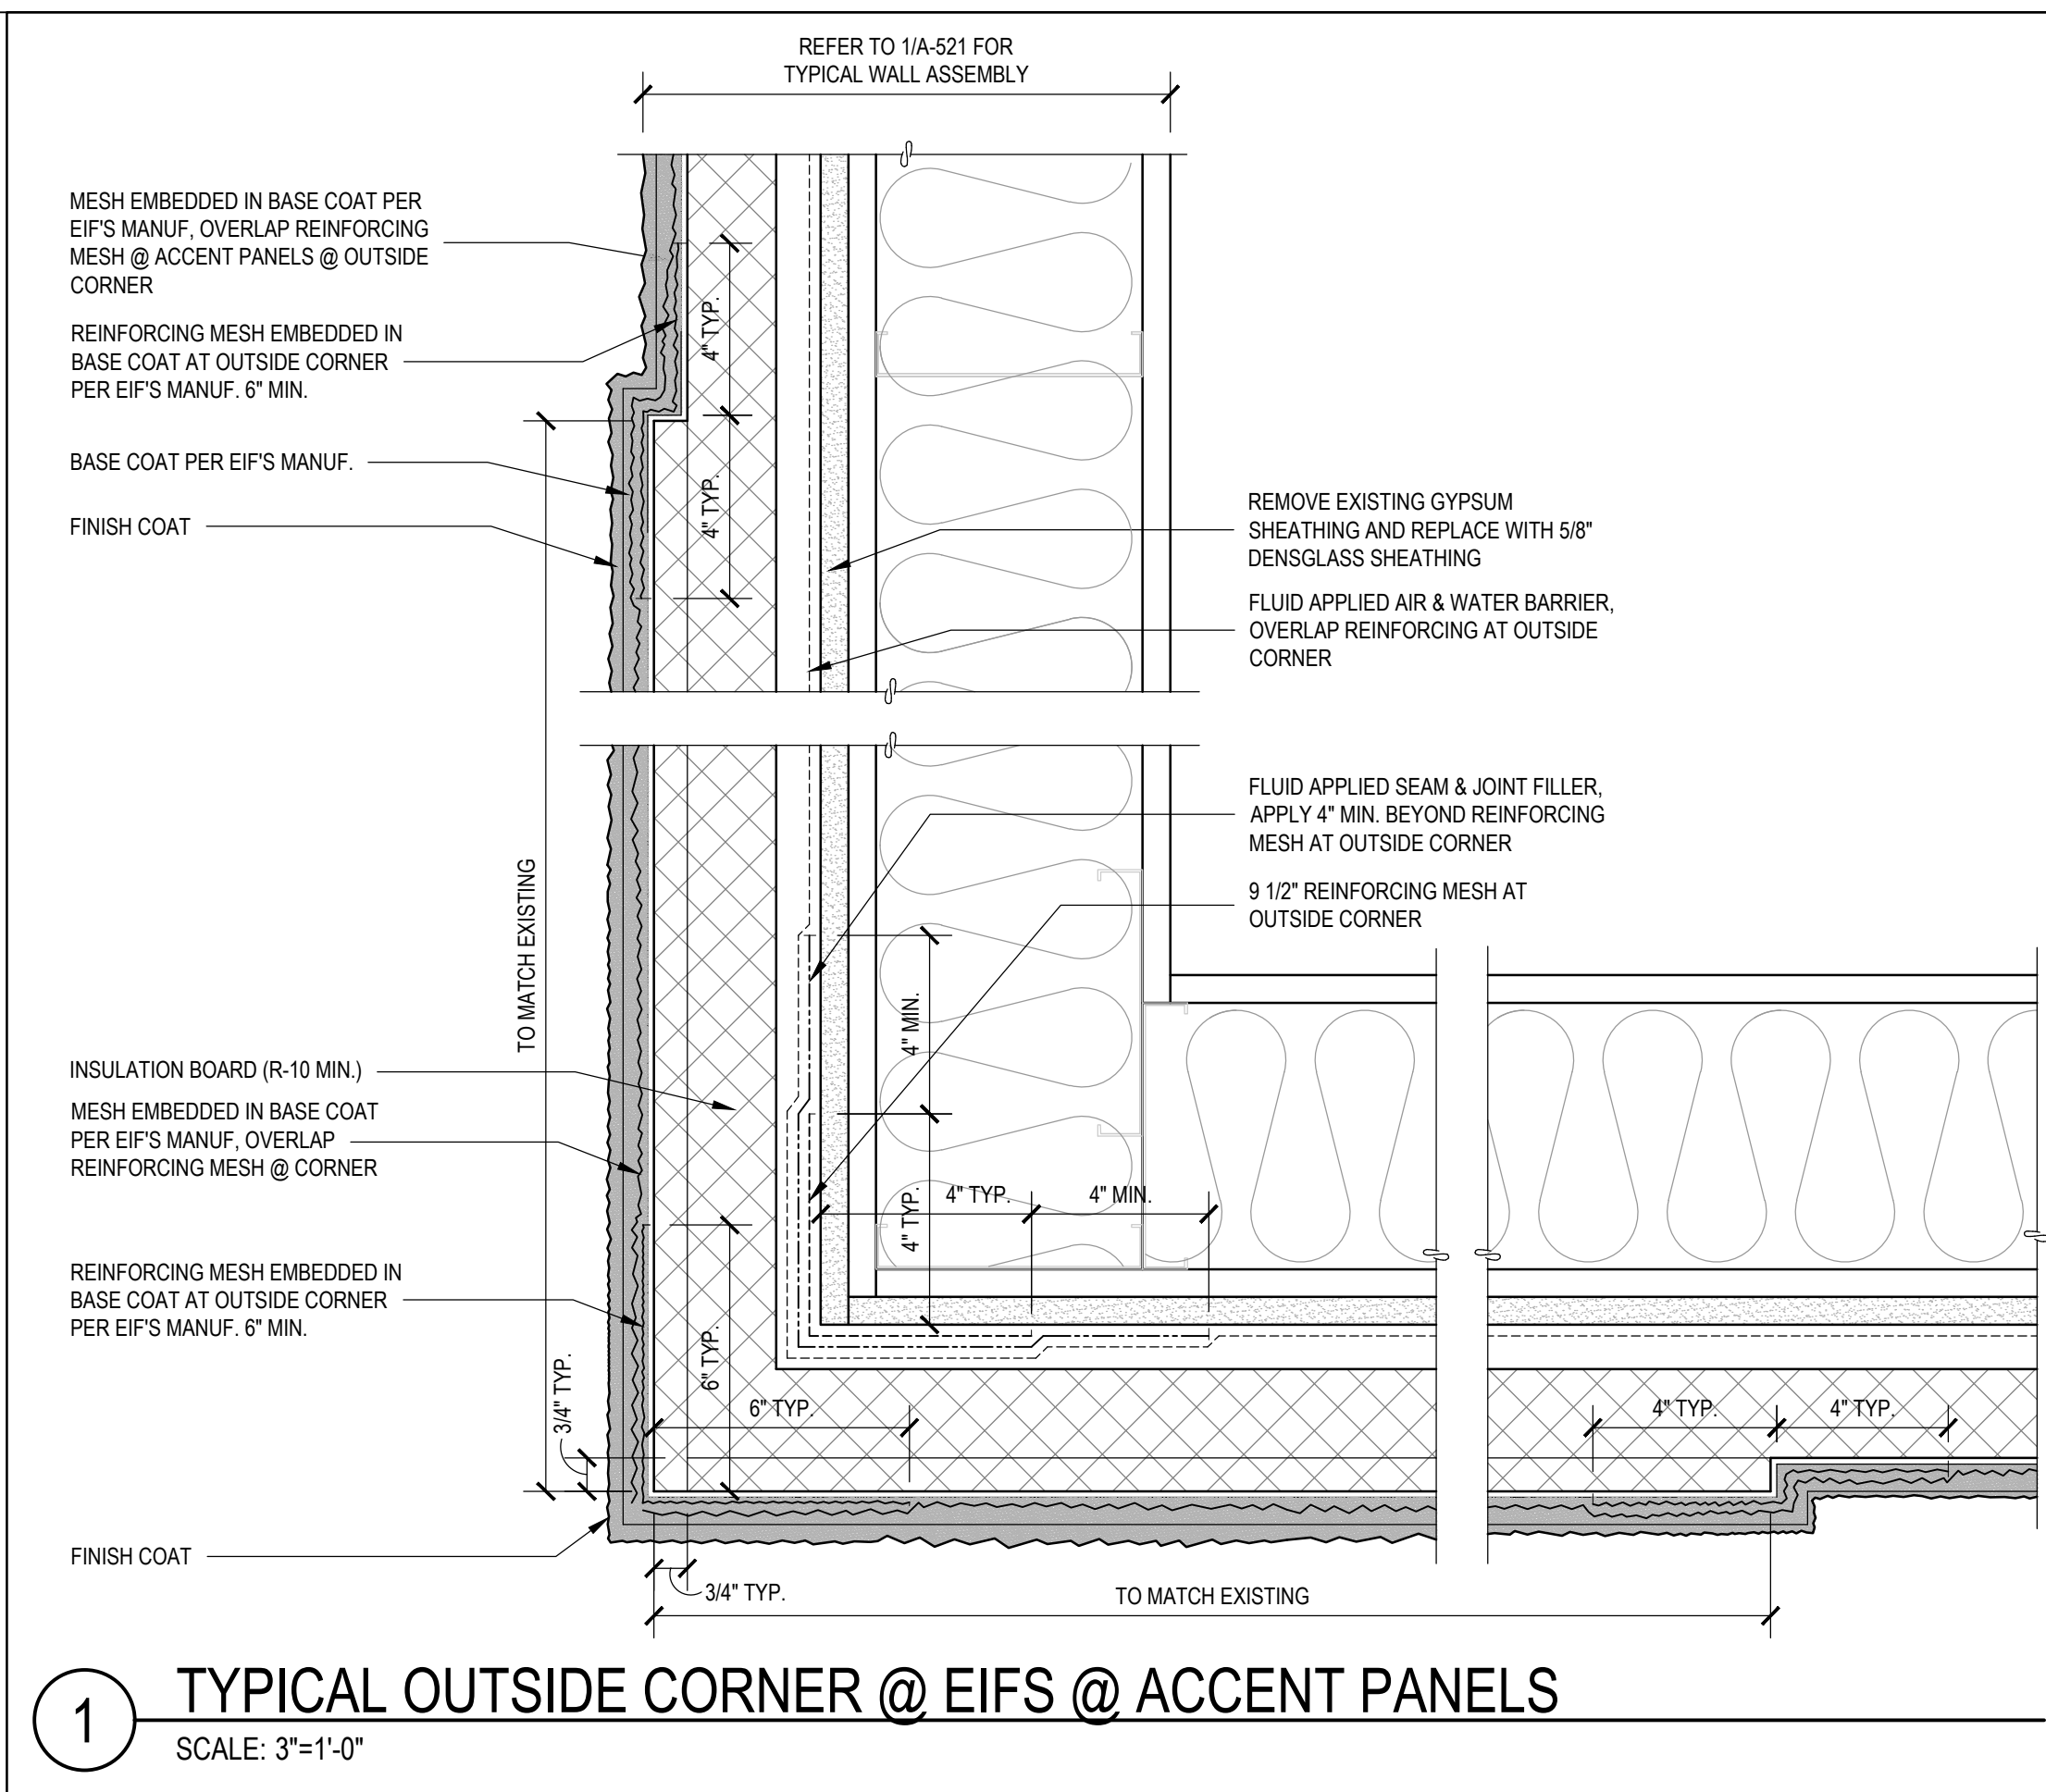

KMB
architects
906 Columbia Street SW, Suite 400
Olympia, Washington 98501
360.352.8883

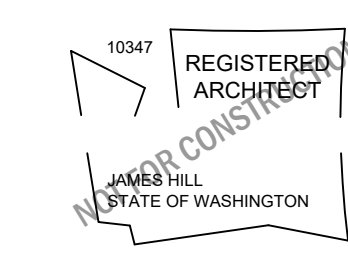

KMB Project # J2050

LEWIS COUNTY LAW & JUSTICE EXTERIOR UPGRADES
LEWIS COUNTY FACILITIES DEPARTMENT
345 WEST MAIN STREET
CHEHALIS, WA 98532

ORIGINAL SHEET SIZE = 24 x 36
HALF SIZE REDUCTIONS = 11 x 17
REVISIONS:

DATE:
10/2/2020
50% PERMIT SET
SHEET NO.
A-522
EXTERIOR DETAILS