
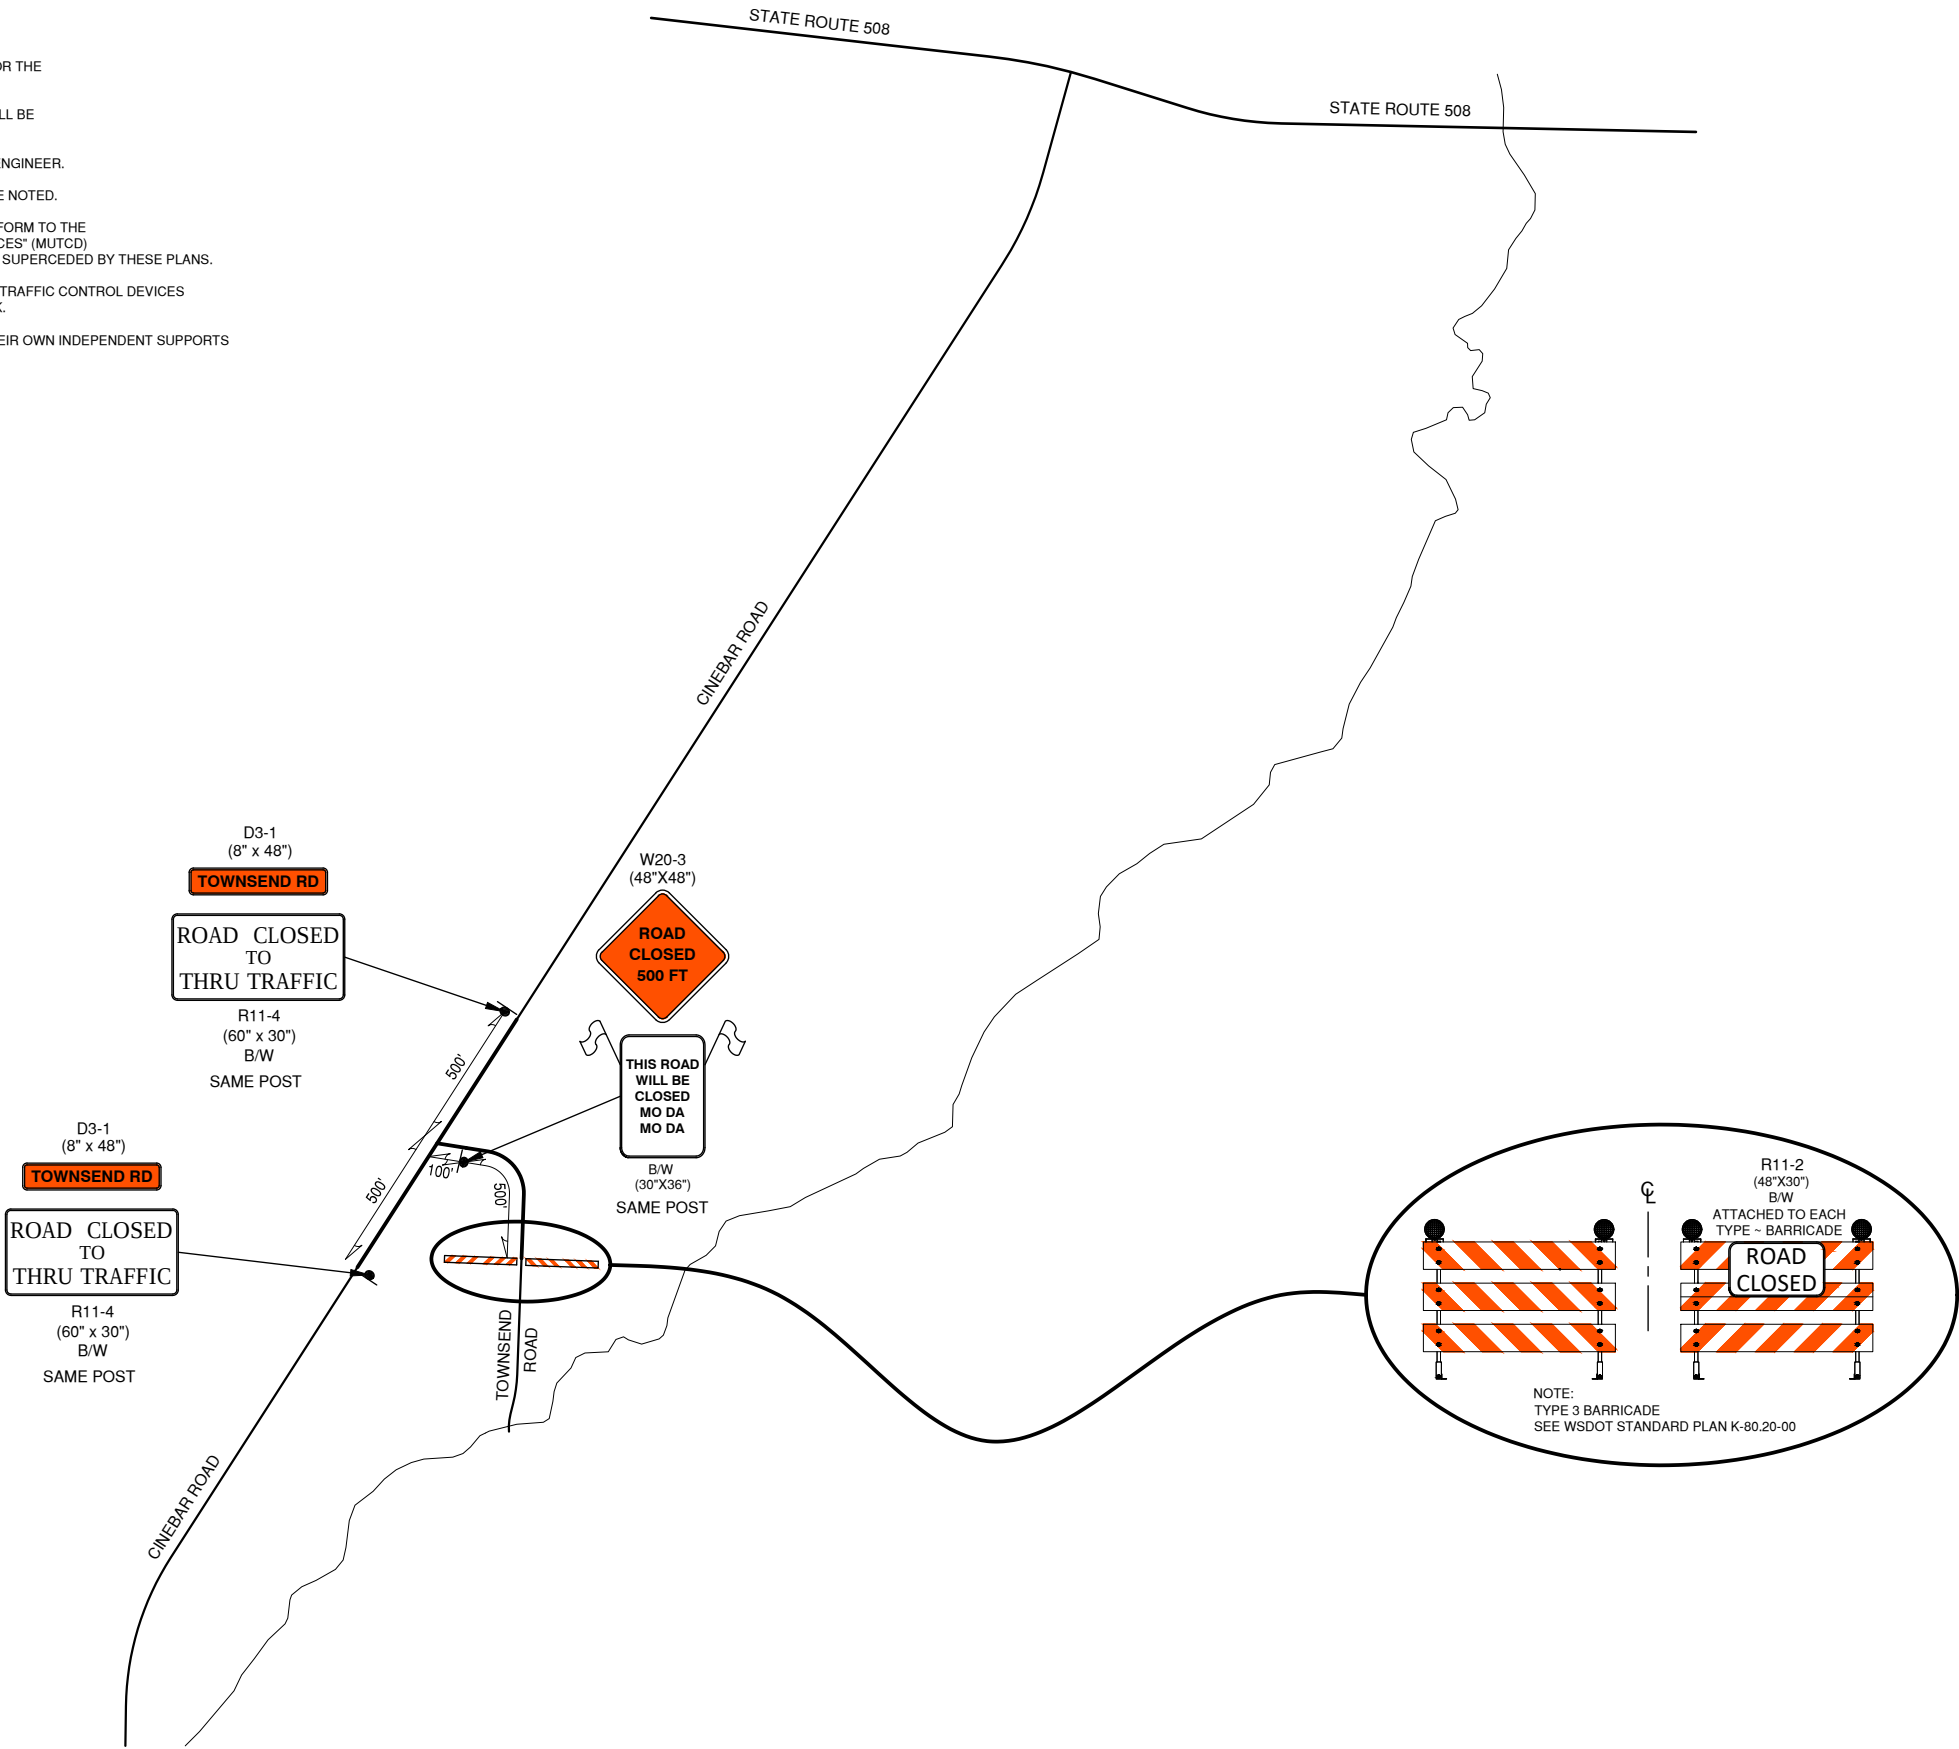


NOTES:

- 1. MAINTAIN REGULATORY TRAFFIC CONTROL DEVICES FOR THE DURATION OF THE PROJECT.
- 2. TWO FLASHING WARNING LIGHTS (TYPE A, MUTCD) SHALL BE USED TO MARK EACH BARRICADE AT NIGHT.
- 3. SIGN LOCATIONS TO BE MARKED IN THE FIELD BY THE ENGINEER.
- 4. ALL SIGNS ARE BLACK ON ORANGE UNLESS OTHERWISE NOTED.
- 5. ALL TEMPORARY TRAFFIC CONTROL WORK SHALL CONFORM TO THE LATEST "MANUAL OF UNIFORM TRAFFIC CONTROL DEVICES" (MUTCD) AND ALL WASHINGTON STATE MODIFICATIONS, UNLESS SUPERCEDED BY THESE PLANS.
- 6. TEMPORARY CONSTRUCTION SIGNING AND ALL OTHER TRAFFIC CONTROL DEVICES SHALL BE IN PLACE PRIOR TO THE START OF ANY WORK.
- 7. ALL CONSTRUCTION SIGNS SHALL BE ATTACHED TO THEIR OWN INDEPENDENT SUPPORTS UNLESS SHOWN OTHERWISE.

LEGEND

-  TYPE 3R BARRICADE
-  TYPE 3L BARRICADE
-  SIGN LOCATION

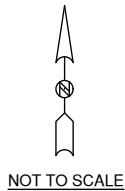

2025 N. E. KRESKY AVE.
CHEHALIS WA 98532
PHONE # (360) 740-1123
FAX # (360) 740-2719

DESIGNED BY : DJC
DRAWN BY : CGA
CHECKED BY :
DATE :

NO.	DATE	REVISION	BY	APP.

TOWNSEND ROAD

F.A. PROJECT NO: BROS-2021(056)
COUNTY PROJECT NO: 2186

CONSTRUCTION SIGNS CLASS A
TRAFFIC CONTROL PLAN

SHEET

1
OF
1



CALL 48 HOURS
BEFORE YOU DIG
1-800-
424-5555
"It's the Law"
Utilities
Underground
Location Center

Donald J. Carney, P.E.
Senior Engineer/Design

Date: 9-23-2020

