


LAND LINES ARE APPROXIMATE

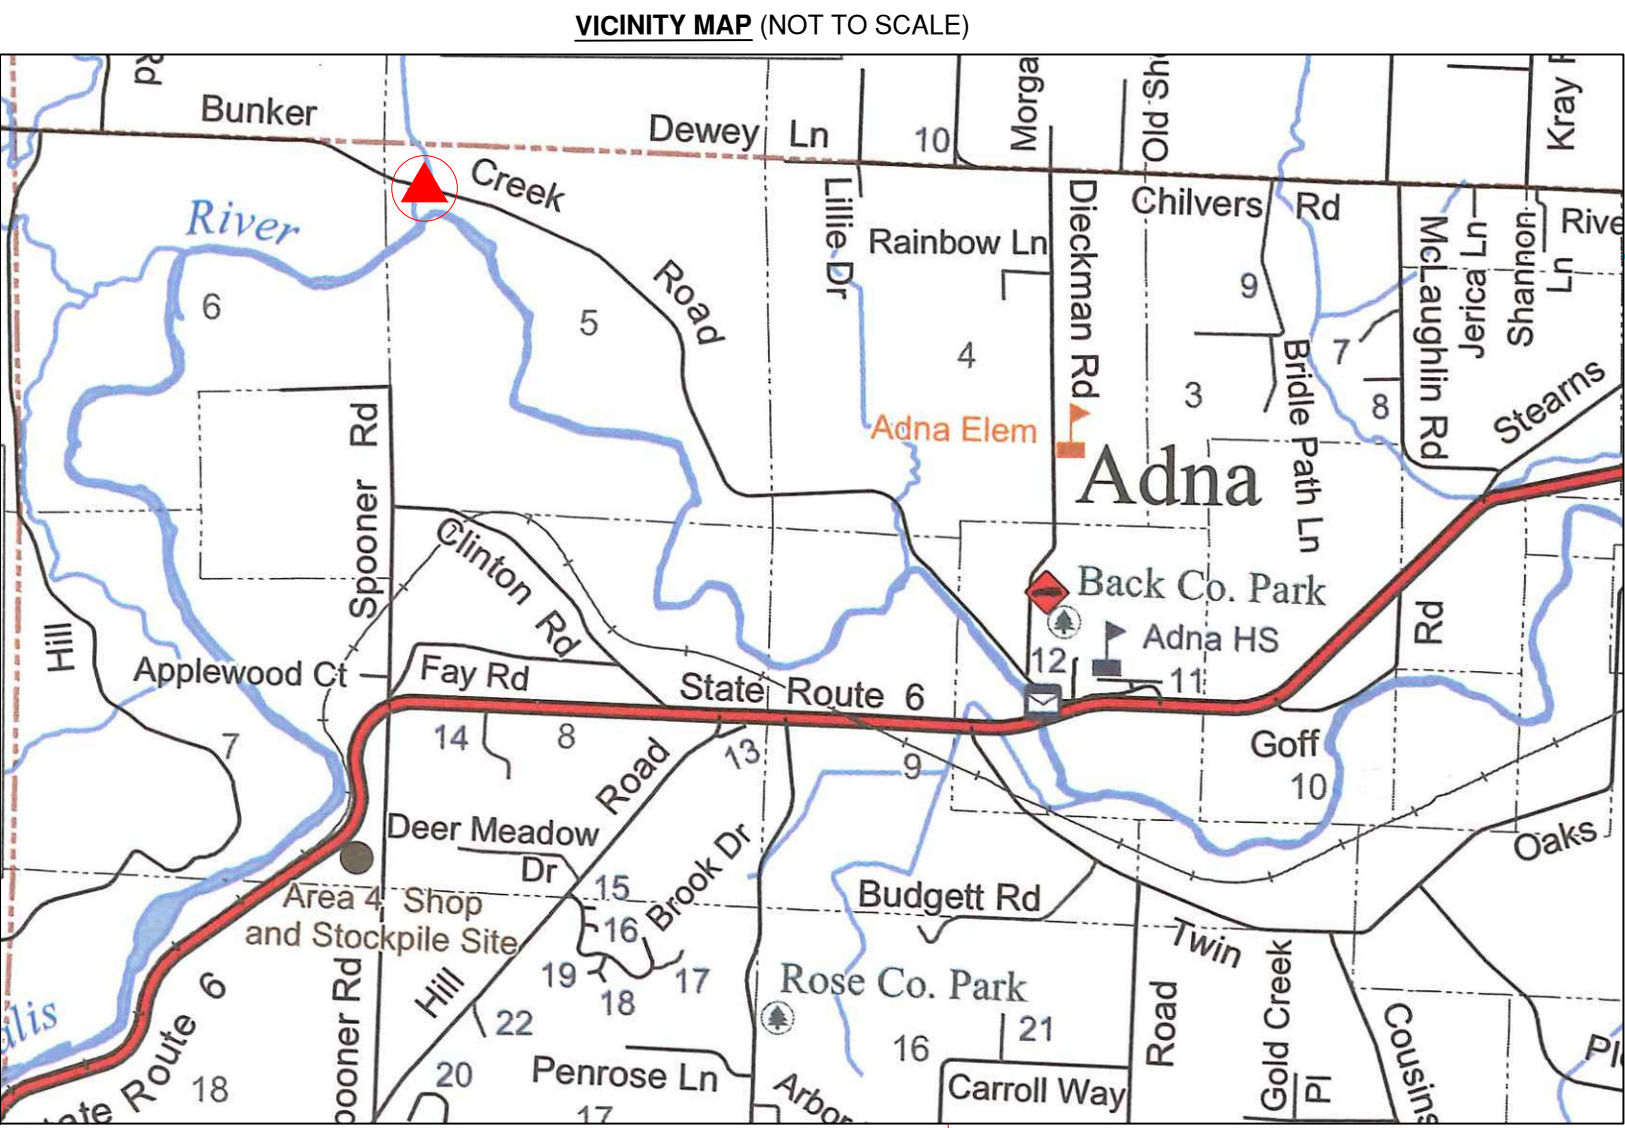


PROPOSED RIGHT OF WAY ACQUISITION						
PARCEL NUMBER	PROPERTY OWNER	ASSESSORS PARCEL BEFORE ACQUISITION	PERMANENT EASEMENT	TEMP. CONST. EASEMENT	ASSESSORS PARCEL AFTER ACQUISITION	
018617-003-000	BARBARA MASON, ET AL	18.97 ACRES		① 0.75 ACRES	18.97 ACRES	
018617-003-000	BARBARA MASON, ET AL	18.50 ACRES		② 0.31 ACRES	18.50 ACRES	
018617-005-000	ANTHONY AND REBECCA TERWILLIGER	3.22 ACRES		③ 0.44 ACRES	3.22 ACRES	

COUNTY MAINTENANCE PROJECT NO:
CMP-1610

RIGHT OF WAY MAP
STA 115+00 TO STA 131+12.70

SHEET
R1
OF
R2

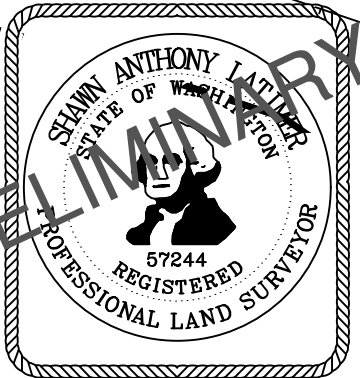

DESIGNED BY :
DRAWN BY : SL
CHECKED BY :
DATE : 6-29-2023

RIGHT OF WAY ALIGNMENT APPROVED BY :
SURVEY :
PROPERTY MANAGEMENT :
COUNTY ENGINEER:

NO.	DATE	REVISION	BY	APP.

BUNKER CREEK RD. MP 2.681
VAN ORNUM CREEK FISH BARRIER
REMOVAL

SECTION 5, TWP. 13N. RGE. 3W. W.M.

LAND LINES ARE APPROXIMATE

