

S:\Engineer\Road Folders\K Road Files\KING RD - 24017 (8.414 - 12.898)\King MP 12.26 Bridge Scour Repair CRP 2159M\Drawings\100% PLANS\100% DESIGN KING RD BRIDGE SCOUR MP 12.26.dwg 2/24/2025 3:27 PM

TOWNSHIP 13 NORTH, RANGE 3 WEST W.M.

- NOTES:**
- 1. DRAWING NOT TO SCALE.
 - 2. ALL WORK SHALL COMPLY WITH THE LATEST VERSION OF THE MUTCD AND OTHER APPLICABLE PROVISIONS.
 - 3. TRAFFIC CONTROL DEVICES SHALL BE INSTALLED SUCH THAT THE SIGN OR DEVICE FARTHEST FROM THE WORK AREA SHALL BE PLACED FIRST AND SHALL BE PLACED PROGRESSIVELY TOWARD WORK AREA.
 - 4. CONSTRUCTION SIGNAGE SHALL BE PROMPTLY REMOVED OR COVERED WHENEVER THE MESSAGE IS NOT APPLICABLE OR NOT IN USE.

- 1

END
DETOUR
(24"x18")
M4-8a
- 2

DETOUR
(30"x24")
M4-9
- 3

DETOUR
(30"x24")
M4-9
- 4

DETOUR
(30"x24")
M4-9
- 5

ROAD
CLOSED

B/W
(48"x30")
R11-2
- 6

ROAD CLOSED
XX MILES AHEAD
LOCAL TRAFFIC ONLY

B/W
(60"x30")
- 7

KING ROAD
(60"x8")
W16-8
- 8

DETOUR
AHEAD
XX FT


(48"x48")
W20-2
- 9

ROAD
CLOSED
XX FT

(48"x48")
W20-3

LEGEND

- DETOUR ROUTE
- TYPE 3R BARRICADE
- TYPE 3L BARRICADE
- WORK AREA
- CONSTRUCTION SIGN CLASS A

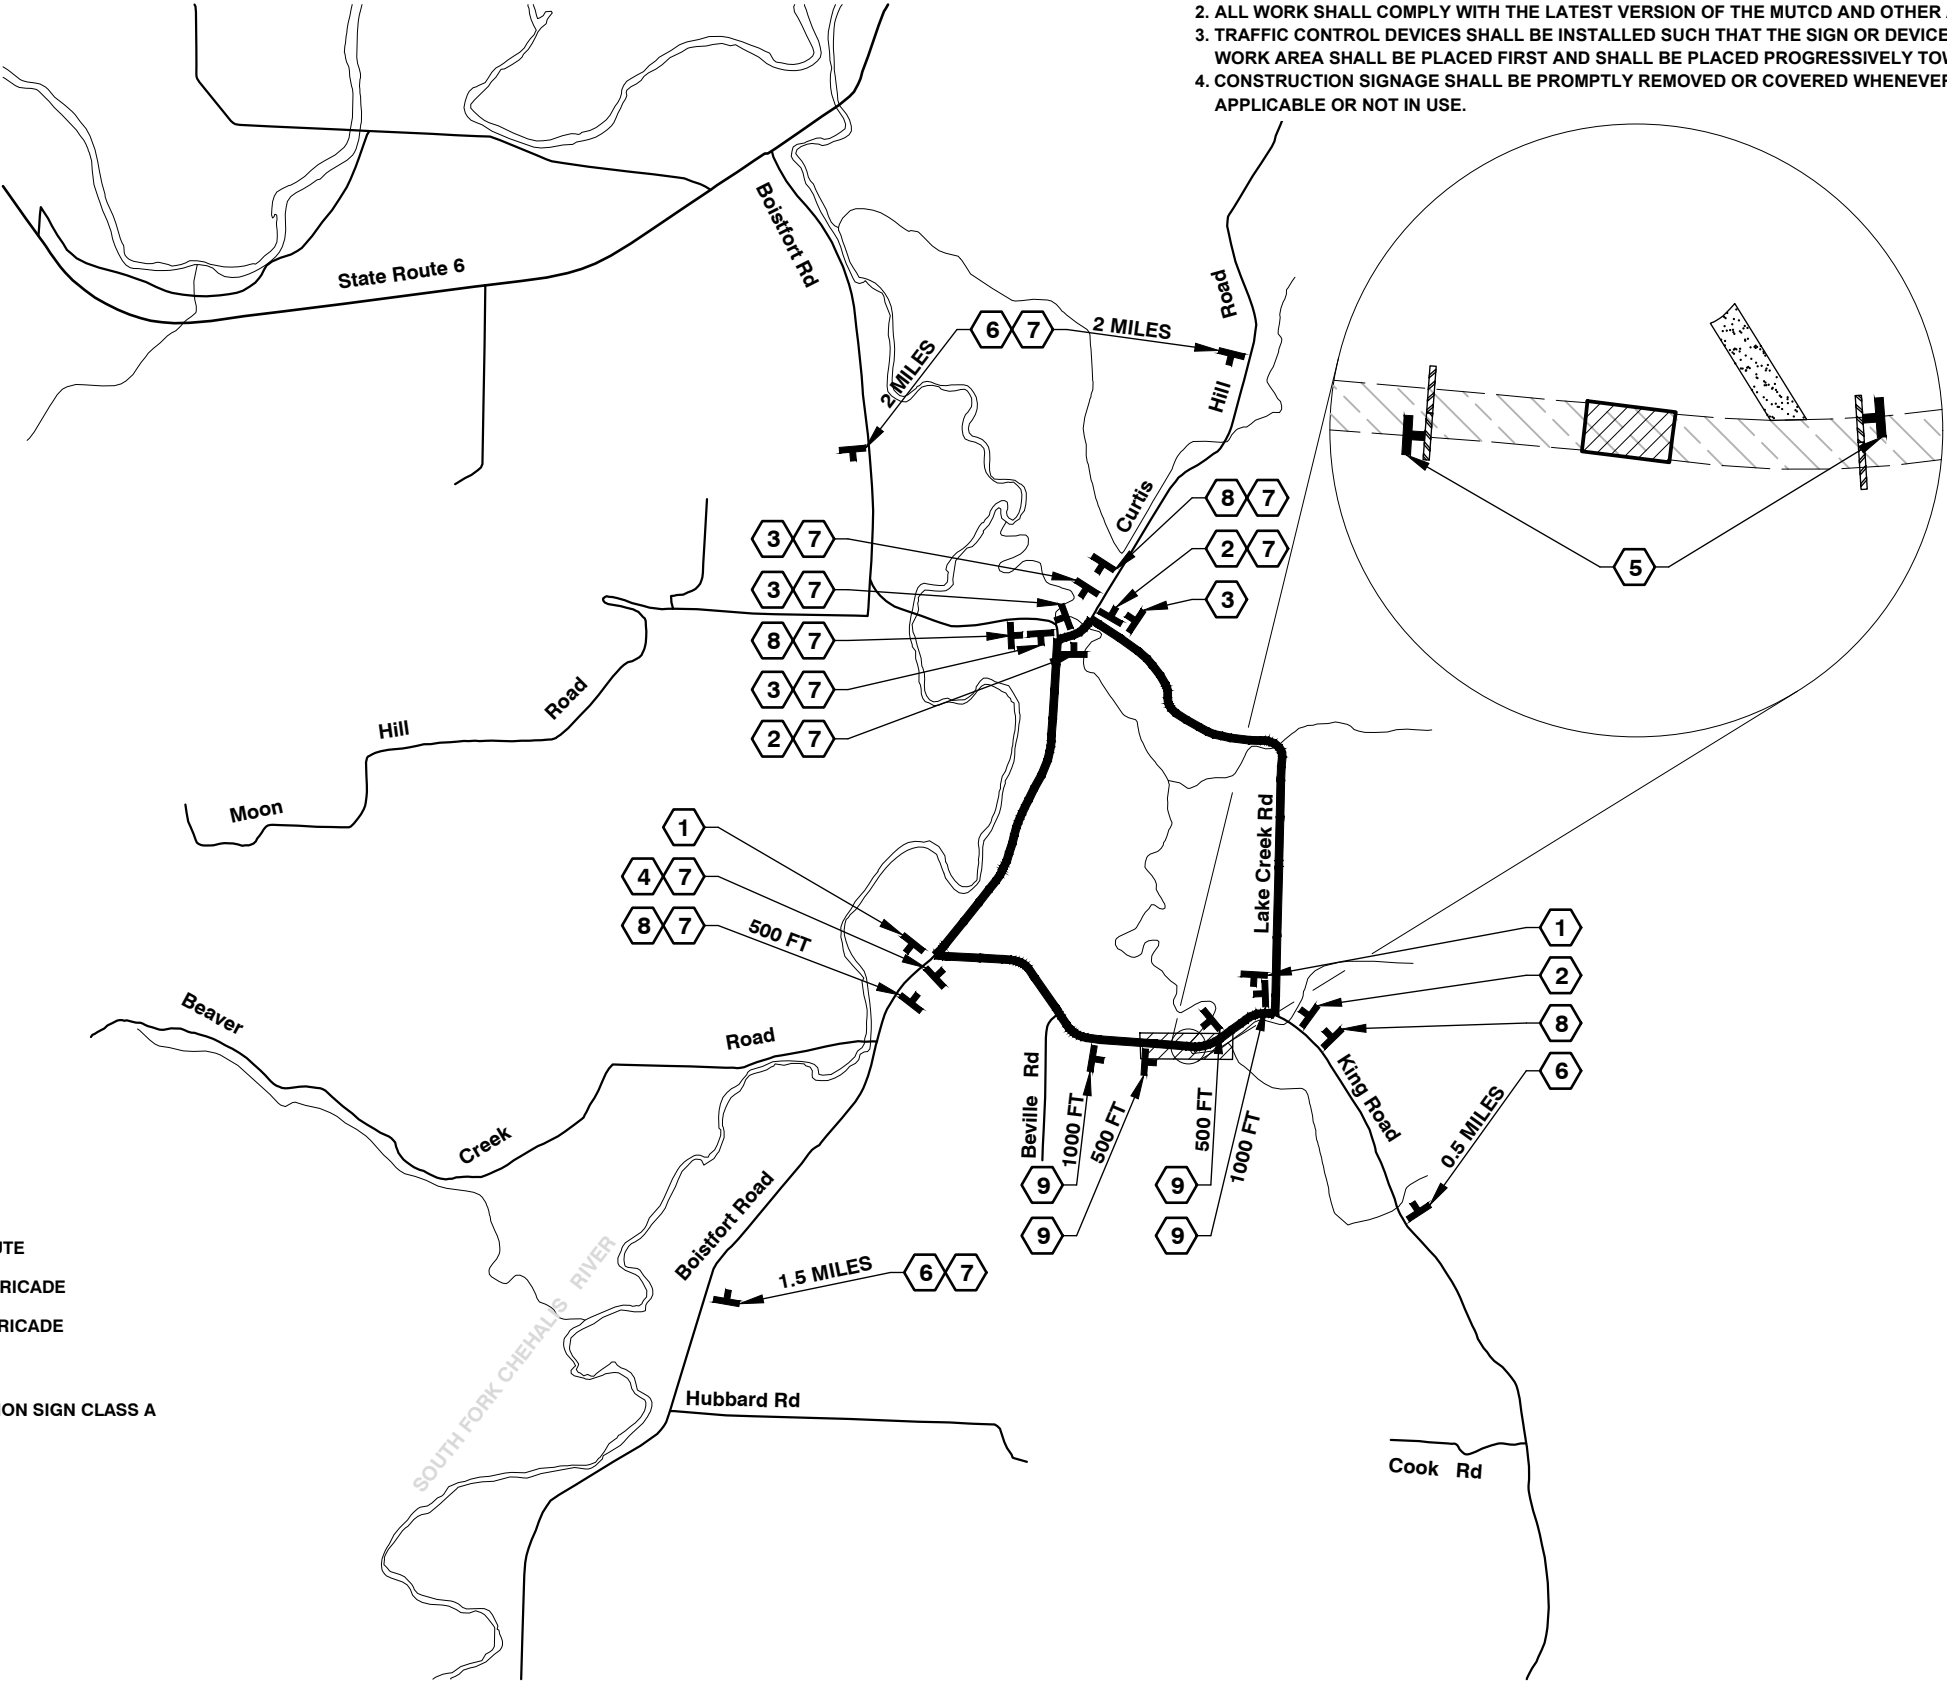

57 W. MAIN ST.
CHEHALIS WA 98532
PHONE # (360) 740-1123
FAX # (360) 740-1479

DESIGNED BY : RTL
DRAWN BY : KLP
CHECKED BY :
DATE :

NO.	DATE	REVISION	BY	APP.

KING ROAD BRIDGE SCOUR MP 12.26

FEDERAL AID PROJECT NO: BHOS-2021(071)
FEDERAL AID CONTRACT NO: TA \$\$\$\$
COUNTY ROAD PROJECT NO: 2159M

TRAFFIC CONTROL PLAN

SHEET

9
OF
9



CALL 48 HOURS
BEFORE YOU DIG

1-800-
424-5555
"It's the Law"

Utilities
Underground
Location Center

Rodney Troy Lakey, P.E.
Senior Engineer
Design/ENV.

Date: _____