


Filename: I:\Projects\4500145041\45041-003\Civil\CAD\Working\Sheets\C-501 TRAFFIC CONTROL PLAN.dwg User: Paul Beskow CAD Plot Date/Time: 1/31/2023 1:50:13 PM

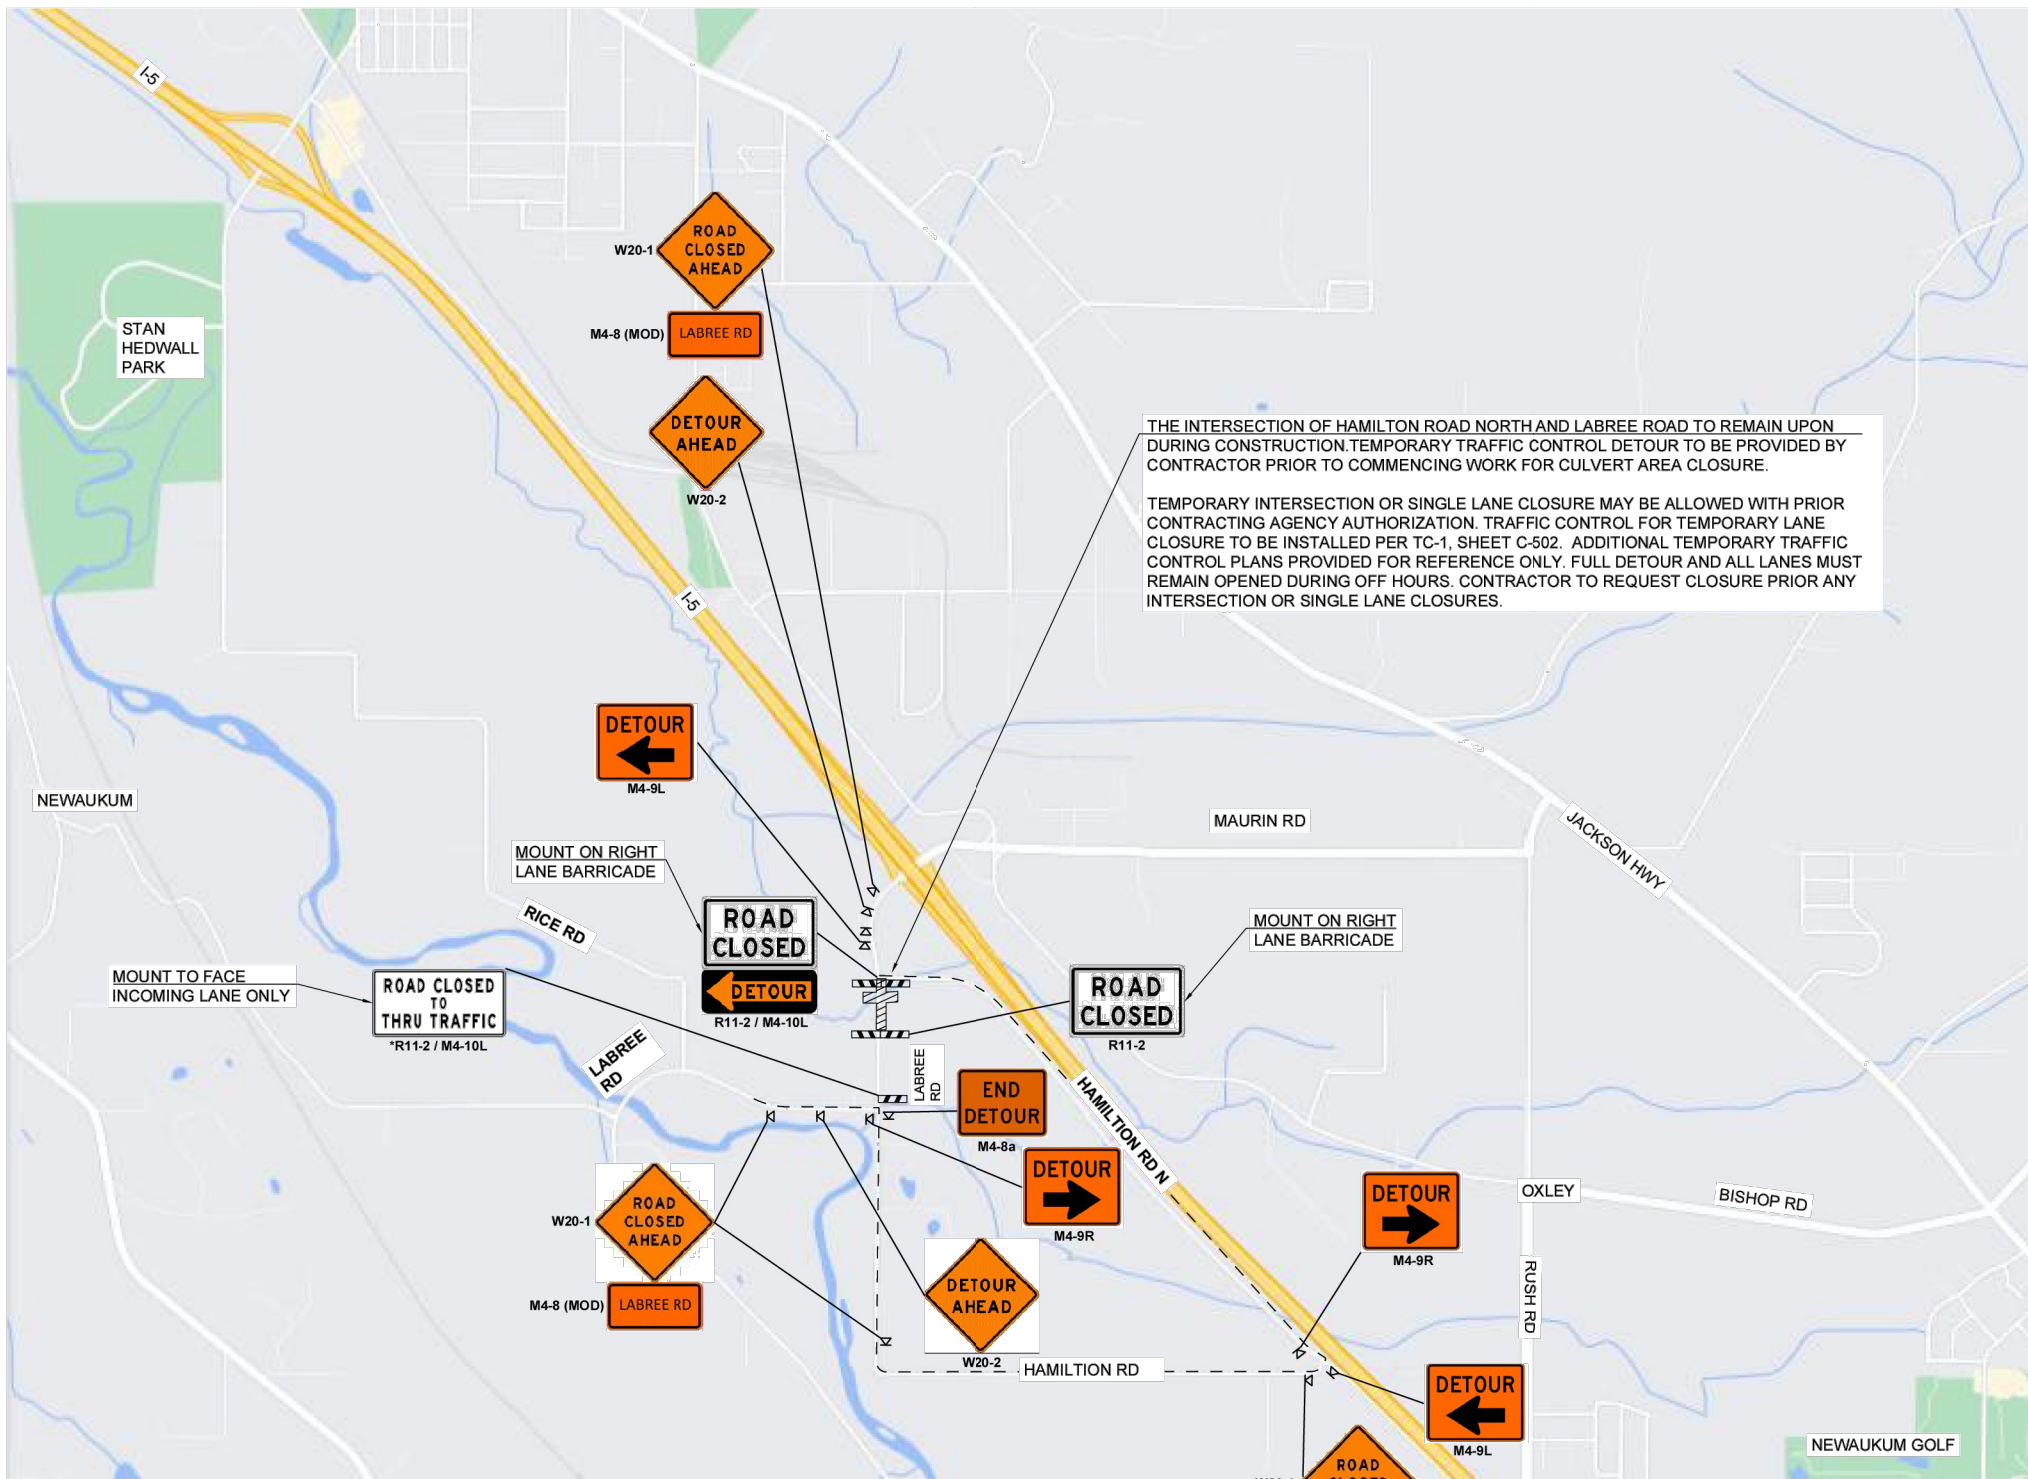

TRAFFIC CONTROL DETOUR PLAN
NOT TO SCALE

MAP PROVIDED BY GOOGLE



LEGEND

- Sign Location
- Type 3 Barricade
- Work Area
- Detour Route

GENERAL TRAFFIC CONTROL NOTES

- CONTRACTOR SHALL SUBMIT TRAFFIC CONTROL AND DETOUR PLAN FOR LABREE ROAD CLOSURE PRIOR TO CONSTRUCTION COMMENCING.
- APPROPRIATE METHODS OF PEDESTRIAN AND VEHICULAR TRAFFIC CONTROL, INCLUDING FLAGGERS, SHALL BE EMPLOYED BY THE CONTRACTOR TO THE EXTENT DEEMED NECESSARY BY THE TRAFFIC CONTROL SUPERVISOR AND AS REQUIRED BY THE APPLICABLE AGENCY TO PROTECT WORKERS OR THIRD PARTIES.
- CONTRACTOR SHALL COORDINATE ACCESS FOR SERVICES INCLUDING MAIL DELIVERY, TRASH PICKUP, SCHOOL TRANSPORTATION, BUSINESS DELIVERIES/PICKUPS AND ANY SPECIAL TRANSPORTATION SERVICES, INCLUDING, BUT NOT LIMITED TO, THE LOCAL RESIDENCE(S) WITHIN THE WORK AREA. CONTRACTOR SHALL COORDINATE WITH RESIDENCES / BUSINESSES TO ENSURE ALL DELIVERIES AND GARBAGE PICK-UP IS MAINTAINED THROUGHOUT THE DURATION OF CONSTRUCTION.
- SEE ALSO SPECIAL PROVISIONS, INCLUDING WSDOT STANDARD SPECIFICATION SECTION 1-07.23(1).
- LABREE RD SHALL BE OPEN TO BOTH LOCAL AND THRU TRAFFIC UPON COMPLETION OF ROADWAY PAVING AND (TEMPORARY) STRIPING.

100% SUBMITTAL

PBS Engineering and
Environmental Inc.
1180 NW Maple St, Ste 180
Issaquah, WA 98027
425.654.8775
pbsusa.com



TRAFFIC CONTROL DETOUR PLAN FOR:
BERWICK CREEK AT LABREE FISH PASSAGE DESIGN
A SITE LOCATED IN LEWIS COUNTY, WASHINGTON



Know what's below.
Call before you dig.



DESIGNED:
CNT/PCB
CHECKED:
DEC/PCB
JAN, 2023
45041.003

SHEET ID

C-501

SHEET 13 OF 14

