


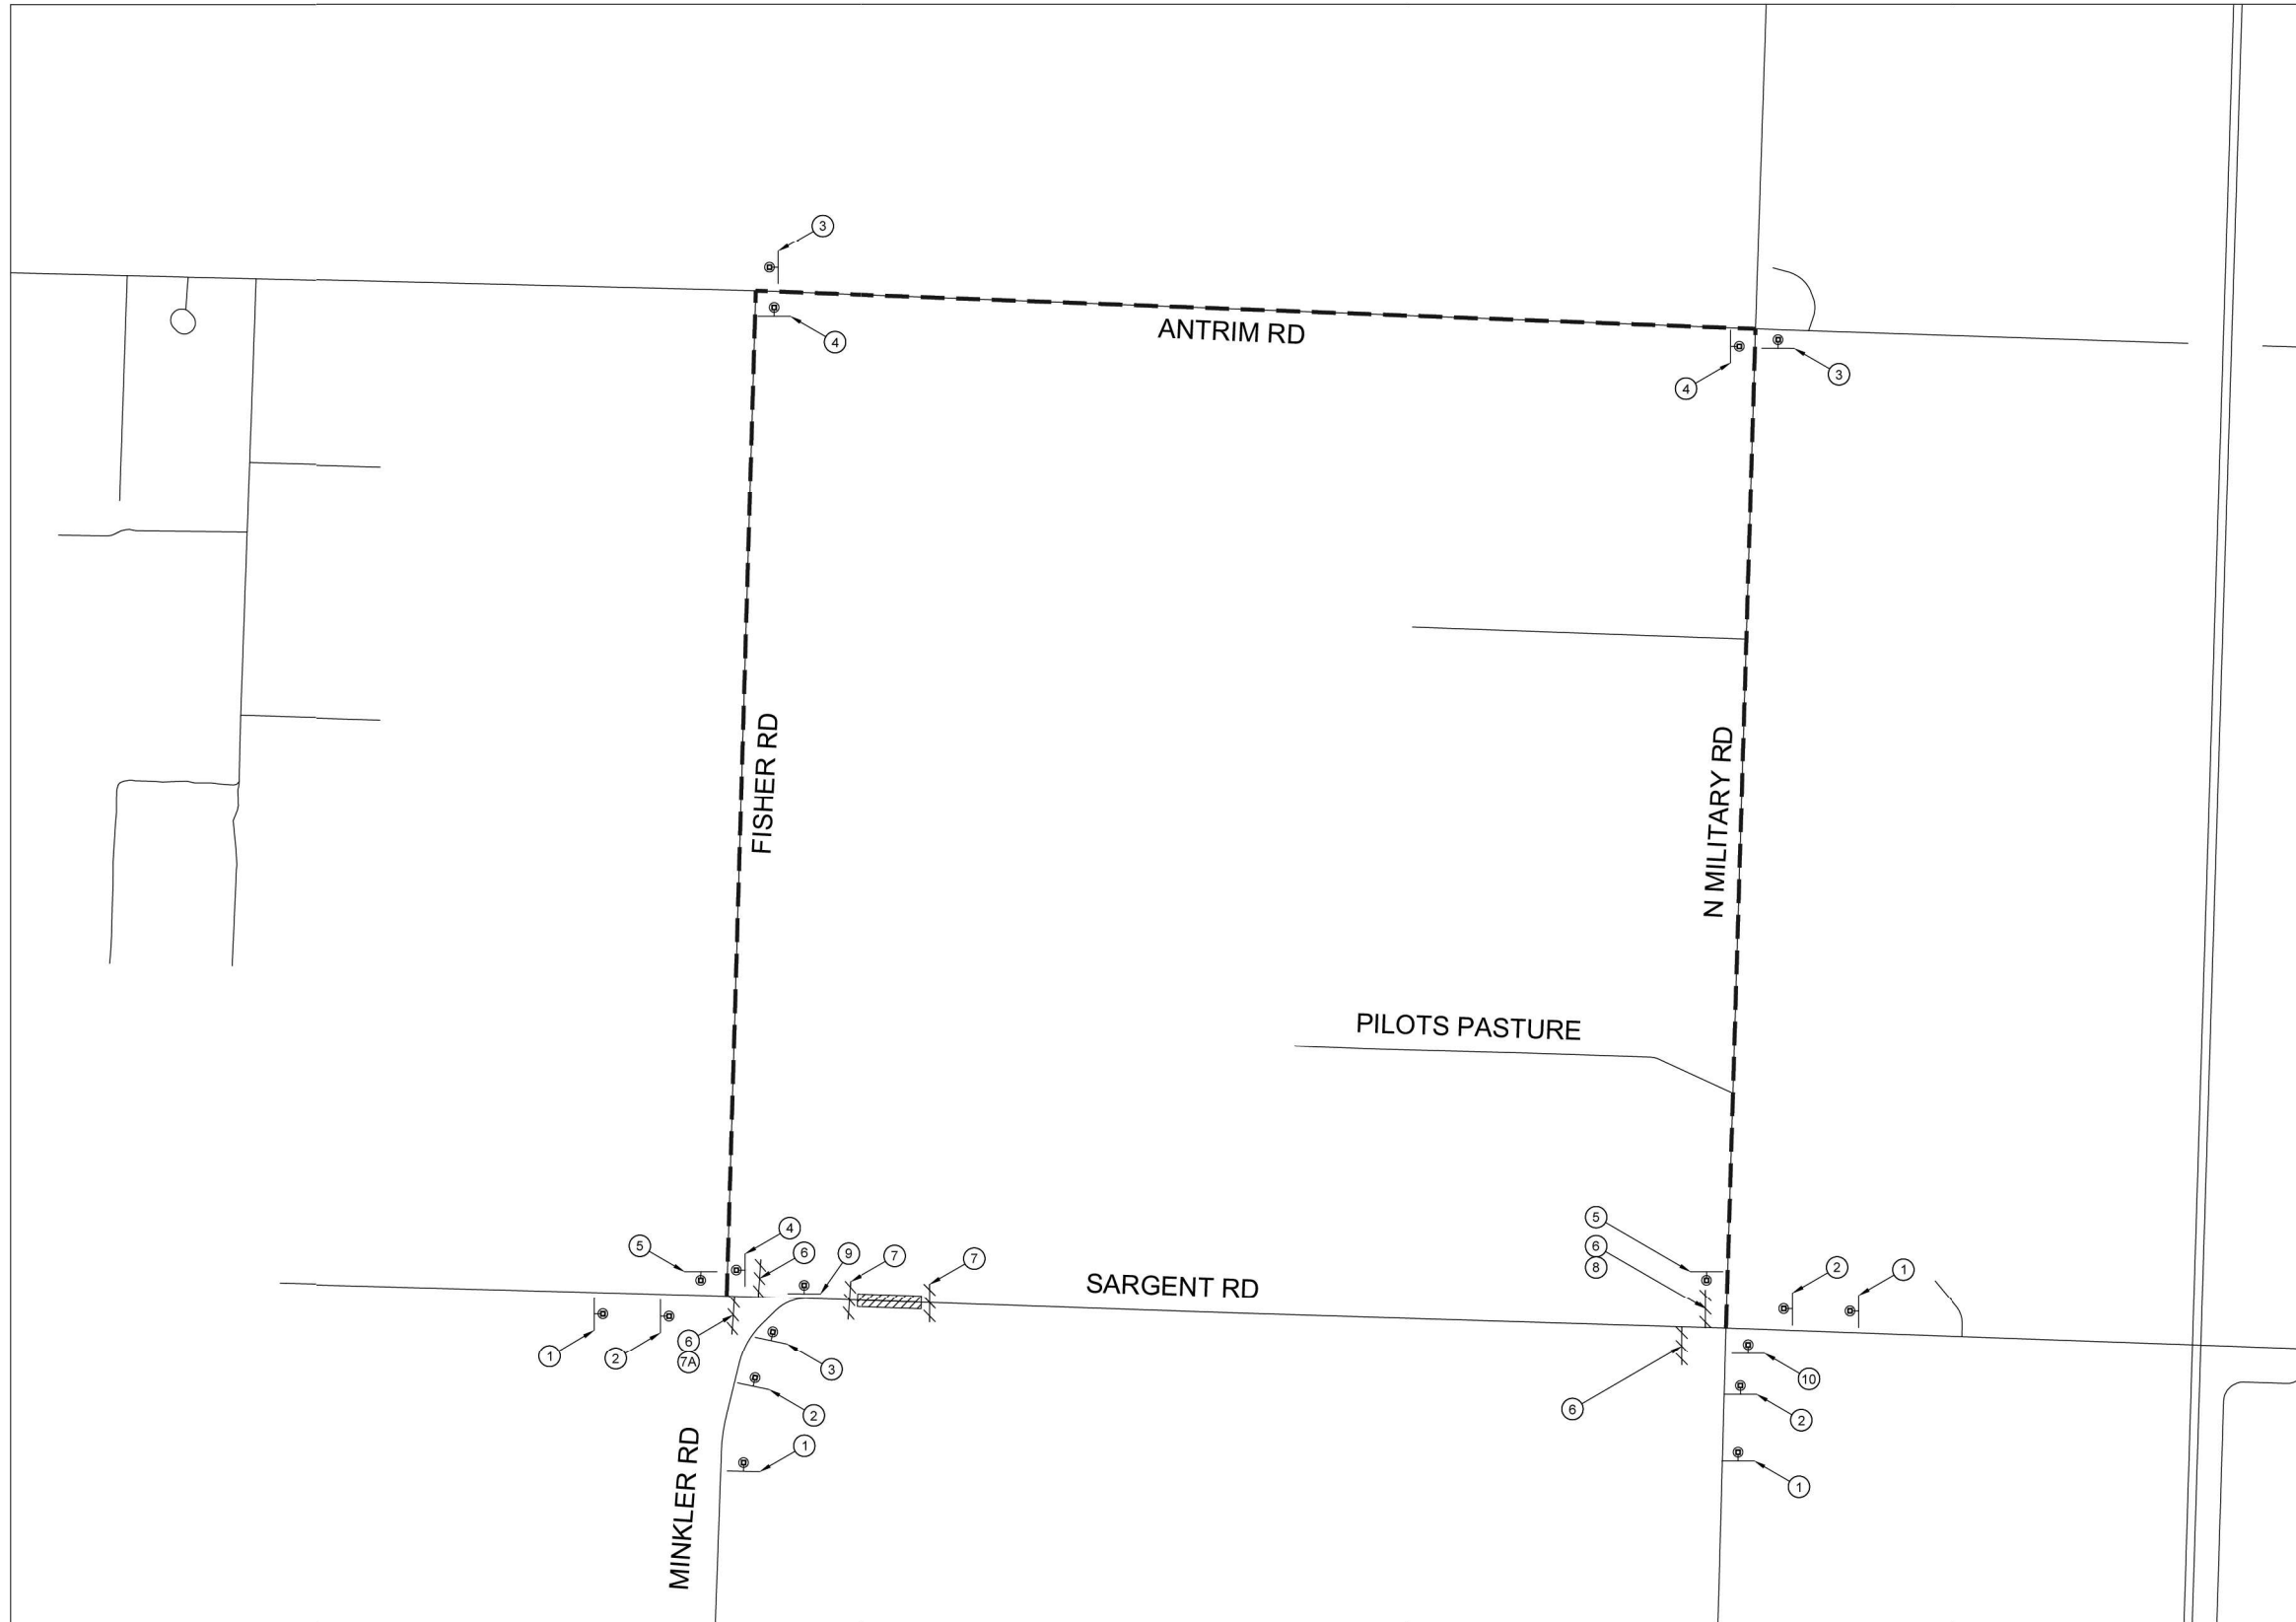

ROAD  
CLOSED  
AHEAD  
W20-3  
36"x36"  
①

DETOUR  
AHEAD  
W20-2  
36"x36"  
②

DETOUR  
←  
M4-9  
30"x24"  
③

DETOUR  
→  
M4-9L  
30"x24"  
④

END  
DETOUR  
CG20-5  
24"x18"  
⑤

ROAD CLOSED  
LOCAL TRAFFIC  
ONLY  
R11-3  
60"x30"  
⑥

ROAD  
CLOSED  
←  
DETOUR  
M4-10L  
48"x18"  
⑦A

DETOUR  
→  
M4-10R  
48"x18"  
⑧

ONLY  
↶  
R3-5L  
30"x36"  
⑨

DETOUR  
↑  
CG20-6  
30"x36"  
⑩

#### LEGEND

- TYPE 3 BARRICADE 
- TEMPORARY SIGN 
- DETOUR ROUTE 
- WORKZONE 

#### GENERAL NOTES

- ROAD CLOSURE SIGNS SHALL BE MOUNTED TO TYPE III BARRICADES
- SIGN SPACING SHALL BE A MINIMUM OF 350 FEET UNLESS OTHERWISE NOTED.
- SIGNS SHOWN ARE NOT PLACED AT SCALE, CONTRACTOR SHALL PLACE SIGNS TO ACCOMMODATE DRIVEWAYS AND INTERSECTIONS.



57 W. MAIN ST.  
CHEHALIS WA 98532  
PHONE # (360) 740-1123  
FAX # (360) 740-2719

DESIGNED BY : DLS  
DRAWN BY : JMM  
CHECKED BY :  
DATE :

| NO. | DATE | REVISION | BY | APP. |
|-----|------|----------|----|------|
|     |      |          |    |      |
|     |      |          |    |      |
|     |      |          |    |      |
|     |      |          |    |      |

## SARGENT RD MP 1.33 BRIDGE SCOUR REPAIR

90% DESIGN  
COUNTY ROAD PROJECT NO:

TRAFFIC CONTROL - DETOUR PLAN

SHEET  
14  
OF  
14

