


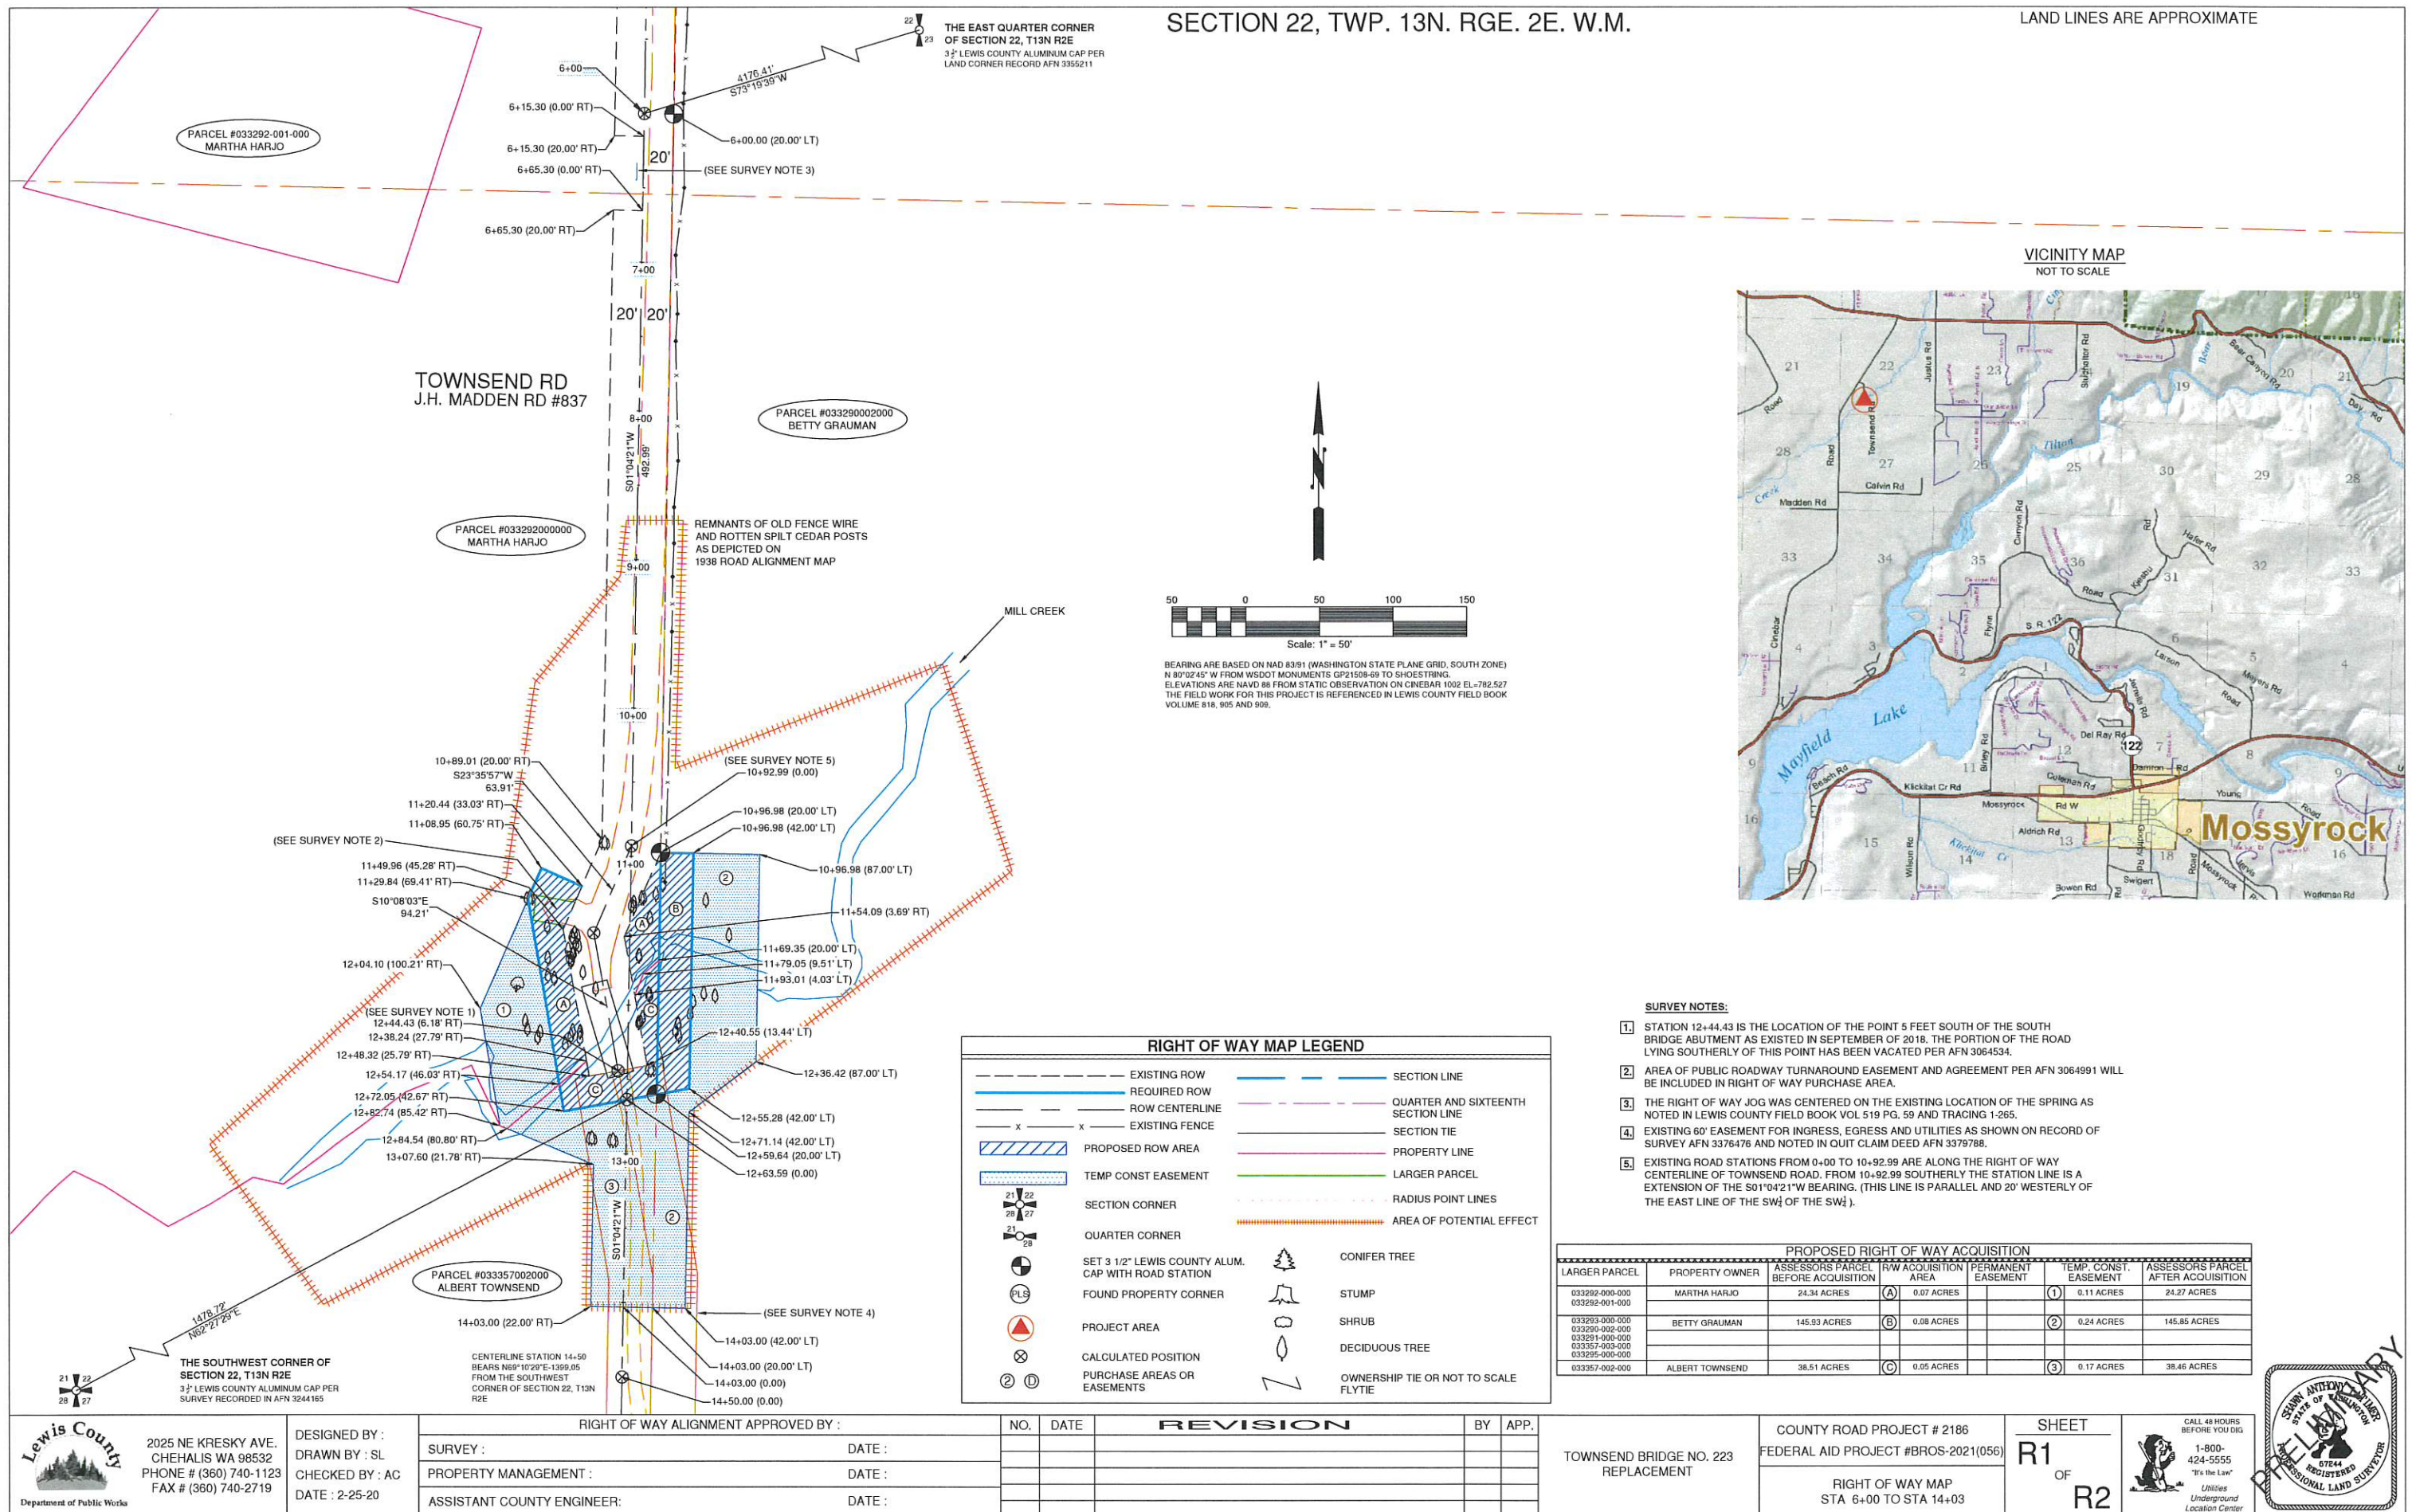


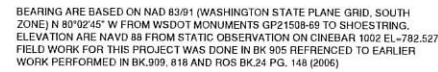

LAND LINES ARE APPROXIMATE

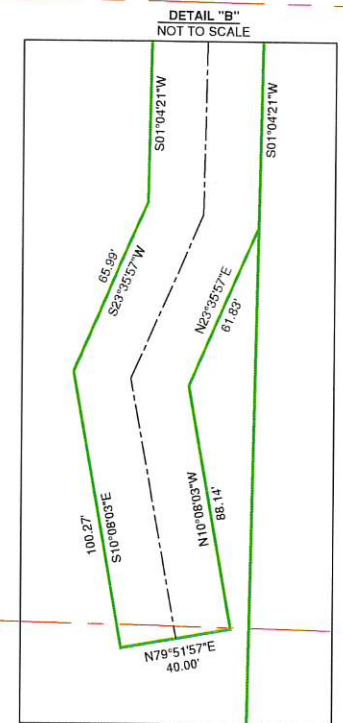

	EXISTING ROW		SECTION LINE
	REQUIRED ROW		QUARTER AND SIXTEENTH SECTION LINE
	ROW CENTERLINE		SECTION TIE
	EXISTING FENCE		PROPERTY LINE
	PROPOSED ROW AREA		LARGER PARCEL
	TEMP CONST EASEMENT		RADIUS POINT LINES
	SECTION CORNER		
	QUARTER CORNER		
	SET 3 1/2" LEWIS COUNTY ALUM. CAP WITH ROAD STATION		CONIFER TREE
	FOUND REBAR AS NOTED		STUMP
	PROJECT AREA		SHRUB
	CALCULATED POSITION		DECIDUOUS TREE
	PURCHASE AREAS OR EASEMENTS		OWNERSHIP TIE OR NOT TO SCALE FLYTIE

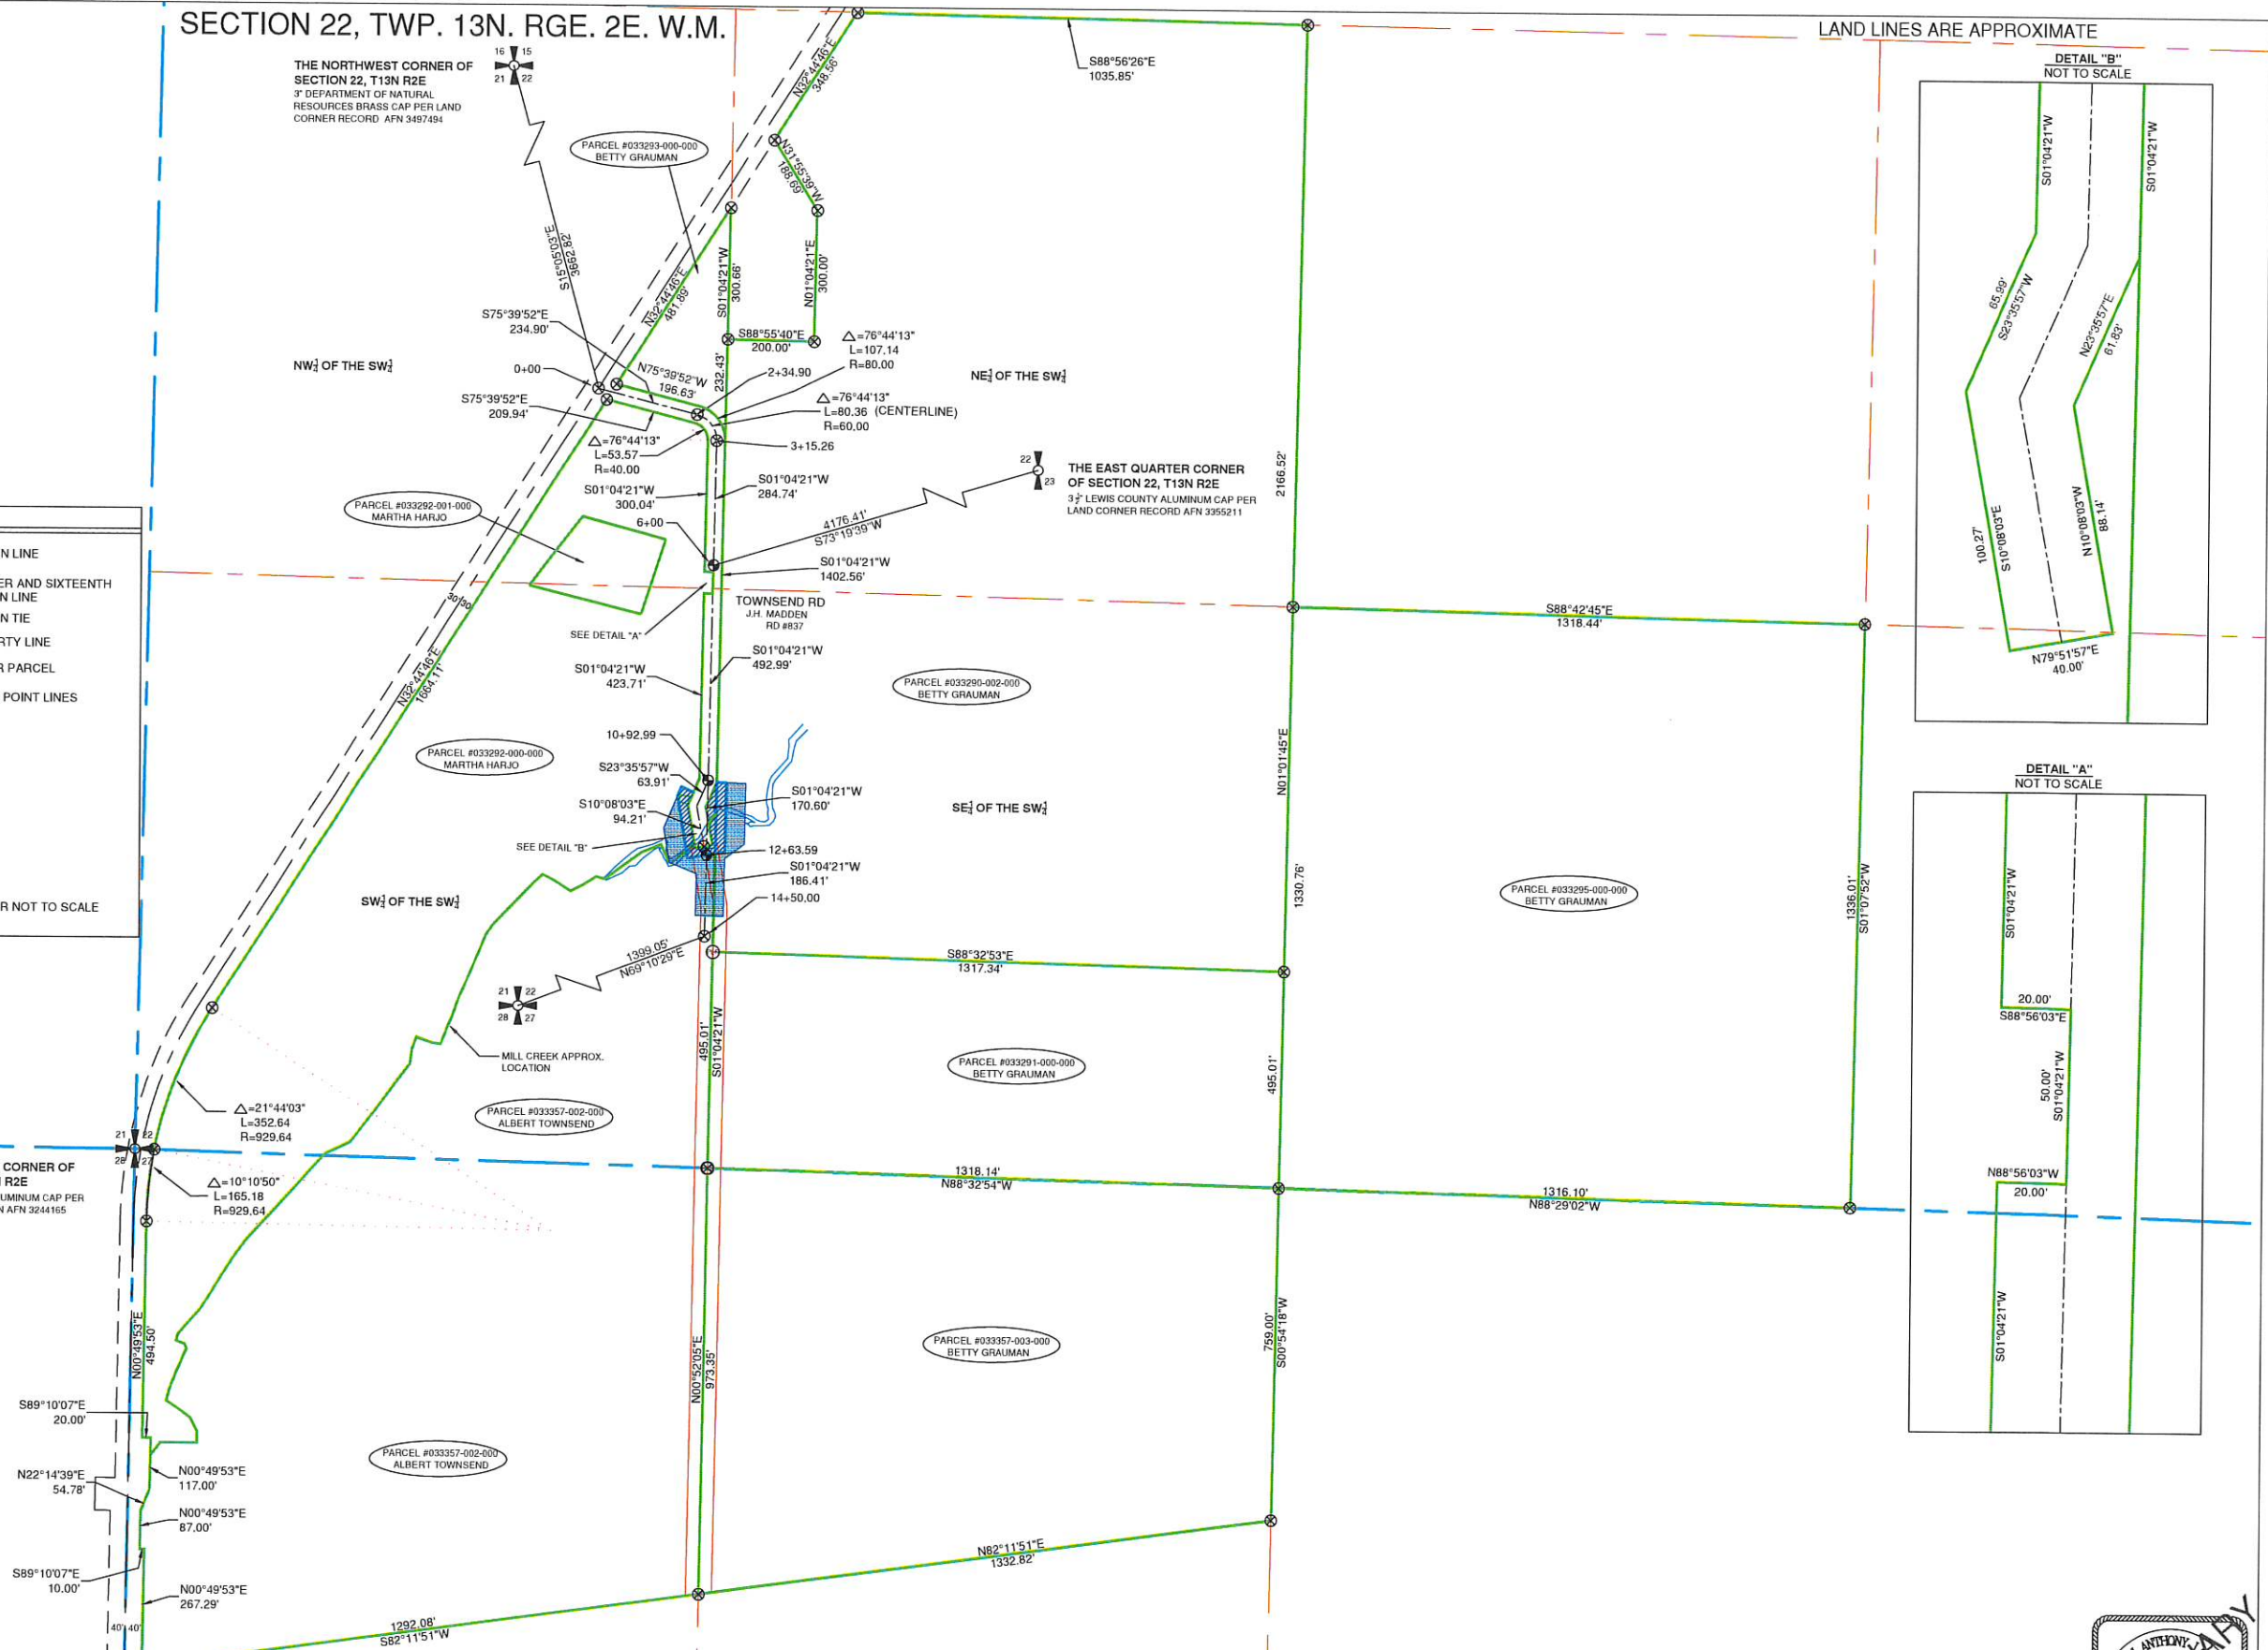

RIGHT OF WAY ALIGNMENT APPROVED BY :

NO.	DATE	REVISION	BY	APP

TOWNSEND BRIDGE NO. 223
REPLACEMENT

COUNTY ROAD PROJECT # 2186 FEDERAL AID PROJECT #BROS-2021(056)
RIGHT OF WAY MAP STA 6+00 TO STA 14+03

SHEET
R2
OF
R

