

S:\Engineer\Road Folders\Road Files\MEADE HILL RD - 75450\Meade Hill Road MP 0.77 to 0.81 Slide Repair SM 21F754500077\Drawings\MEADE HILL ROAD MP 0.77-0.81 TCP CONSTRUCTION.dwg 17-Dec-25

- 1

48"

DETOUR
AHEAD
XXXXXX

48"

W20-2
DISTANCE ON LEADER
- 2

48"

ROAD
CLOSED
XXXXXX

48"

W20-3
DISTANCE ON LEADER
- 3

48"

ROAD
CLOSED

30"

R11-2
ATTACHED TO RIGHT BARRICADE
- 4

36"

END
ROAD WORK

18"

G20-2
- 5

30"

DETOUR


24"

M4-9L
- 6

PORTABLE CHANGEABLE MESSAGE SIGN
SEE TABLE THIS SHEET FOR MESSAGES

SEC. 13 TWP. 12N . RGE. 5E . W.M.

LAND LINES ARE
APPROXIMATE

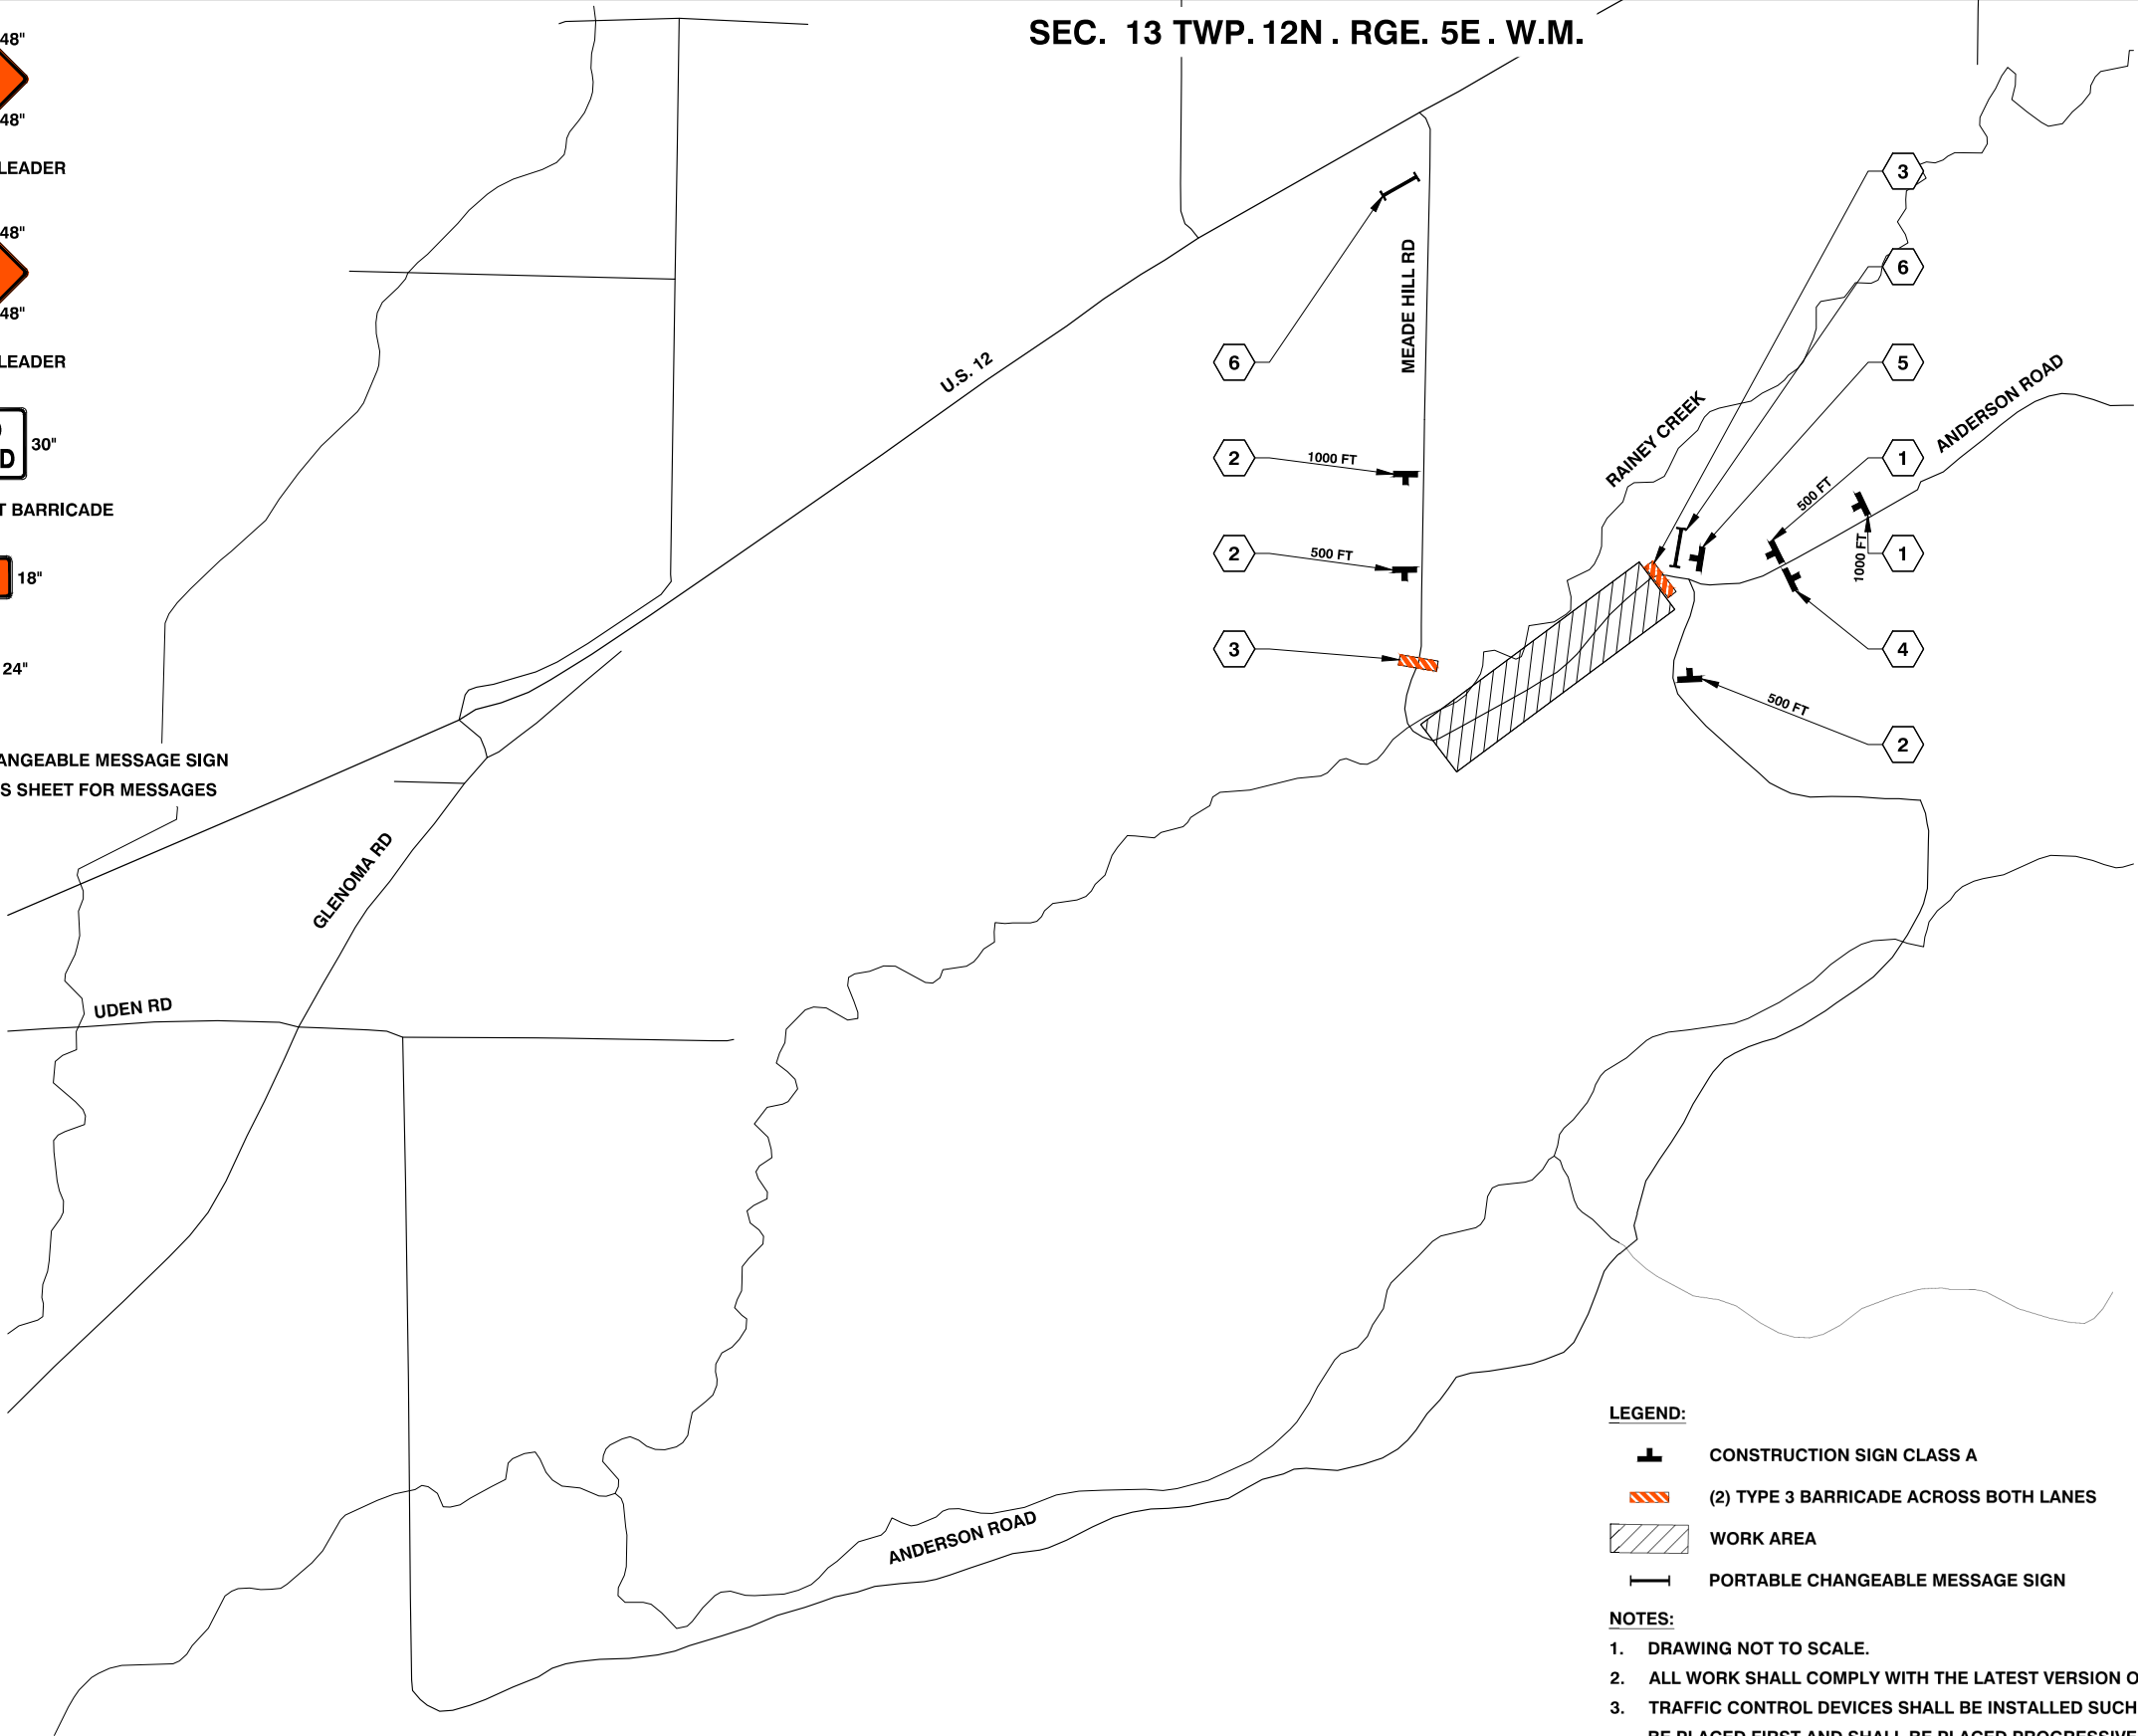

- LEGEND:**
- CONSTRUCTION SIGN CLASS A
 - (2) TYPE 3 BARRICADE ACROSS BOTH LANES
 - WORK AREA
 - PORTABLE CHANGEABLE MESSAGE SIGN

- NOTES:**
- DRAWING NOT TO SCALE.
 - ALL WORK SHALL COMPLY WITH THE LATEST VERSION OF THE MUTCD AND OTHER APPLICABLE PROVISIONS.
 - TRAFFIC CONTROL DEVICES SHALL BE INSTALLED SUCH THAT THE SIGN OR DEVICE FARTHEST FROM THE WORK AREA SHALL BE PLACED FIRST AND SHALL BE PLACED PROGRESSIVELY TOWARD WORK AREA.
 - CONSTRUCTION SIGNAGE SHALL BE PROMPTLY REMOVED OR COVERED WHENEVER THE MESSAGE IS NOT APPLICABLE OR NOT IN USE.

PCMS MESSAGE #1	
1	2
MEADE HILL RD CLOSED	STARTING X/XX
2.0 SEC	2.0 SEC
FIELD LOCATE 7 DAYS IN ADVANCE	

PCMS MESSAGE #2	
1	2
MEADE HILL RD CLOSED	USE ALTERNATE ROUTE
2.0 SEC	2.0 SEC
FIELD LOCATE DURING CONSTRUCTION FOR THE FIRST 20 CALENDAR DAYS	



57 WEST MAIN ST.
CHEHALIS WA 98532
PHONE # (360) 740-1123
FAX # (360) 740-2719

DESIGNED BY: RTL
DRAWN BY: WSR
CHECKED BY: RTL
DATE: 12/17/2025

NO.	DATE	REVISION	BY	APP.

MEADE HILL RD MP 0.77 - 0.81
SLIDE REPAIR PROJECT

FEMA PROJECT NO.: 041-99041-00, PW NO. 069
SPECIAL MAINT. NO.: 21F754500077

TRAFFIC CONTROL PLAN

SHEET
C6
6 OF 11



Rodney Troy Lakey, P.E.
Senior Engineer
Design/Env.

Date: 17 Dec 25

