

- 1

ROAD
CLOSED
XXXXXX

48"

48"

W20-3
DISTANCE ON LEADER
- 2

ROAD
CLOSED

48"

30"

R11-2
ATTACHED TO RIGHT BARRICADE
- 3


36"

END
ROAD WORK

18"

G20-2
- 4

PORTABLE CHANGEABLE MESSAGE SIGN
SEE TABLE THIS SHEET FOR MESSAGES

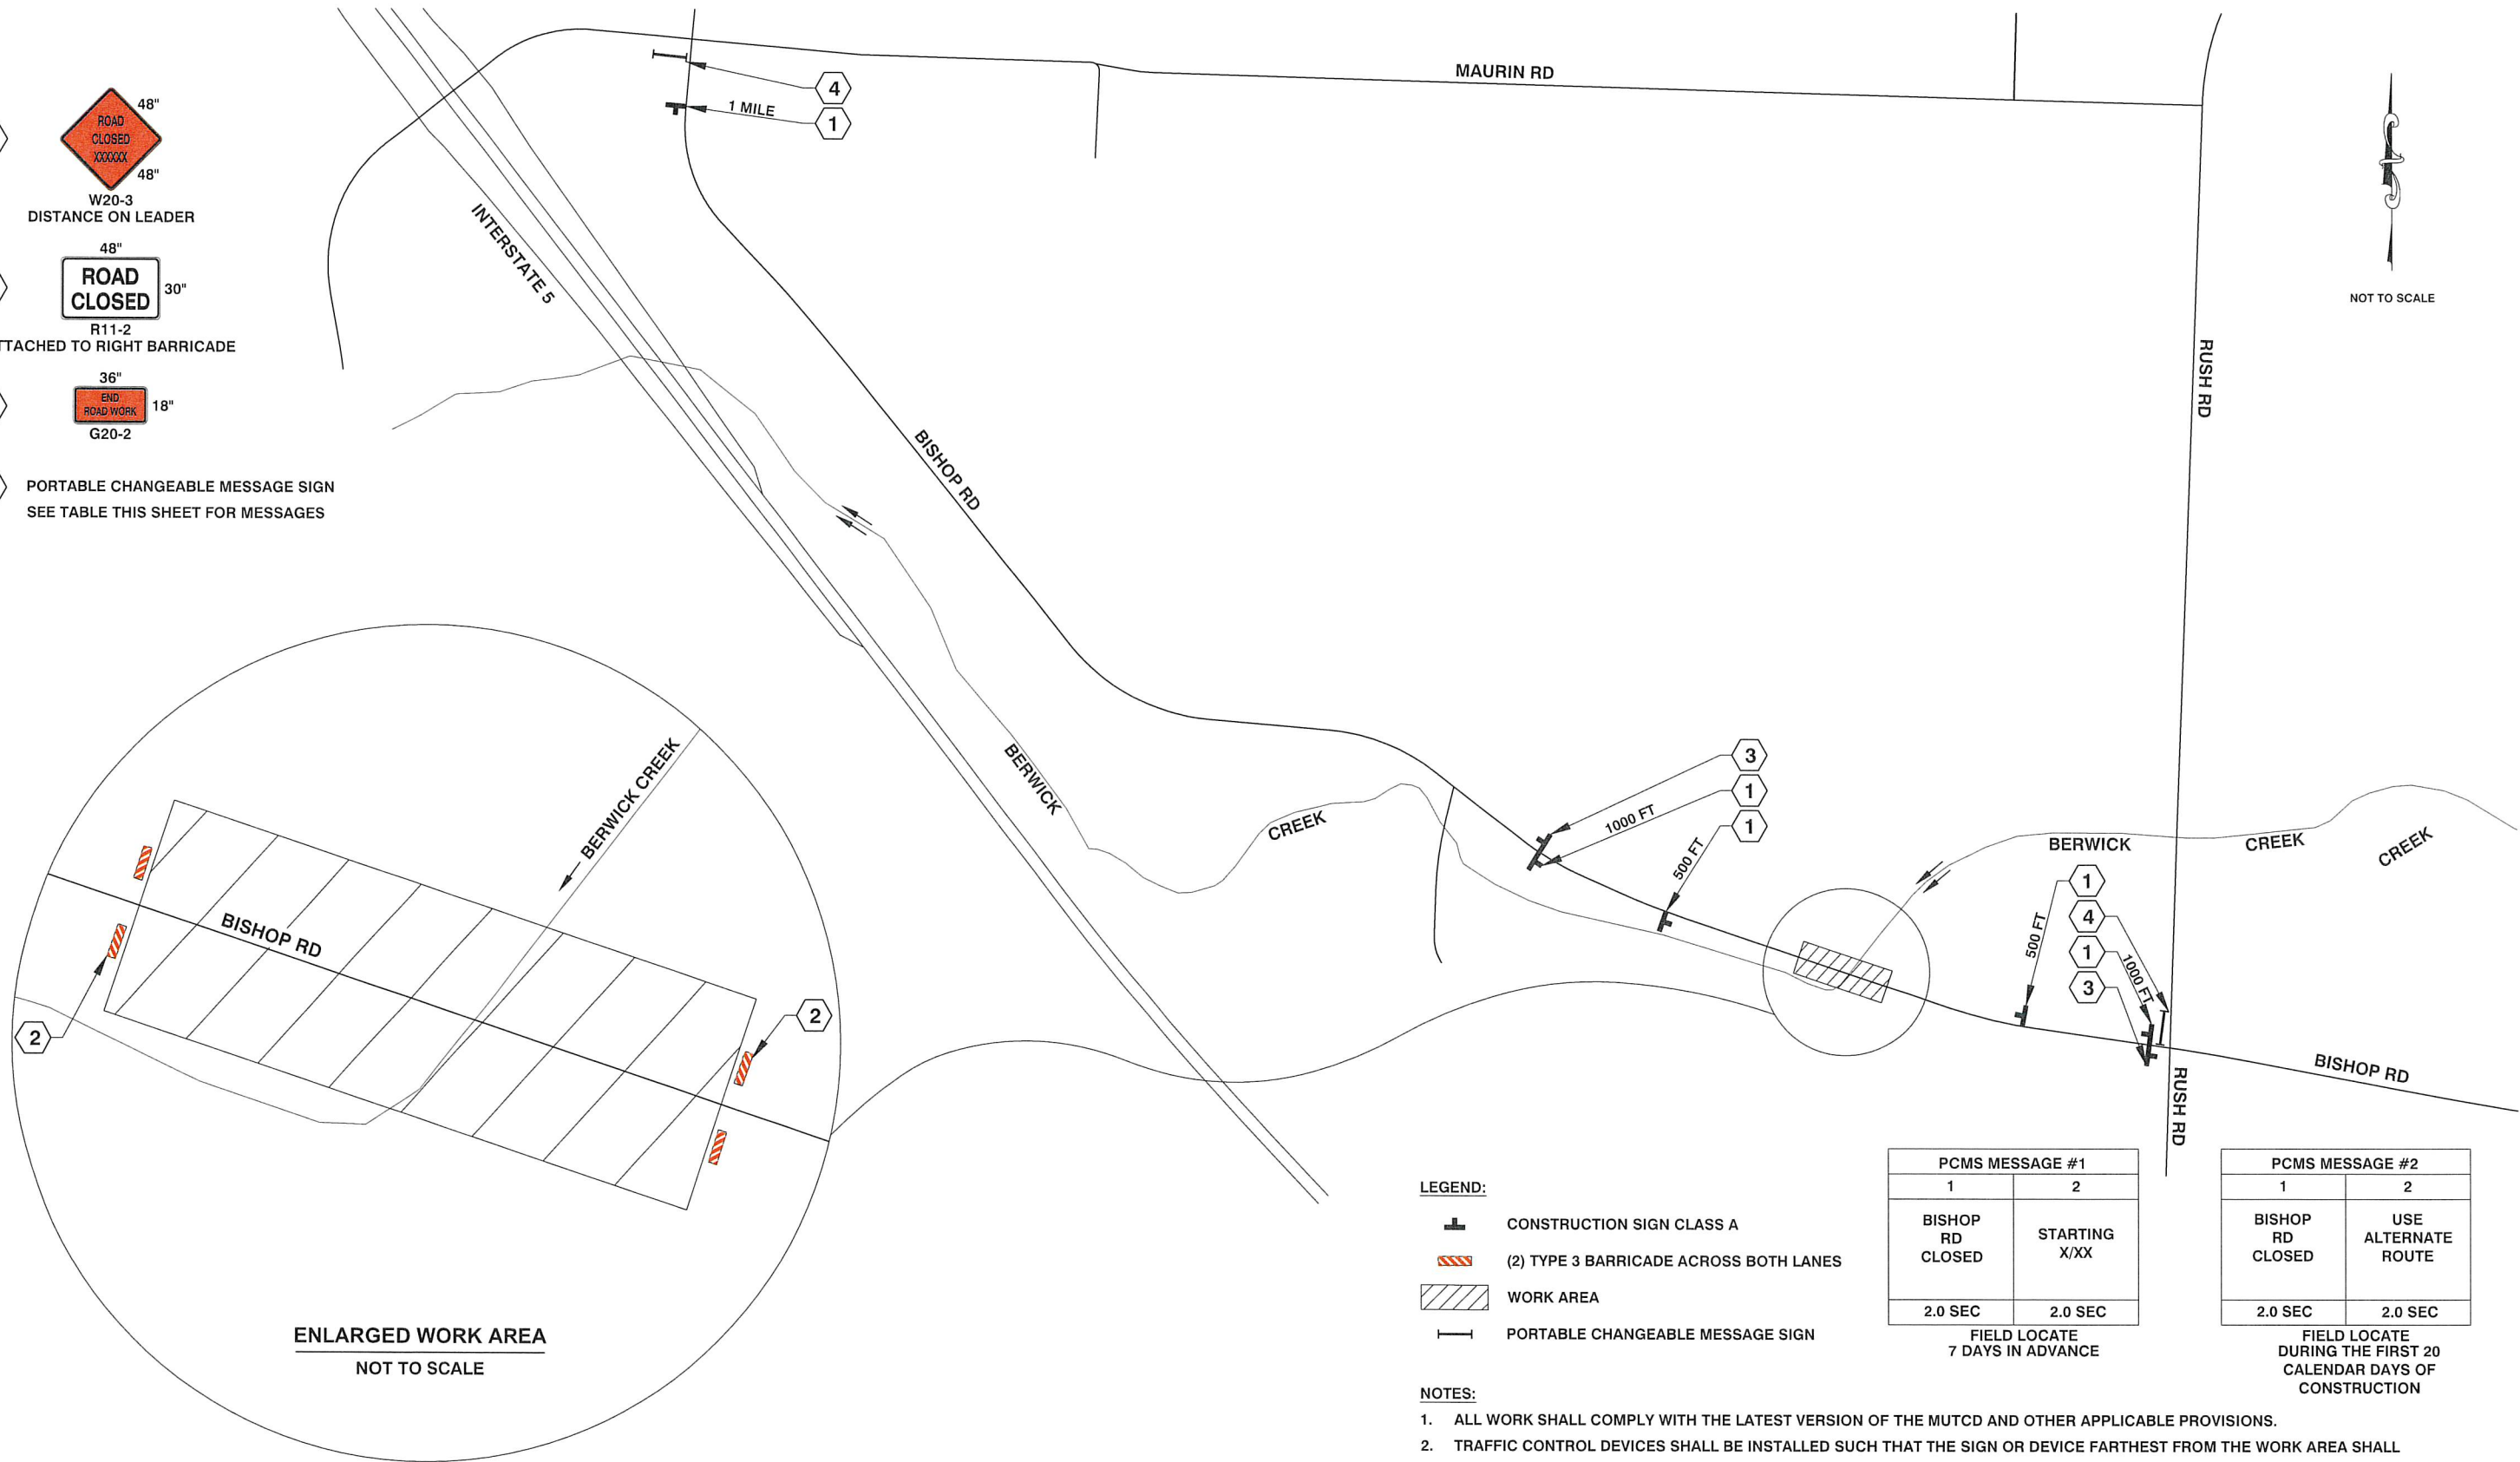

- LEGEND:
- CONSTRUCTION SIGN CLASS A
 - (2) TYPE 3 BARRICADE ACROSS BOTH LANES
 - WORK AREA
 - PORTABLE CHANGEABLE MESSAGE SIGN

- NOTES:
- ALL WORK SHALL COMPLY WITH THE LATEST VERSION OF THE MUTCD AND OTHER APPLICABLE PROVISIONS.
 - TRAFFIC CONTROL DEVICES SHALL BE INSTALLED SUCH THAT THE SIGN OR DEVICE FARTHEST FROM THE WORK AREA SHALL BE PLACED FIRST AND SHALL BE PLACED PROGRESSIVELY TOWARD WORK AREA.
 - CONSTRUCTION SIGNAGE SHALL BE PROMPTLY REMOVED OR COVERED WHENEVER THE MESSAGE IS NOT APPLICABLE OR NOT IN USE.

PCMS MESSAGE #1	
1	2
BISHOP RD CLOSED	STARTING X/XX
2.0 SEC	2.0 SEC

FIELD LOCATE
7 DAYS IN ADVANCE

PCMS MESSAGE #2	
1	2
BISHOP RD CLOSED	USE ALTERNATE ROUTE
2.0 SEC	2.0 SEC

FIELD LOCATE
DURING THE FIRST 20
CALENDAR DAYS OF
CONSTRUCTION



57 W. MAIN ST.
CHEHALIS WA 98532
PHONE # (360) 740-1123
FAX # (360) 740-1479

DESIGNED BY : RTL
DRAWN BY : KLP
CHECKED BY :
DATE :

NO.	DATE	REVISION	BY	APP.

BISHOP ROAD MP 2.839 (BERWICK CREEK) CULVERT REPLACEMENT

COUNTY MAINT. PROJECT NO: 15-2333

TCP PLAN

SHEET
1
OF
1



Rodney Lakey, P.E.
Senior Engineer

Date: 03/09/2026

