


4/23/2020 4:01 PM

S:\Engineer\Design\MEADE HILL GUARDRAIL\DETOUR ROUTE TRAFFIC CONTROL PLAN.dwg

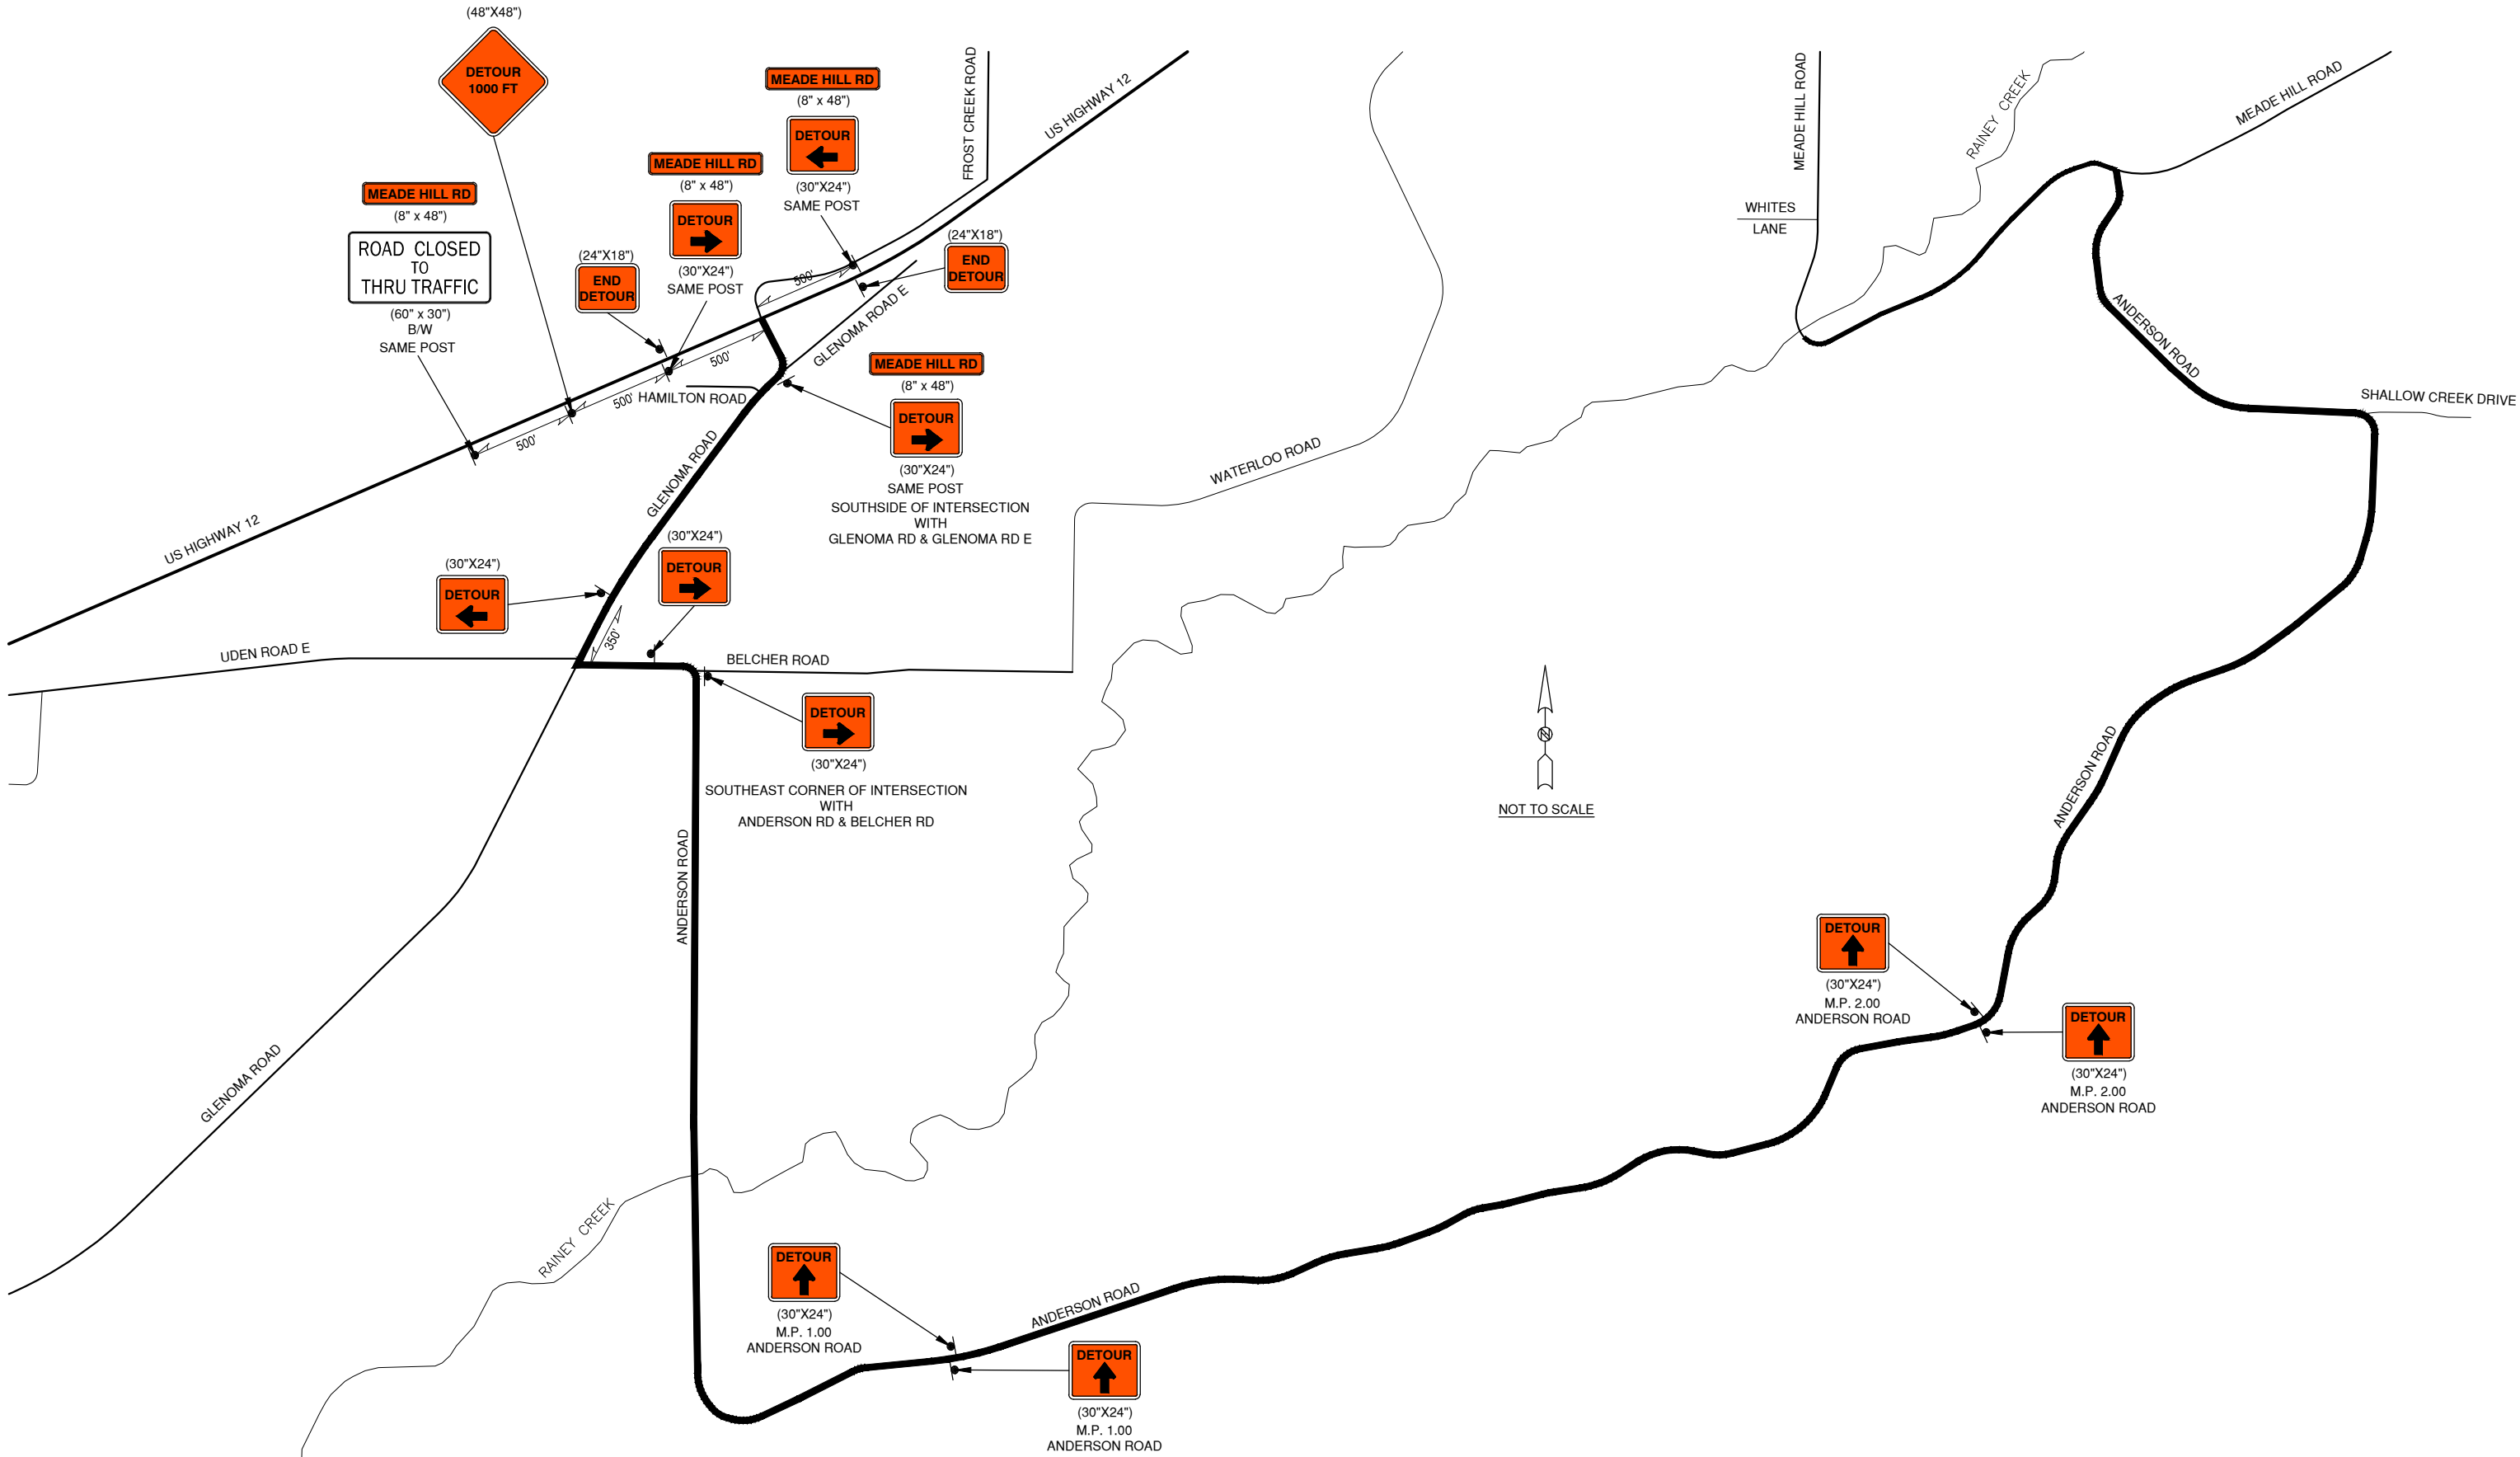



2025 N. E. KRESKY AVE.
CHEHALIS WA 98532
PHONE # (360) 740-1123
FAX # (360) 740-2719

DESIGNED BY : CGA
DRAWN BY : CGA
CHECKED BY :
DATE :

NO.	DATE	REVISION	BY	APP.

MEADE HILL ROAD MP 0.64 GUARDRAIL
2020 COUNTYWIDE MISC. SAFETY AND
GUARDRAIL

COUNTY ROAD PROJECT NO: 2190
MEADE HILL ROAD DETOUR ROUTE

SHEET
2
OF
2



CALL 48 HOURS
BEFORE YOU DIG
1-800-
424-5555
"It's the Law"
Utilities
Underground
Location Center