


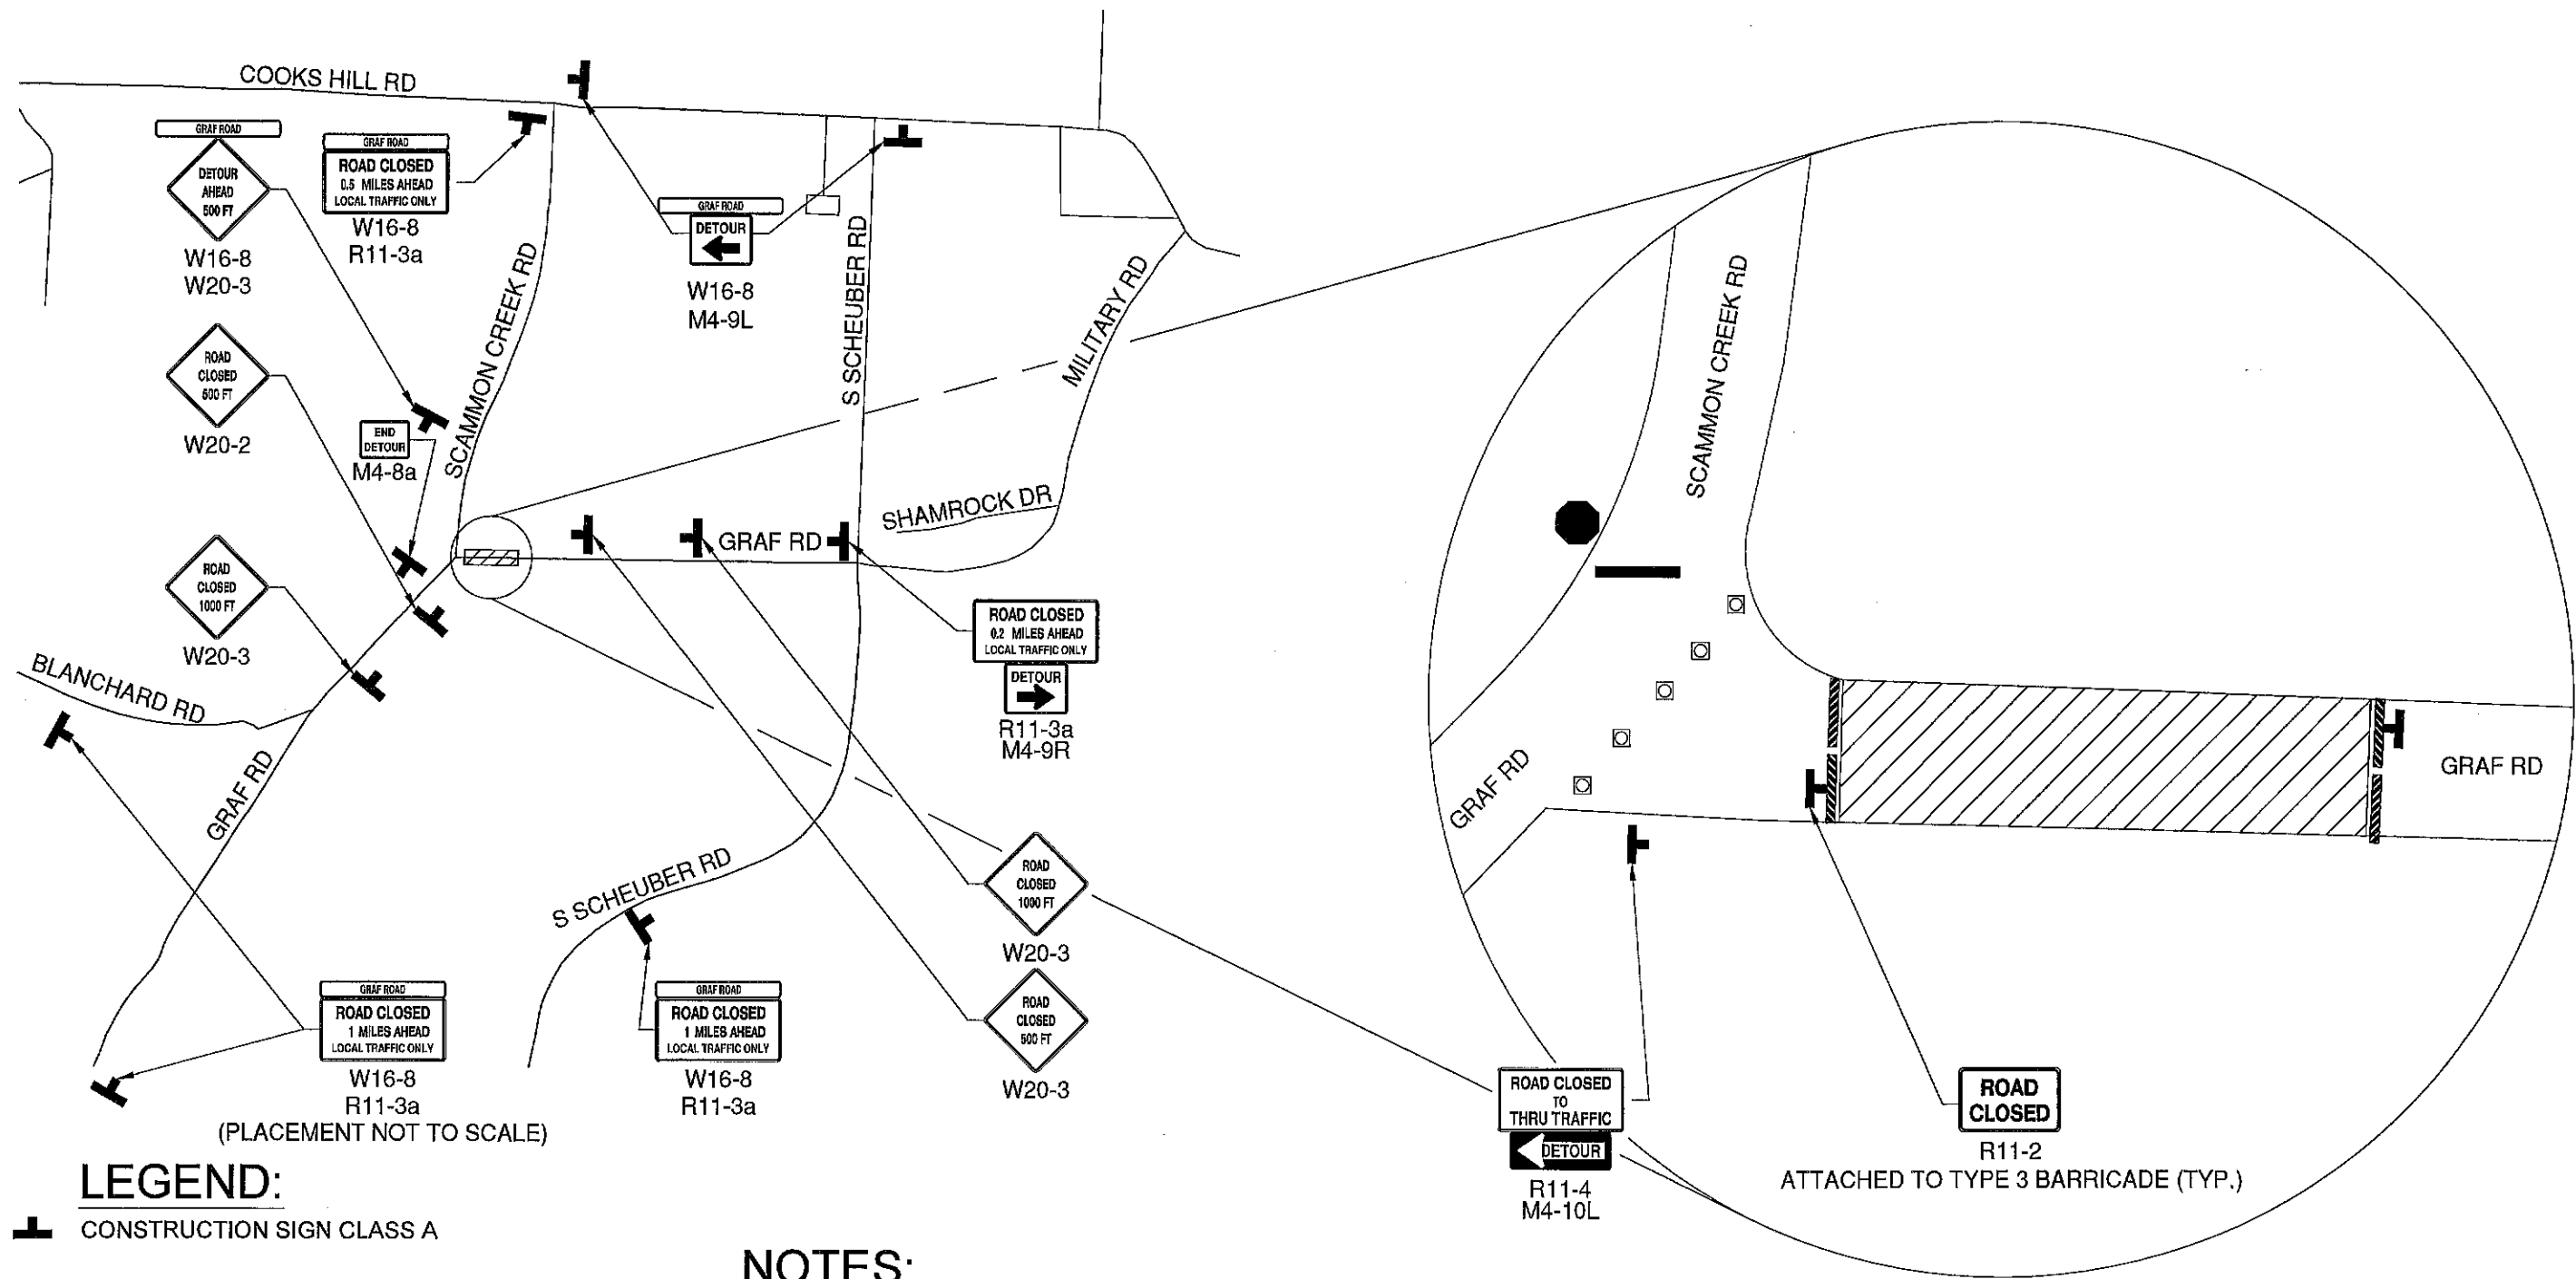

LEGEND:

- CONSTRUCTION SIGN CLASS A
- TYPE 3 BARRICADE
- 28" TRAFFIC CONE (@ 40' SPACING MAX.)
- WORK AREA
- EXISTING STOP SIGN AND STOP BAR TO REMAIN

NOTES:

1. ALL WORK SHALL COMPLY WITH THE LATEST VERSION OF THE MUTCD AND OTHER APPLICABLE PROVISIONS.
2. TRAFFIC CONTROL DEVICES SHALL BE INSTALLED SUCH THAT THE SIGN OR DEVICE FARTHEST FROM THE WORK AREA SHALL BE PLACED FIRST AND SHALL BE PLACED PROGRESSIVELY TOWARD WORK AREA.
3. CONSTRUCTION SIGNAGE SHALL BE PROMPTLY REMOVED OR COVERED WHENEVER THE MESSAGE IS NOT APPLICABLE OR NOT IN USE.