


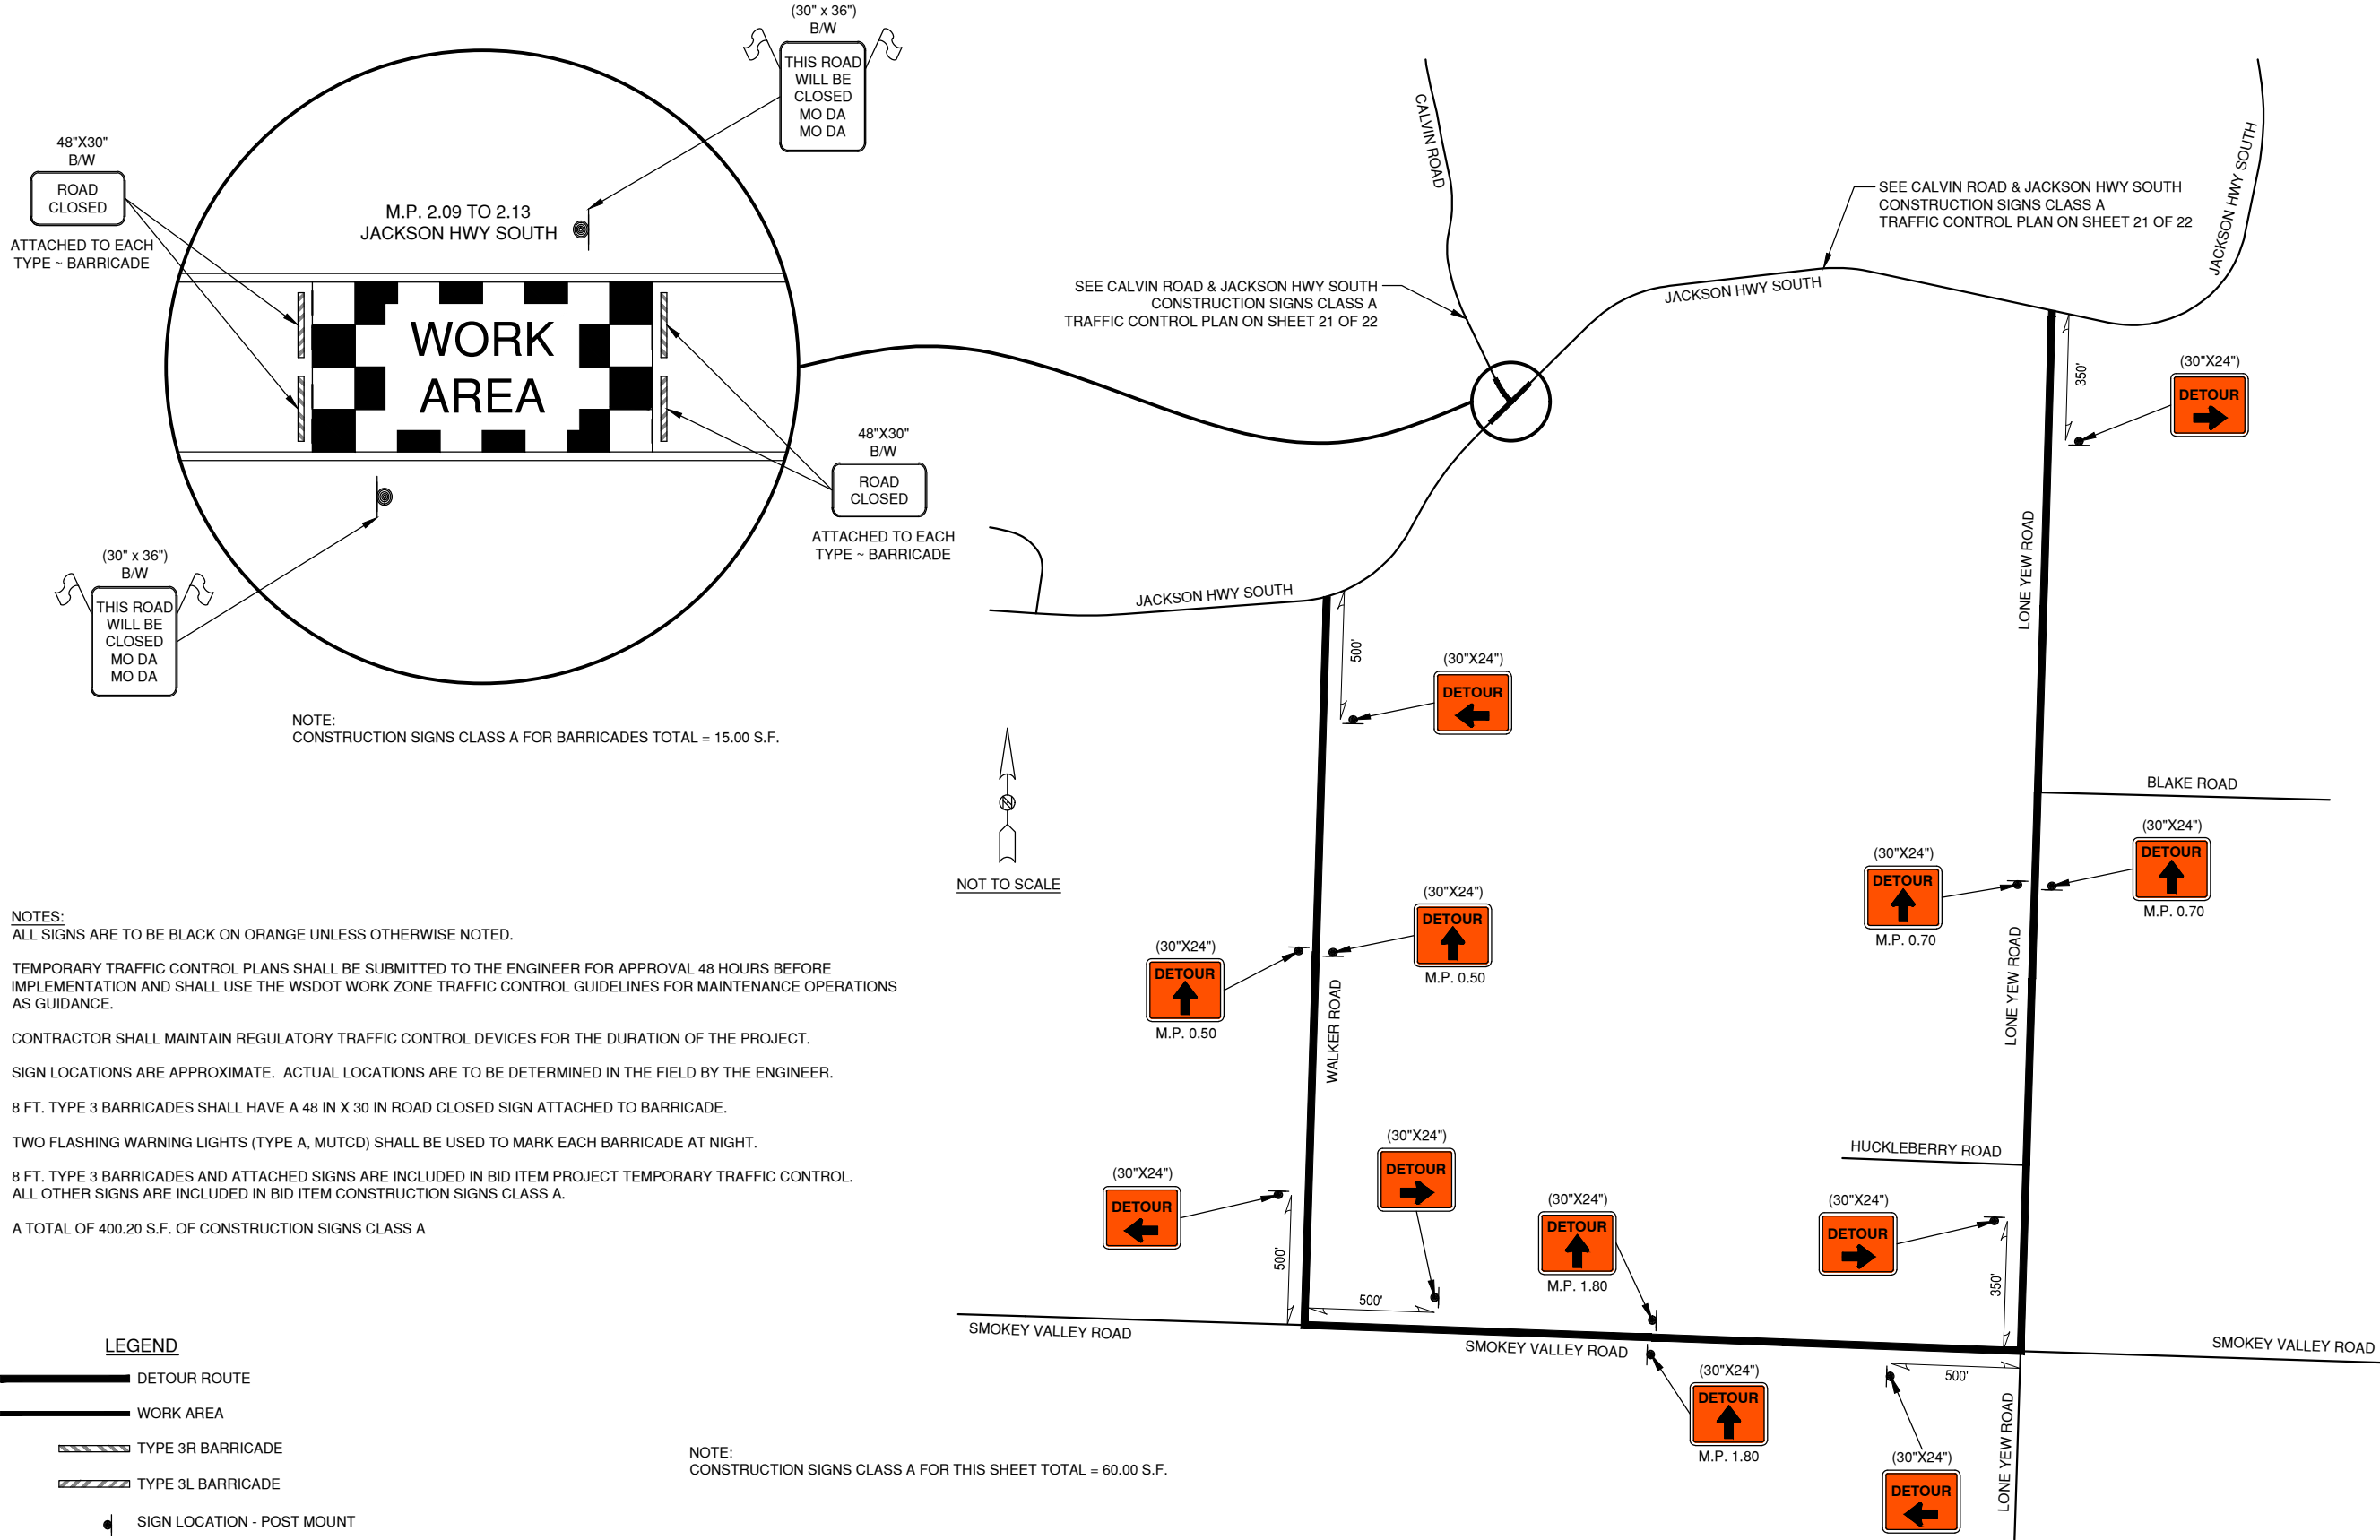

NOTES:
ALL SIGNS ARE TO BE BLACK ON ORANGE UNLESS OTHERWISE NOTED.

TEMPORARY TRAFFIC CONTROL PLANS SHALL BE SUBMITTED TO THE ENGINEER FOR APPROVAL 48 HOURS BEFORE IMPLEMENTATION AND SHALL USE THE WSDOT WORK ZONE TRAFFIC CONTROL GUIDELINES FOR MAINTENANCE OPERATIONS AS GUIDANCE.

CONTRACTOR SHALL MAINTAIN REGULATORY TRAFFIC CONTROL DEVICES FOR THE DURATION OF THE PROJECT.

SIGN LOCATIONS ARE APPROXIMATE. ACTUAL LOCATIONS ARE TO BE DETERMINED IN THE FIELD BY THE ENGINEER.

8 FT. TYPE 3 BARRICADES SHALL HAVE A 48 IN X 30 IN ROAD CLOSED SIGN ATTACHED TO BARRICADE.

TWO FLASHING WARNING LIGHTS (TYPE A, MUTCD) SHALL BE USED TO MARK EACH BARRICADE AT NIGHT.

8 FT. TYPE 3 BARRICADES AND ATTACHED SIGNS ARE INCLUDED IN BID ITEM PROJECT TEMPORARY TRAFFIC CONTROL. ALL OTHER SIGNS ARE INCLUDED IN BID ITEM CONSTRUCTION SIGNS CLASS A.

A TOTAL OF 400.20 S.F. OF CONSTRUCTION SIGNS CLASS A

- LEGEND
- DETOUR ROUTE
 - WORK AREA
 - TYPE 3R BARRICADE
 - TYPE 3L BARRICADE
 - SIGN LOCATION - POST MOUNT

NOTE:
CONSTRUCTION SIGNS CLASS A FOR THIS SHEET TOTAL = 60.00 S.F.