

CURVE DATA				
P.I. STATION	DELTA	RADIUS	TANGENT	LENGTH
49+17.29	20°56'00" LT.	409.26'	75.61'	149.52'
55+53.05	40°29'51" LT.	954.93'	352.27'	674.96'
M 11+24.61	58°49'52" LT.	86.00'	48.49'	88.31'
M 15+67.34	26°22'32" RT.	400'	93.73'	184.14'

ALL PLANS ARE SUBJECT TO CHANGE. OWNERSHIP SHOULD BE VERIFIED. PROPOSED PROPERTY RIGHTS SHOWN MAY NOT HAVE BEEN ACQUIRED. ENCUMBRANCES MAY OR MAY NOT BE SHOWN. PARTIES SEEKING CURRENT PLAN INFORMATION SHOULD CONSULT THE DEPARTMENT OF TRANSPORTATION HEADQUARTERS RIGHT OF WAY PLANS OFFICE FOR THE OFFICIAL PLAN ON FILE. FOR ENCUMBRANCE INFORMATION CONSULT THE DEPARTMENT OF TRANSPORTATION HEADQUARTERS REAL ESTATE SERVICES OFFICE.

T.12N. R.5W. W.M.

This what we will acquire from Lewis County - Does not need a valuation


THE BASIS OF BEARINGS WAS ESTABLISHED FROM THE WASHINGTON GEODETIC SURVEY STATIONS GP21006-78 AND GP21006-79 AS N 83° 23' 16", NAD 83/07. FOR DOCUMENTATION OF THESE STATIONS SEE THE GEODETIC SURVEY WEBSITE AT: <http://www.wsdot.wa.gov/monument>.

PROJECT DATUM DETERMINED FROM THE WASHINGTON STATE PLANE COORDINATE SYSTEM, SOUTH ZONE,(NAD 83/07).

THE DISTANCES SHOWN ARE GROUND DISTANCES. TO OBTAIN THE GRID DISTANCE, CONVERT THE GROUND DISTANCE TO METERS AND MULTIPLY BY THE COMBINED FACTOR OF 0.99989511.

METERS = FEET MULTIPLIED BY (12/39.37).

THIS PLAN SUPERSEDES SHEET 2 OF 3 SHEETS, SR 6, SEC 1 BEAM ROAD TO PE ELL, SEC 2 PE ELL TO PLUVIUS, APPROVED MAY 27, 1949.

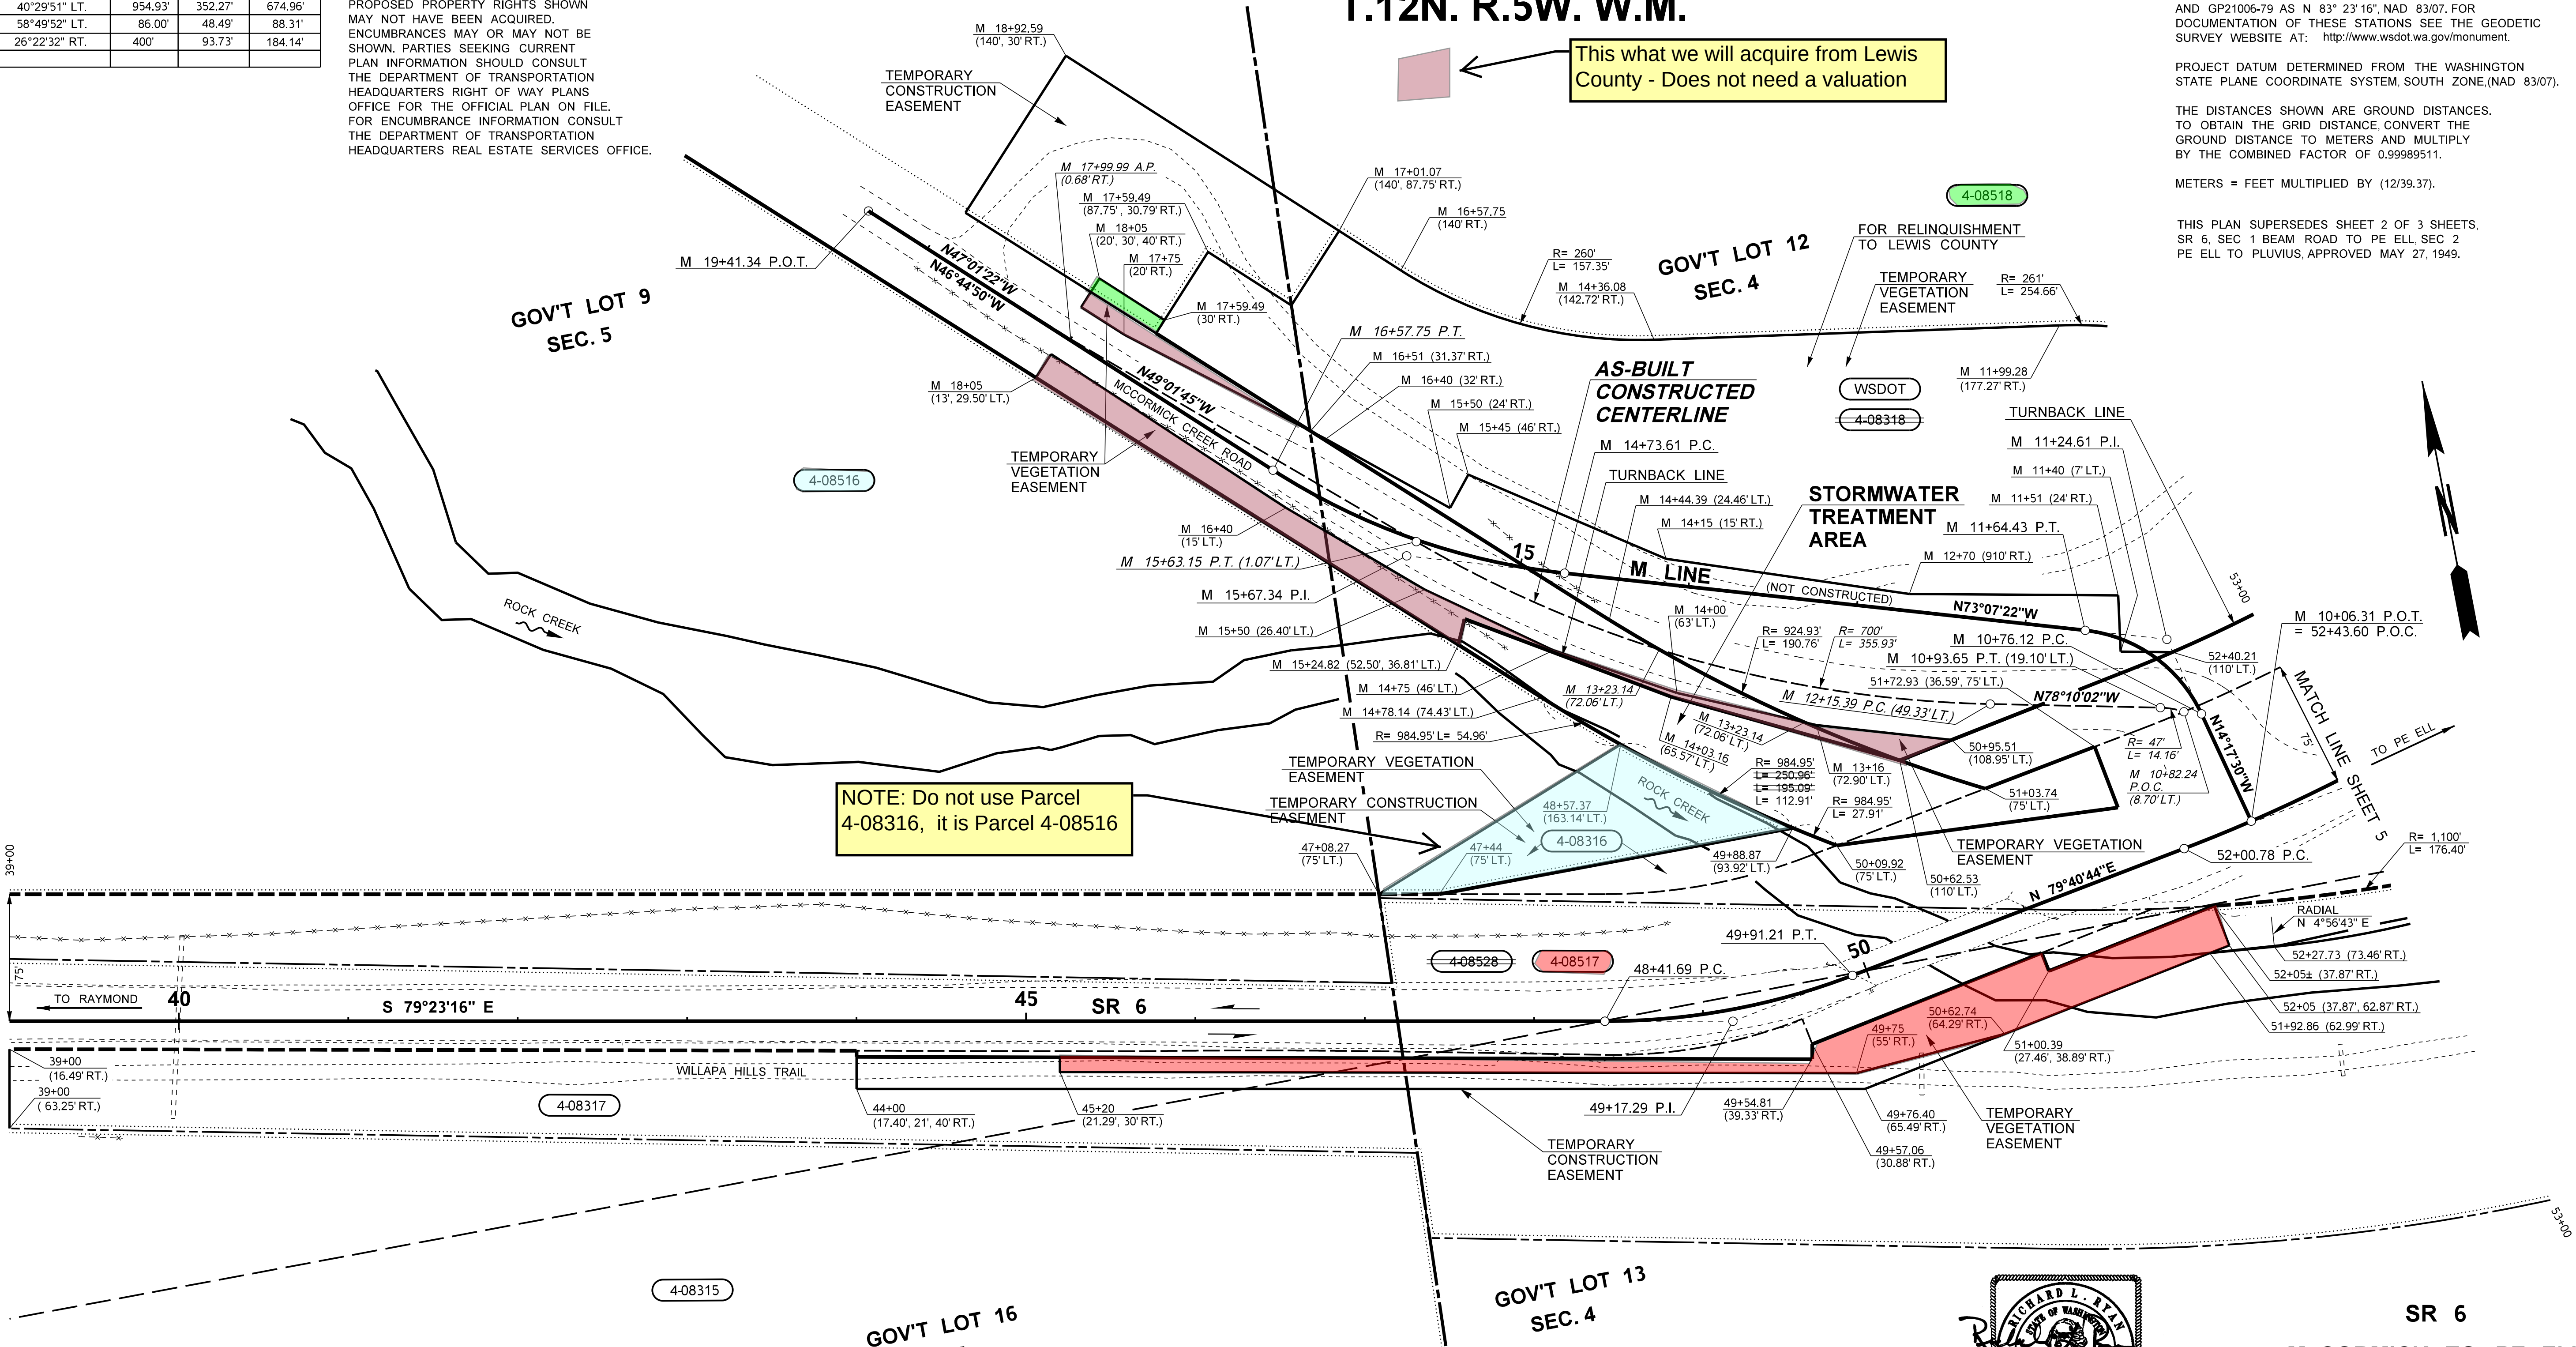

NOTE: Do not use Parcel 4-08316, it is Parcel 4-08516

** TEMPORARY VEGETATION EASEMENT
⊖ TEMPORARY CONSTRUCTION EASEMENT (EXPIRED 12-31-2016)

PARCEL NO.	NAME	TOTAL AREA	R/W	LT. REMAINDER	RT.	EASMT
4-08517	SEE SHEET 2					
4-08518	MULLER FAMILY LIMITED PARTNERS					** 425
4-08516	SEE SHEET 2					
4-08318	MULLER FAMILY LIMITED PARTNERS	2,114.838	138.305	1,976.533		⊖ 17,641
4-08317	SEE SHEET 2					
4-08316	SEE SHEET 2					
4-08315	SEE SHEET 2					


TOTAL AREA IS FROM ASSESSOR'S RECORDS UNLESS OTHERWISE NOTED.

OWNERSHIPS

LEGEND

PROPERTY OWNERSHIP NUMBERS

PROPERTY LINES

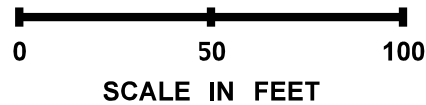

Letter	Date	Description	By
Letter 6-20-19	1-31-20	Added Easement Area to Parcel 4-08518 in Ownership Block; Added Total Area, R/W, Lt. Remainder & Easement Areas to Parcel 4-08318 in Ownership Block; Revised Parcel 4-08518 Ownership Dots	MRW
Letter 6-3-19	6-14-19	Revised Ownership Dots for Parcel 4-08518; Added Easement Area to Parcel 4-08318; Deleted Easement Area from Parcel 4-08518; Deleted Parcel 4-08517;	MRW
Letter 5-1-19	5-17-19	Added Parcel 4-08517; Deleted Parcel 4-08528; Replaced Parcel Cartouche 4-08518 with WSDOT; Relocated Parcel 4-08518;	MRW
Letter 6-8-18	6-15-18	Added Parcels 4-08517 & WSDOT; Relocated Parcel 4-08518 Cartouche	STW
Letter 2-14-18	5-25-18	Added Parcels 4-08516, 4-08518, 4-08519, 4-08528 & Lewis County; Added Temporary Vegetation Easement on Rt. 45+20 to 52+05 & on Rt. M 18+05 to Lt. 50+95.51 & on Lt. M 52+05 to 52+40.31; Added Temporary Vegetation Easement Note	MRW
Letter 5-2-17	5-26-17	Added AS-BUILT CONSTRUCTED CENTERLINE; Added NOT CONSTRUCTED to M LINE	MRW
Letter 10-29-14	11-7-14	Revised Stormwater Treatment Area; Deleted Previous Revisions	MRW
Letter 1-6-14	1-10-14	Deleted Radius and Length on Rt. Vic. Sta. 52+00; Added Ownership Verification Note	STW
Letter 4-25-13	5-9-13	Deleted Radius and Length from Curve on Rt. Vic. Sta. 52+00; Added Radius and Length to Curve on Rt. Vic. Sta. 53+00; Deleted L Line Notation	STW
Letter 1-30-13	3-14-13	Added SR No.; Added M Line Designation; Revised Stormwater Treatment Area; Revised R/W at Sta. 51+00.39 and at Sta. 52+27.73	MRW
Reference	Approval	Revision Description	By




12/21/12

SR 6
McCORMICK TO PE ELL
LEWIS COUNTY

RIGHT OF WAY PLAN
MP 26.35 TO MP 26.61
STATION 39+00 TO STATION 53+00

WASHINGTON STATE DEPARTMENT OF TRANSPORTATION
OLYMPIA, WASHINGTON

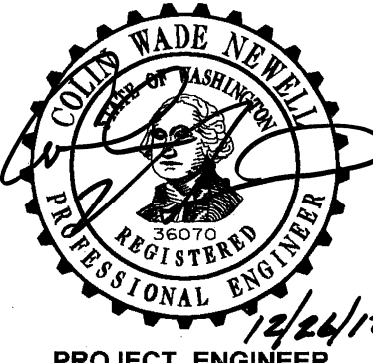

APPROVED AND ADOPTED DECEMBER 27, 2012

RIGHT OF WAY PLANS MANAGER

PROJECT ENGINEER

SHEET 4 OF 9 SHEETS