


RIGHT OF WAY MAP

SHOREY ROAD ROW NOTES: (RD # 221 & 378)

SHOREY RD RIGHT OF WAY CENTERLINE WAS PREVIOUSLY DETERMINED AS PART OF CRP 2174B "SHOREY ROAD GUARDRAIL" A 2018 HSIP PROJECT. THE AFOREMENTIONED 2018 ROW ALIGNMENT IS BASED ON THE ALIGNMENTS FROM "IMPROVEMENT NO. 265" (1927) (T5-671 - 672) AND "CRP 283" (1951) (T14B-21 - 24).

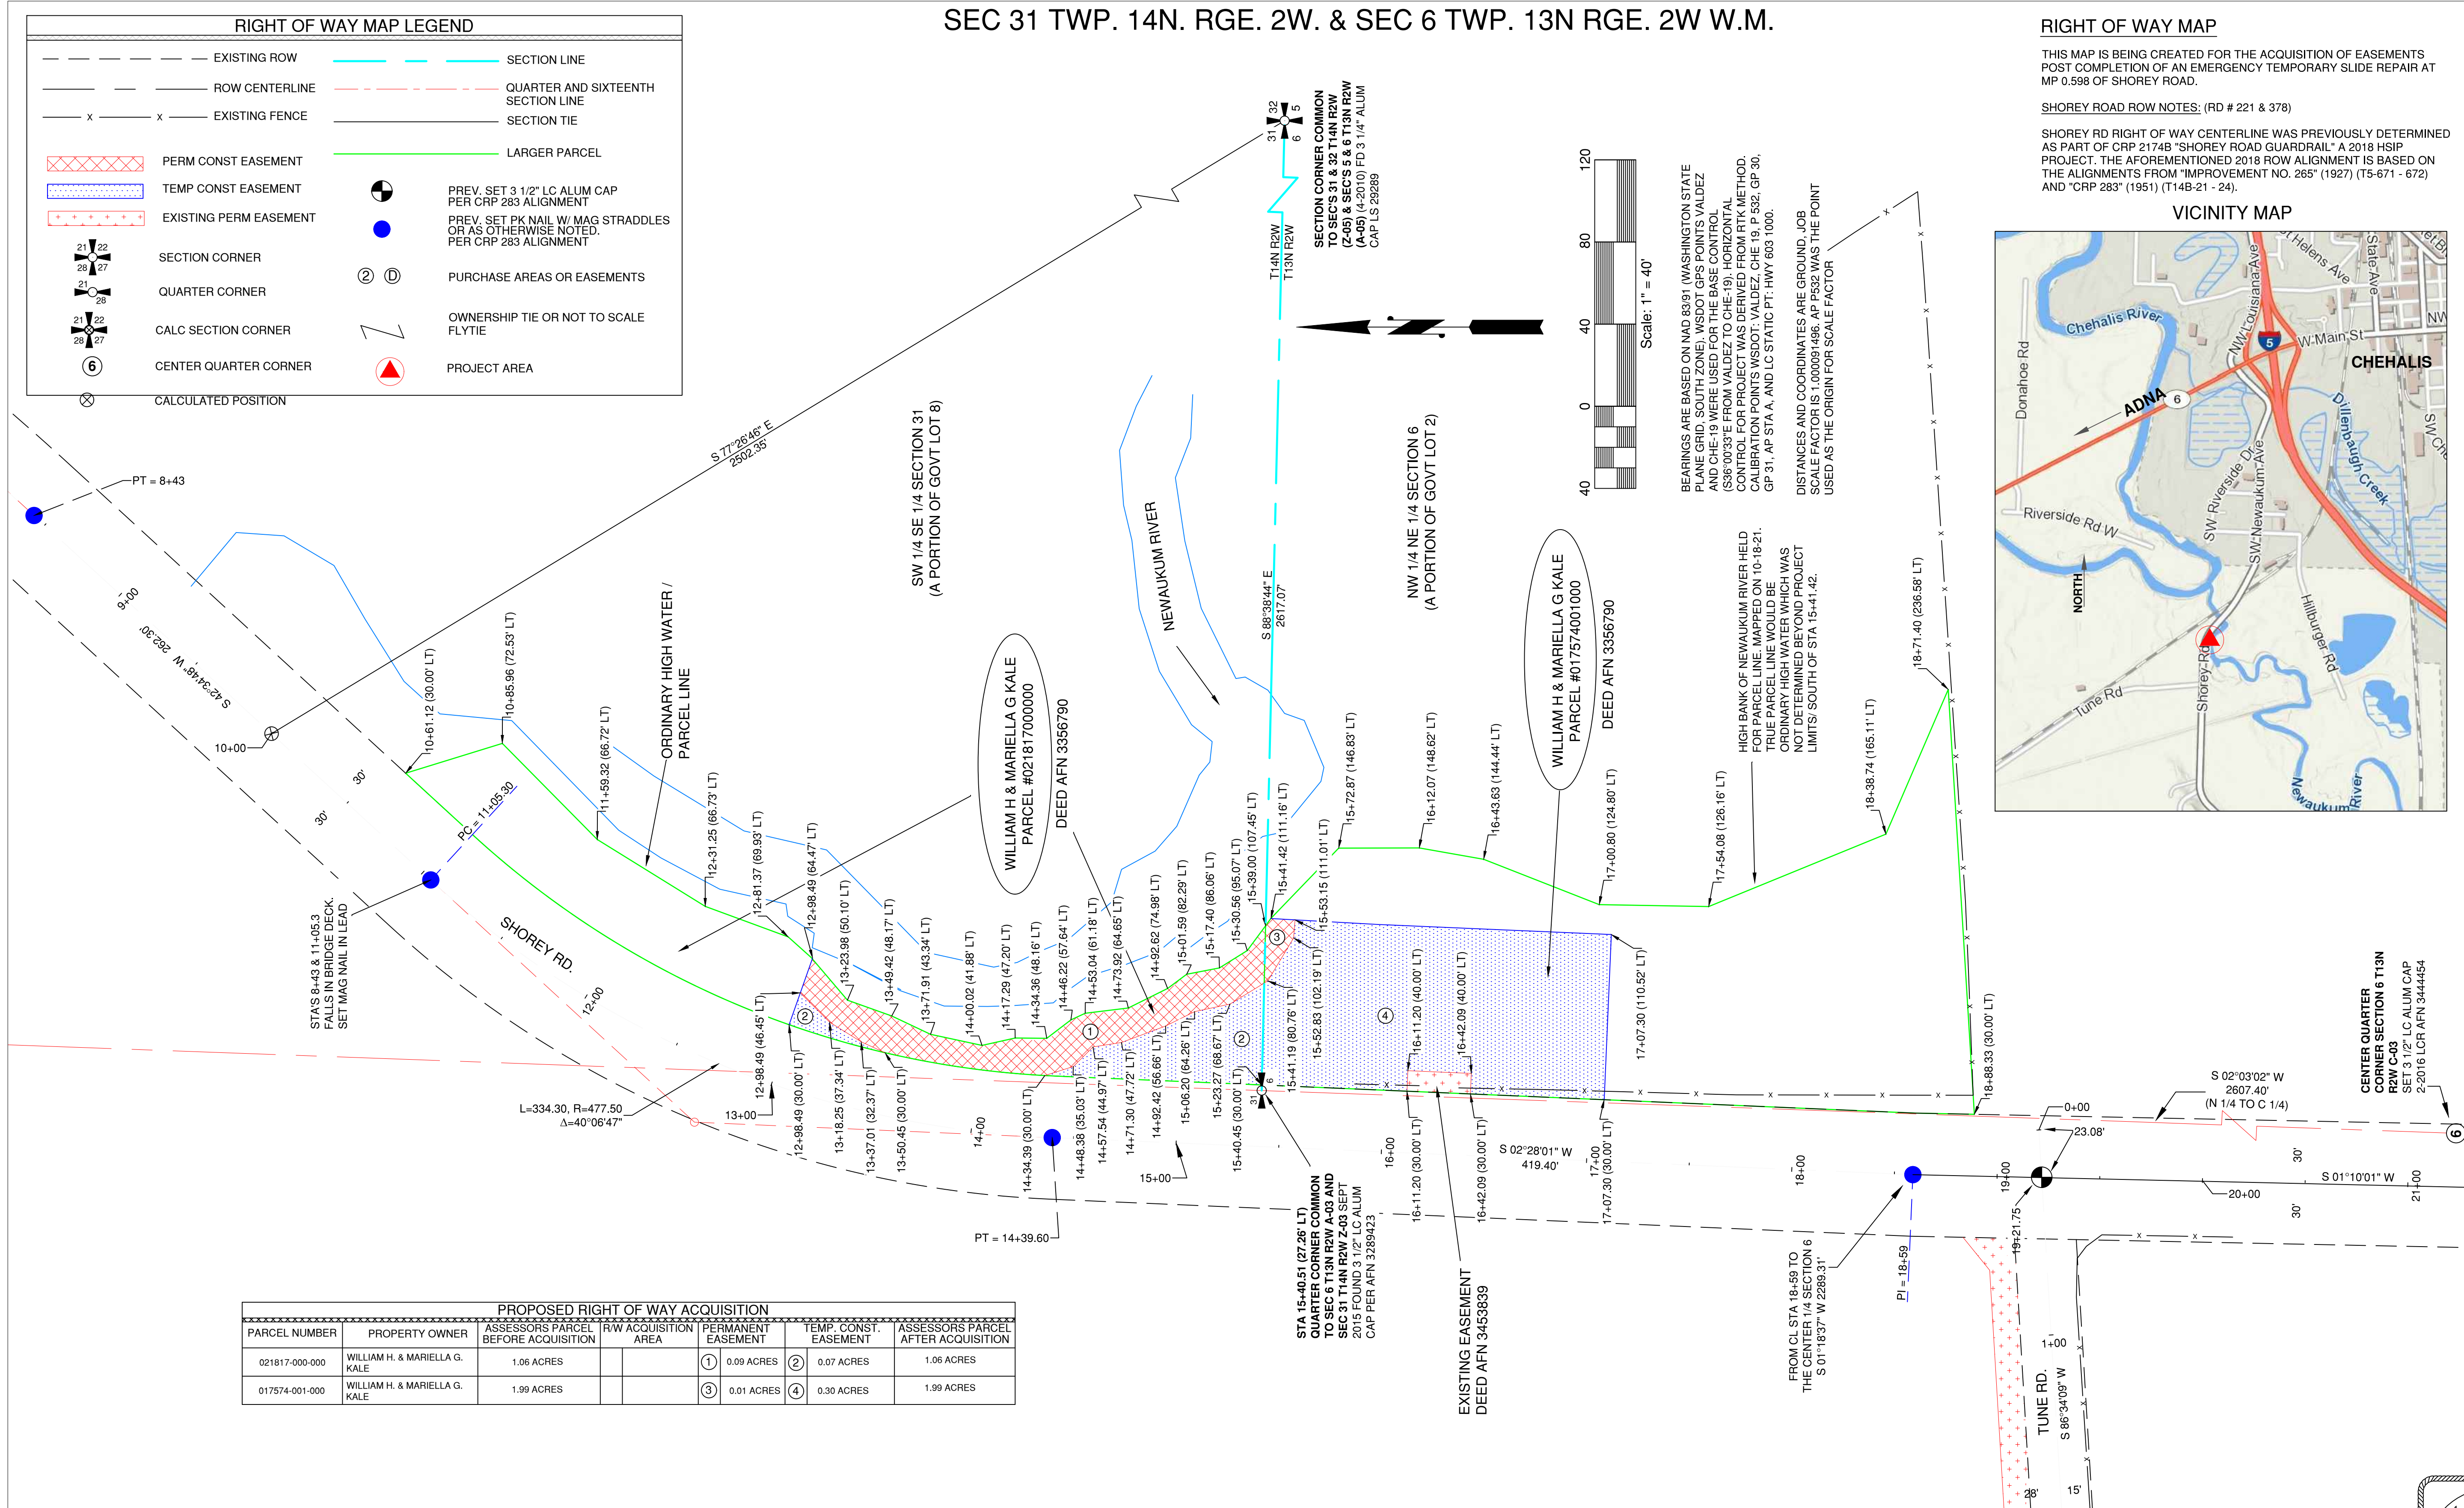

2025 NE KRESKY AVE.
CHEHALIS WA 98532
PHONE # (360) 740-1123
FAX # (360) 740-2719

DESIGNED BY :
DRAWN BY : TS
CHECKED BY : SAL
DATE : 11-2-21

RIGHT OF WAY ALIGNMENT APPROVED BY :

SURVEY :

PROPERTY MANAGEMENT :

COUNTY ENGINEER:

DATE :

DATE :

DATE :

NO.

DATE _____

REVISION

BY

APP.

SHOREY ROAD BANK
STABILIZATION
RIGHT OF WAY MAP
MP 0.598

COUNTY ROAD PROJECT NO
CRP 2159-O
FEDERAL AID # ER-2101(001)

RIGHT OF WAY MAP
STA 9+00 TO STA 21+00

SHEET

R1 OF R1

BEFORE YOU DIG

1-800-424-5565

"It's the Law"

*Utilities
Underground
Location Center*

