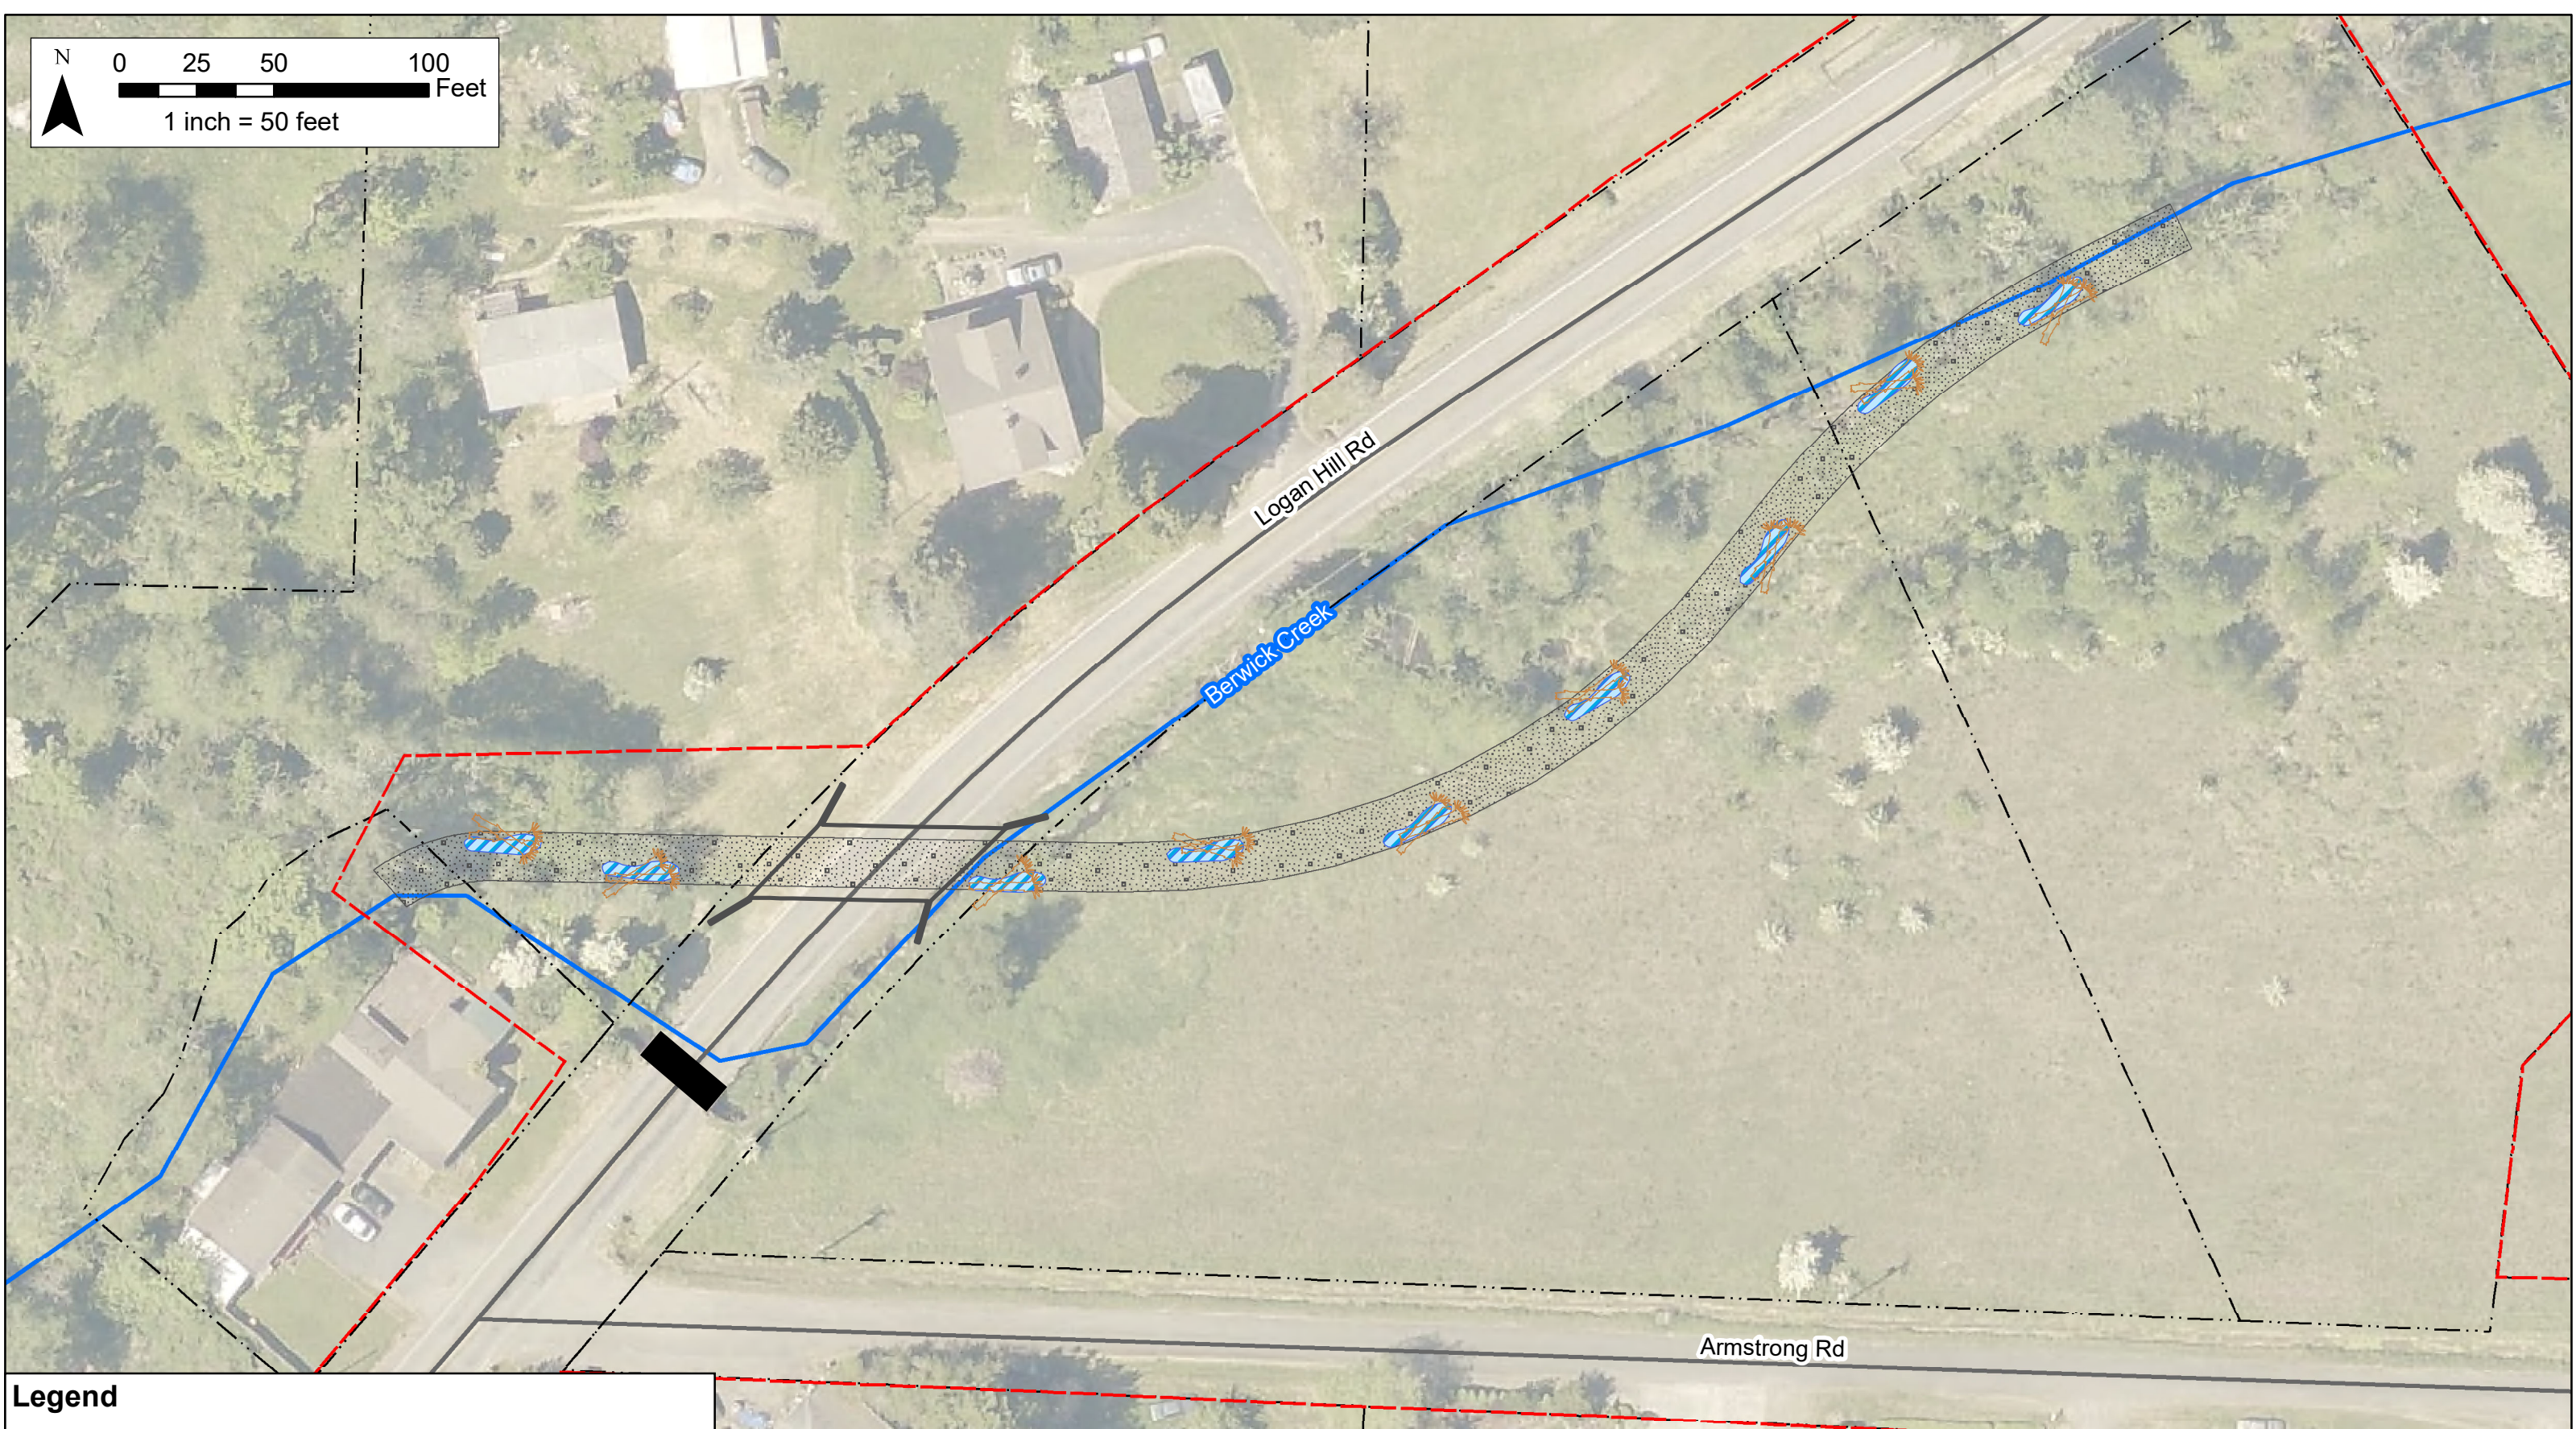


Legend

	Existing Structure		Area of Potential Effect
	Proposed Structure		Parcels
	Proposed Channel Realignment		Rivers and Streams
	Proposed Pools		Roads
	Proposed Large Woody Material		

Restoration Worksite Map
Berwick Creek at Logan Fish Passage Construction
PRISM #21-1395
Site 021(40077)(00103)
46.62153 N Lat. / -122.89194 W Long.
Section 11, Township 13 North, Range 2 West
December 17, 2021