

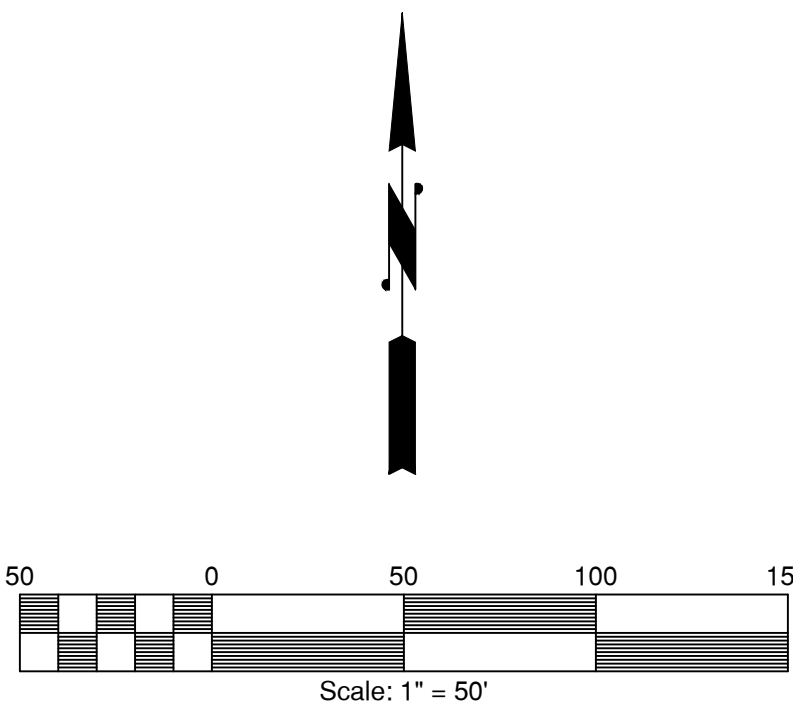


LAND LINES ARE APPROXIMATE

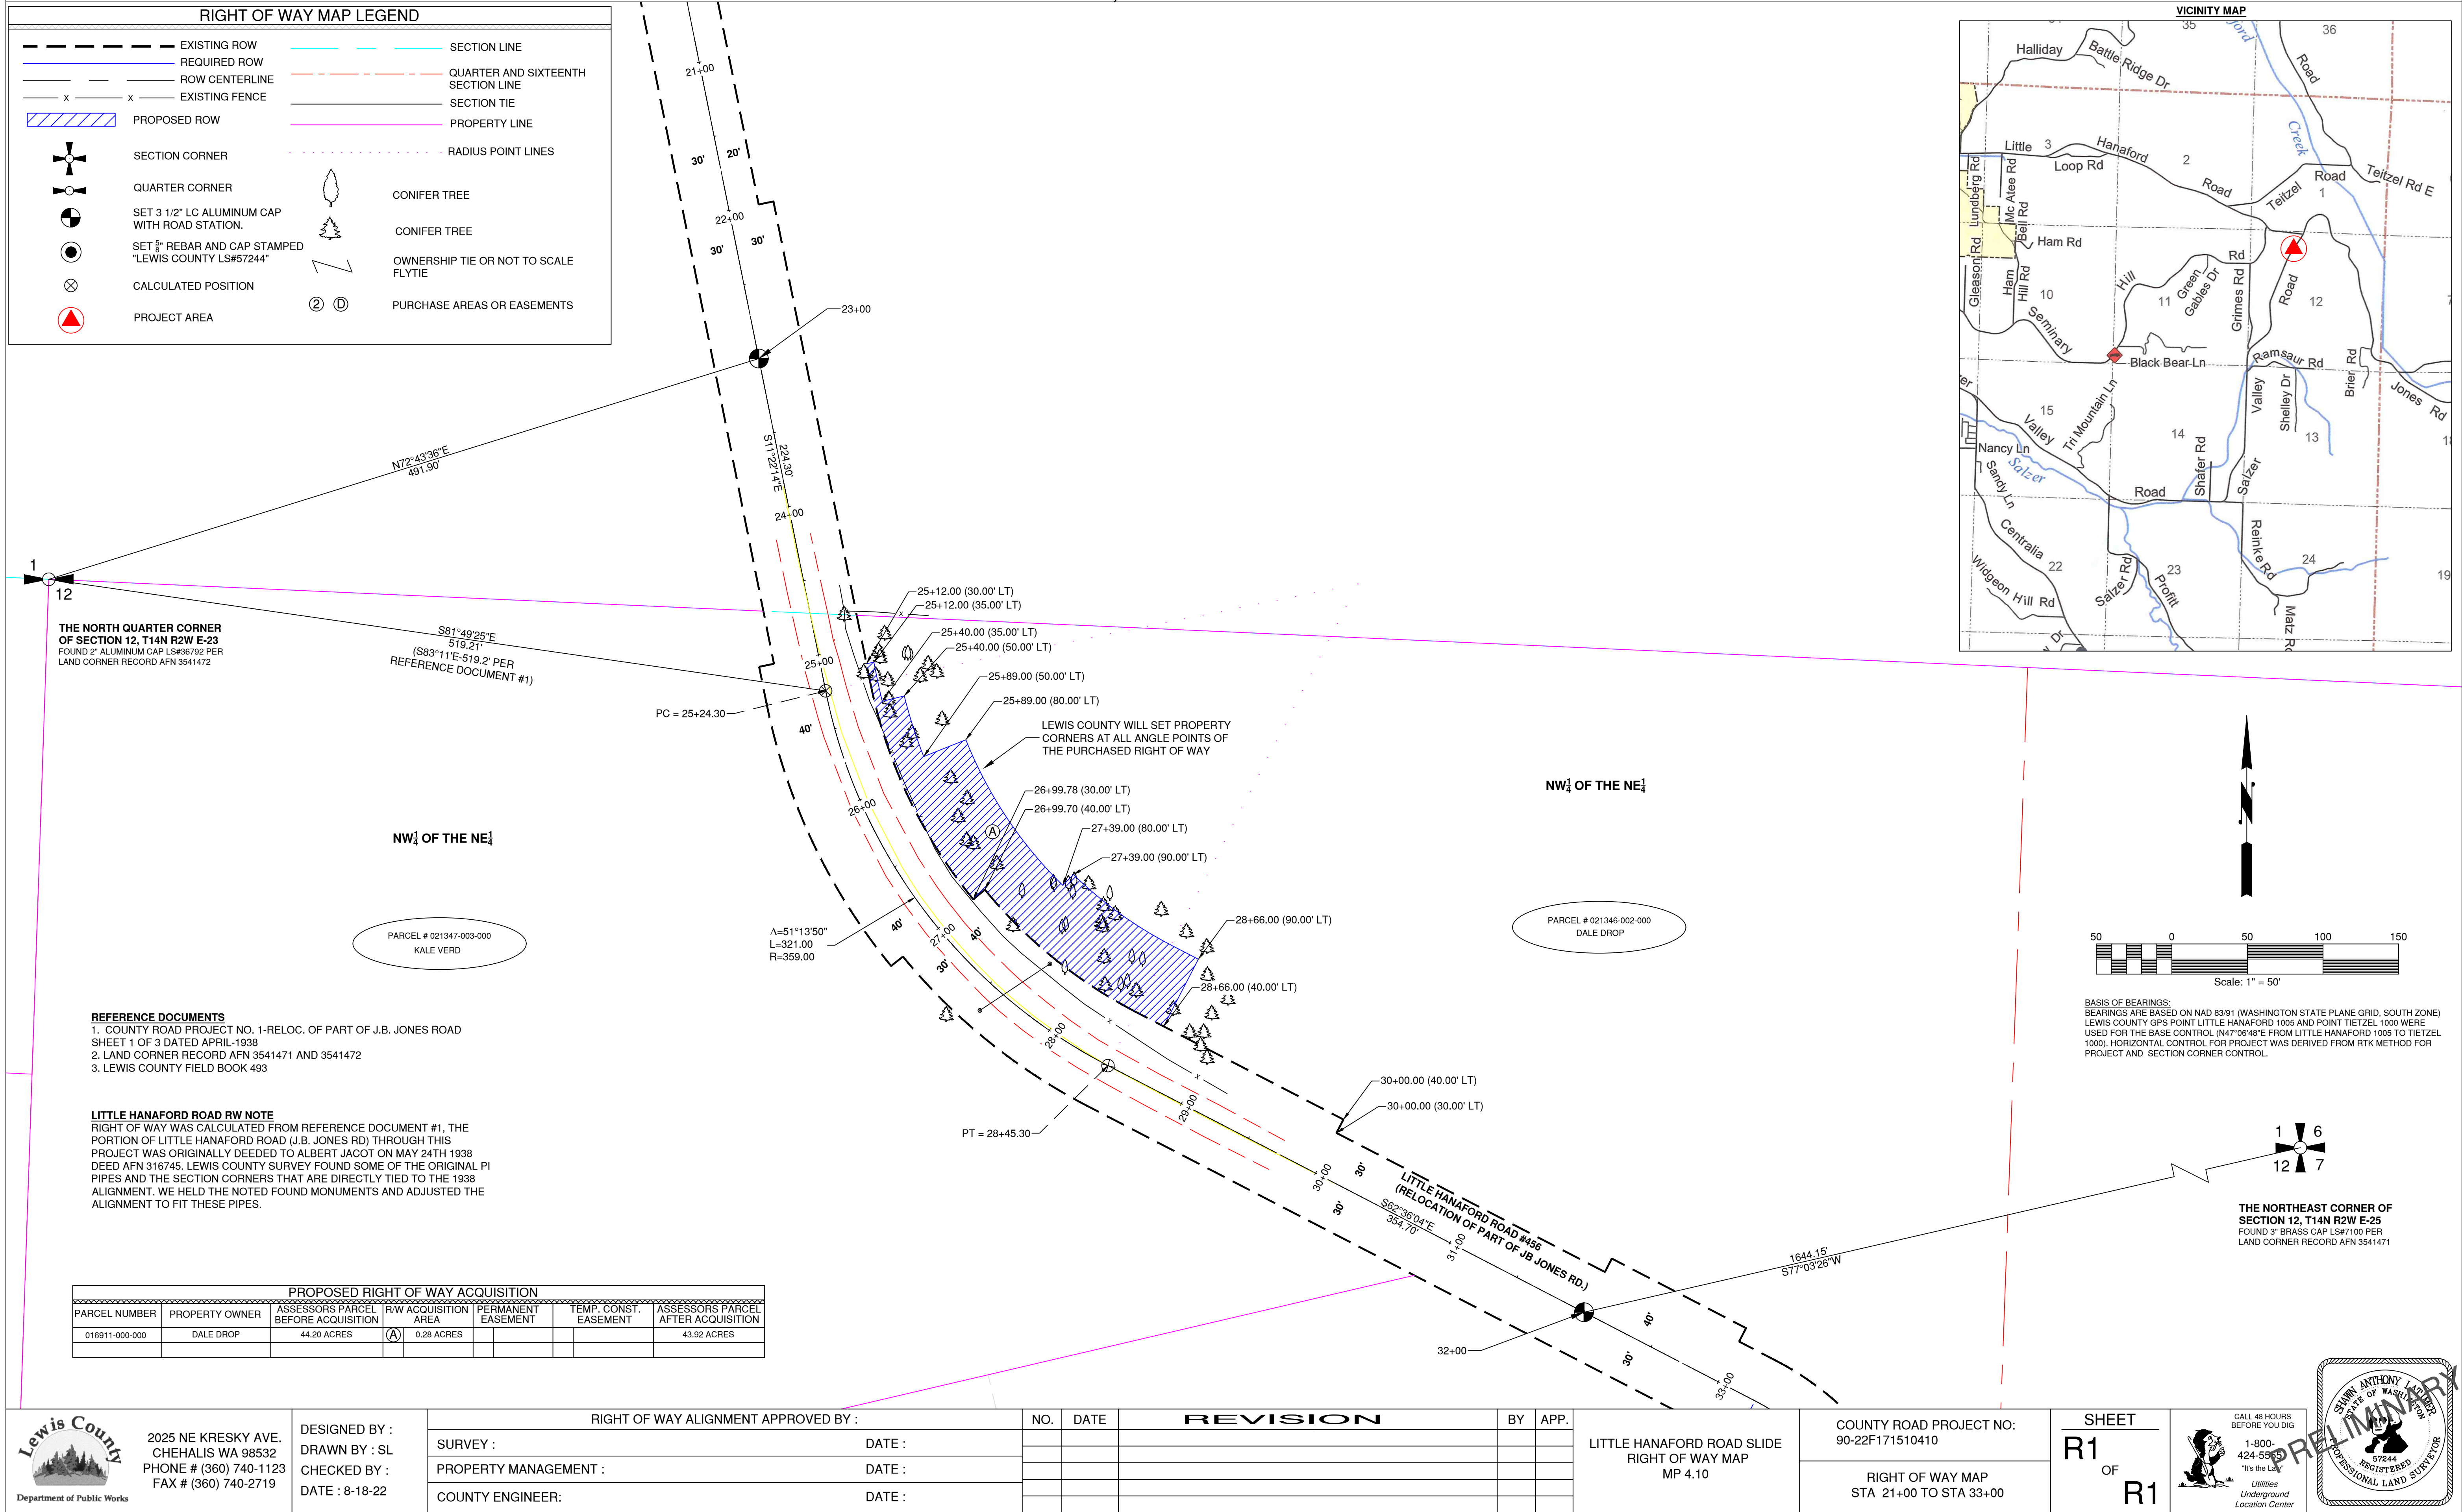

BASIS OF BEARINGS:
BEARINGS ARE BASED ON NAD 83/91 (WASHINGTON STATE PLANE GRID, SOUTH ZONE). LEWIS COUNTY GPS POINT LITTLE HANAFORD 1005 AND POINT TIETZEL 1000 WERE USED FOR THE BASE CONTROL (N47°06'48"E FROM LITTLE HANAFORD 1005 TO TIETZEL 1000). HORIZONTAL CONTROL FOR PROJECT WAS DERIVED FROM RTK METHOD FOR PROJECT AND SECTION CORNER CONTROL.

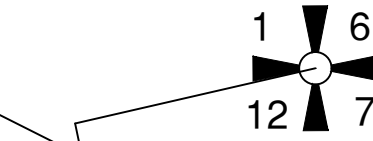

THE NORTHEAST CORNER OF
SECTION 12, T14N R2W E-25
FOUND 3" BRASS CAP LS#7100 PER
LAND CORNER RECORD AFN 3541471

PROPOSED RIGHT OF WAY ACQUISITION						
PARCEL NUMBER	PROPERTY OWNER	ASSESSORS PARCEL BEFORE ACQUISITION	R/W ACQUISITION AREA	PERMANENT EASEMENT	TEMP. CONST. EASEMENT	ASSESSORS PARCEL AFTER ACQUISITION
016911-000-000	DALE DROP	44.20 ACRES	(A) 0.28 ACRES			43.92 ACRES

RIGHT OF WAY ALIGNMENT APPROVED BY :		NO.	DATE	REVISION	BY	APP.
SURVEY :	DATE :					
PROPERTY MANAGEMENT :	DATE :					
COUNTY ENGINEER:	DATE :					

LITTLE HANAFORD ROAD SLIDE
RIGHT OF WAY MAP
MP 4.10

COUNTY ROAD PROJECT NO:
90-22E171510410

RIGHT OF WAY MAP

STA 21+00 TO STA 33+00

SHEET
R1
OF
B1



CALL 48 HOURS
BEFORE YOU DIG

1-800-
424-5555

"It's the Law"

*Utilities
Underground
Location Center*

