


SECTION 6, TWP. 13N. RGE. 2E. W.M.

LAND LINES ARE APPROXIMATE

RIGHT OF WAY MAP LEGEND			
	EXISTING ROW		FENCE LINE
	EXISTING CENTERLINE		SECTION TIE
	REQUIRED ROW		PROPERTY LINE
	REQUIRED EASEMENT		RADIUS POINT LINES
	PROPOSED ROW		QUARTER AND SIXTEENTH SECTION LINE
	TEMP CONST EASEMENT		SECTION LINE
	SECTION CORNER		PROJECT AREA
	QUARTER CORNER		PURCHASE AREAS OR EASEMENTS
	SET 3 1/2" LEWIS COUNTY ALUM. CAP WITH ROAD STATION		CONIFER TREE
	SET 5/8" REBAR AND CAP LS#57244		DECIDUOUS TREE
	FOUND IRON PIPE AS NOTED		STUMP
	FOUND REBAR AS NOTED		OWNERSHIP TIE OR NOT TO SCALE FLYTIE
	CALCULATED POSITION		

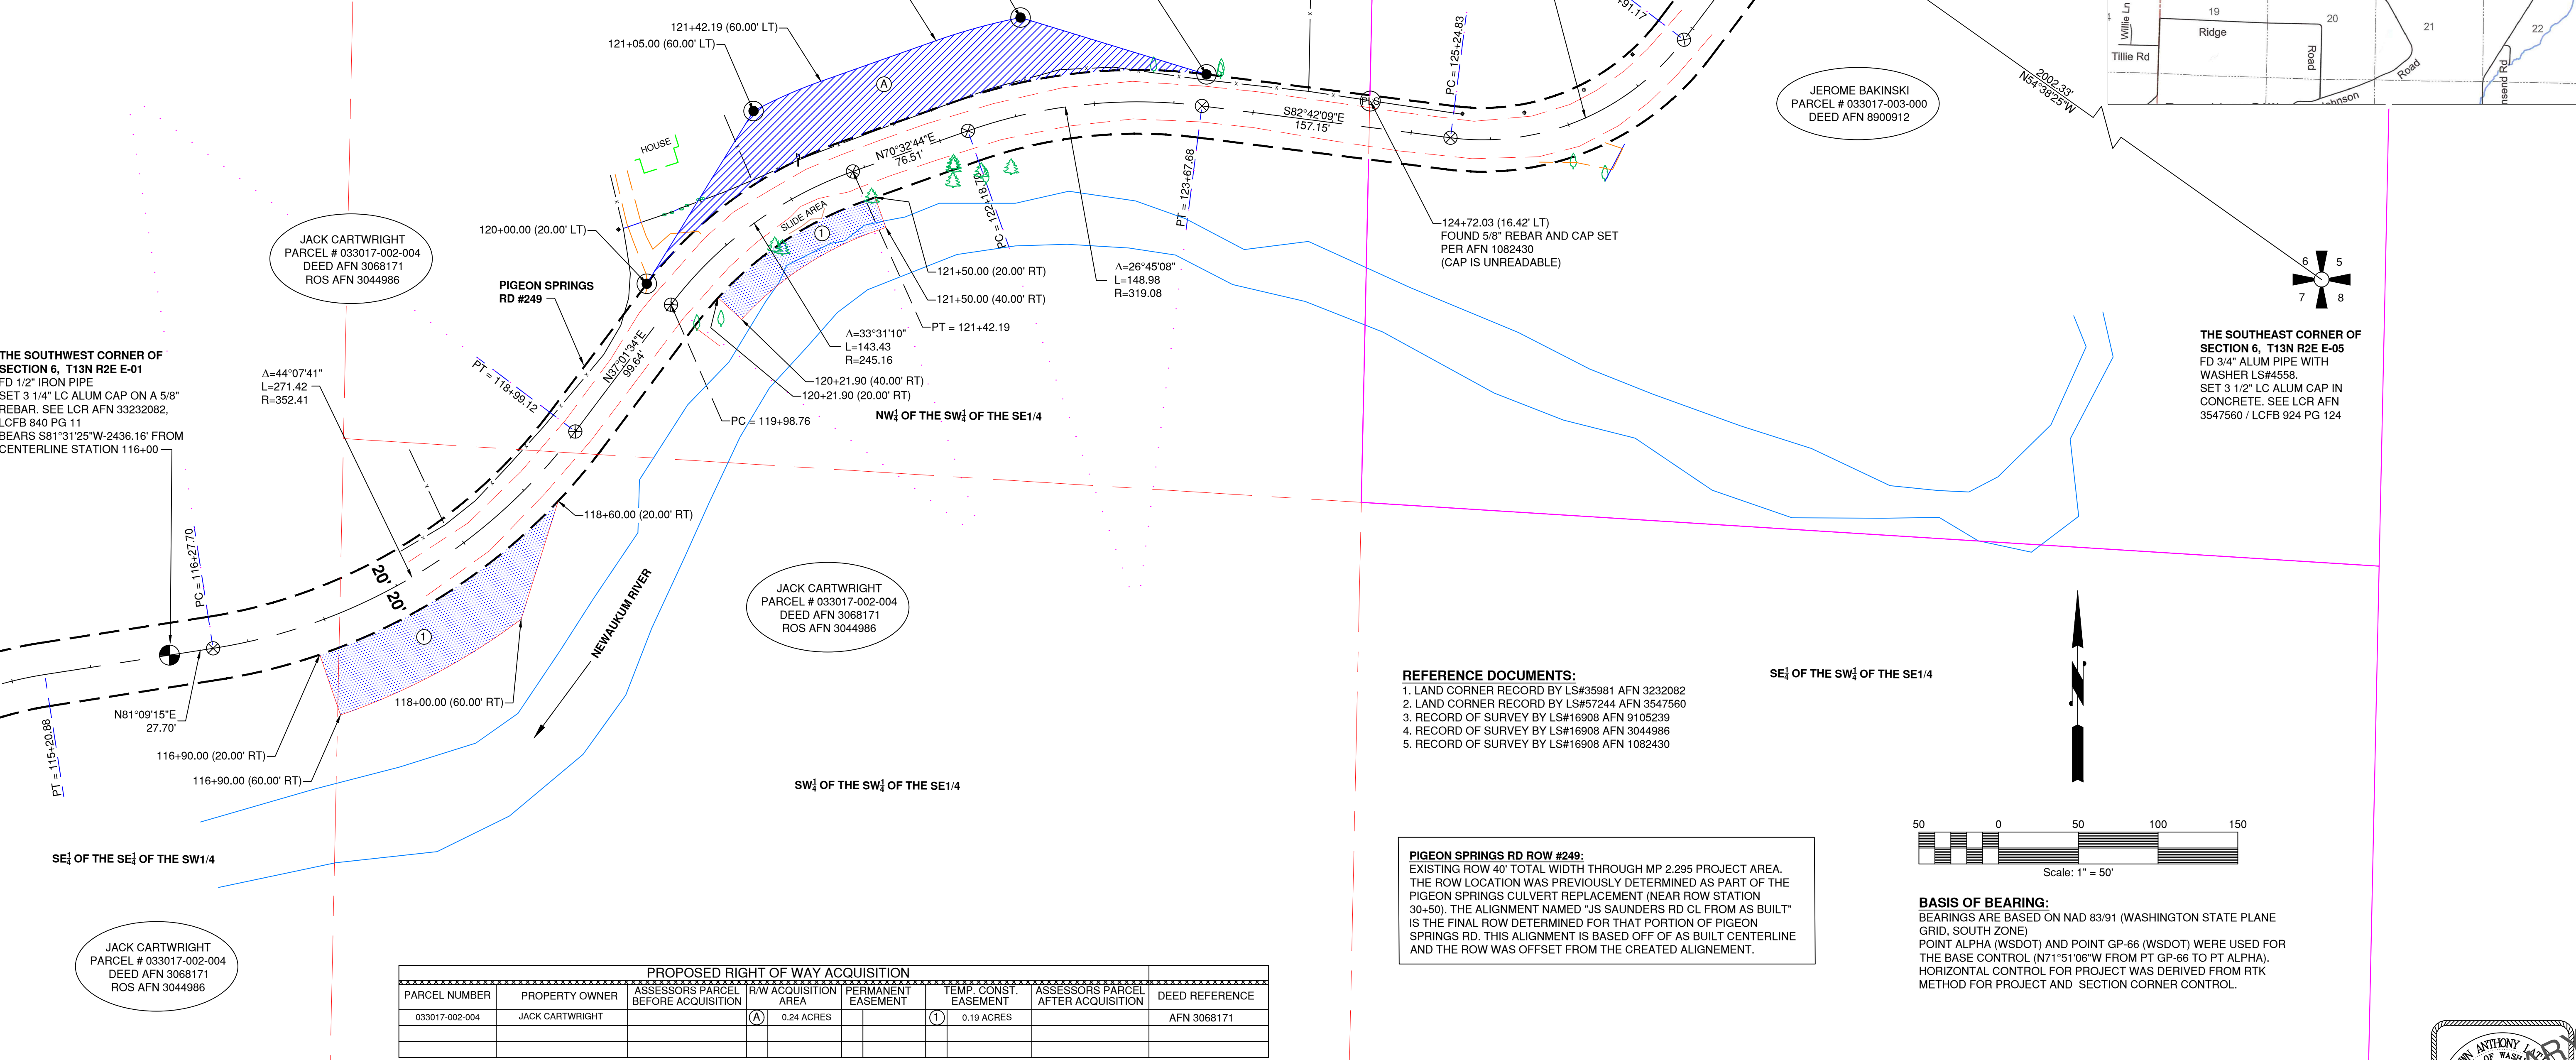

- REFERENCE DOCUMENTS:**
1. LAND CORNER RECORD BY LS#35981 AFN 3232082
 2. LAND CORNER RECORD BY LS#57244 AFN 3547560
 3. RECORD OF SURVEY BY LS#16908 AFN 9105239
 4. RECORD OF SURVEY BY LS#16908 AFN 3044986
 5. RECORD OF SURVEY BY LS#16908 AFN 1082430

PIGEON SPRINGS RD ROW #249:
EXISTING ROW 40' TOTAL WIDTH THROUGH MP 2.295 PROJECT AREA. THE ROW LOCATION WAS PREVIOUSLY DETERMINED AS PART OF THE PIGEON SPRINGS CULVERT REPLACEMENT (NEAR ROW STATION 30+50). THE ALIGNMENT NAMED "JS SAUNDERS RD CL FROM AS BUILT" IS THE FINAL ROW DETERMINED FOR THAT PORTION OF PIGEON SPRINGS RD. THIS ALIGNMENT IS BASED OFF OF AS BUILT CENTERLINE AND THE ROW WAS OFFSET FROM THE CREATED ALIGNMENT.

PROPOSED RIGHT OF WAY ACQUISITION						
PARCEL NUMBER	PROPERTY OWNER	ASSESSORS PARCEL BEFORE ACQUISITION	R/W ACQUISITION AREA	PERMANENT EASEMENT	TEMP. CONST. EASEMENT	ASSESSORS PARCEL AFTER ACQUISITION
033017-002-004	JACK CARTWRIGHT		(A) 0.24 ACRES		(1) 0.19 ACRES	

2025 NE KRESKY AVE.
CHEHALIS WA 98532
PHONE # (360) 740-1123
FAX # (360) 740-2719

DESIGNED BY :
DRAWN BY : SL
CHECKED BY :
DATE :

RIGHT OF WAY ALIGNMENT APPROVED BY :
SURVEY :
PROPERTY MANAGEMENT :
COUNTY ENGINEER:

DATE :
DATE :
DATE :

NO. DATE REVISION BY APP.

PIGEON SPRINGS BANK
STABILIZATION RIGHT OF WAY
MAP
MP 2.295

COUNTY ROAD PROJECT NO:
SM 21F640220230
RIGHT OF WAY MAP
STA 115+20.88 TO STA 130+00

SHEET
R1
OF
R1

CALL 48 HOURS BEFORE YOU DIG
1-800-424-5565
57244
"It's the Law"
Utilities Underground Location Center