
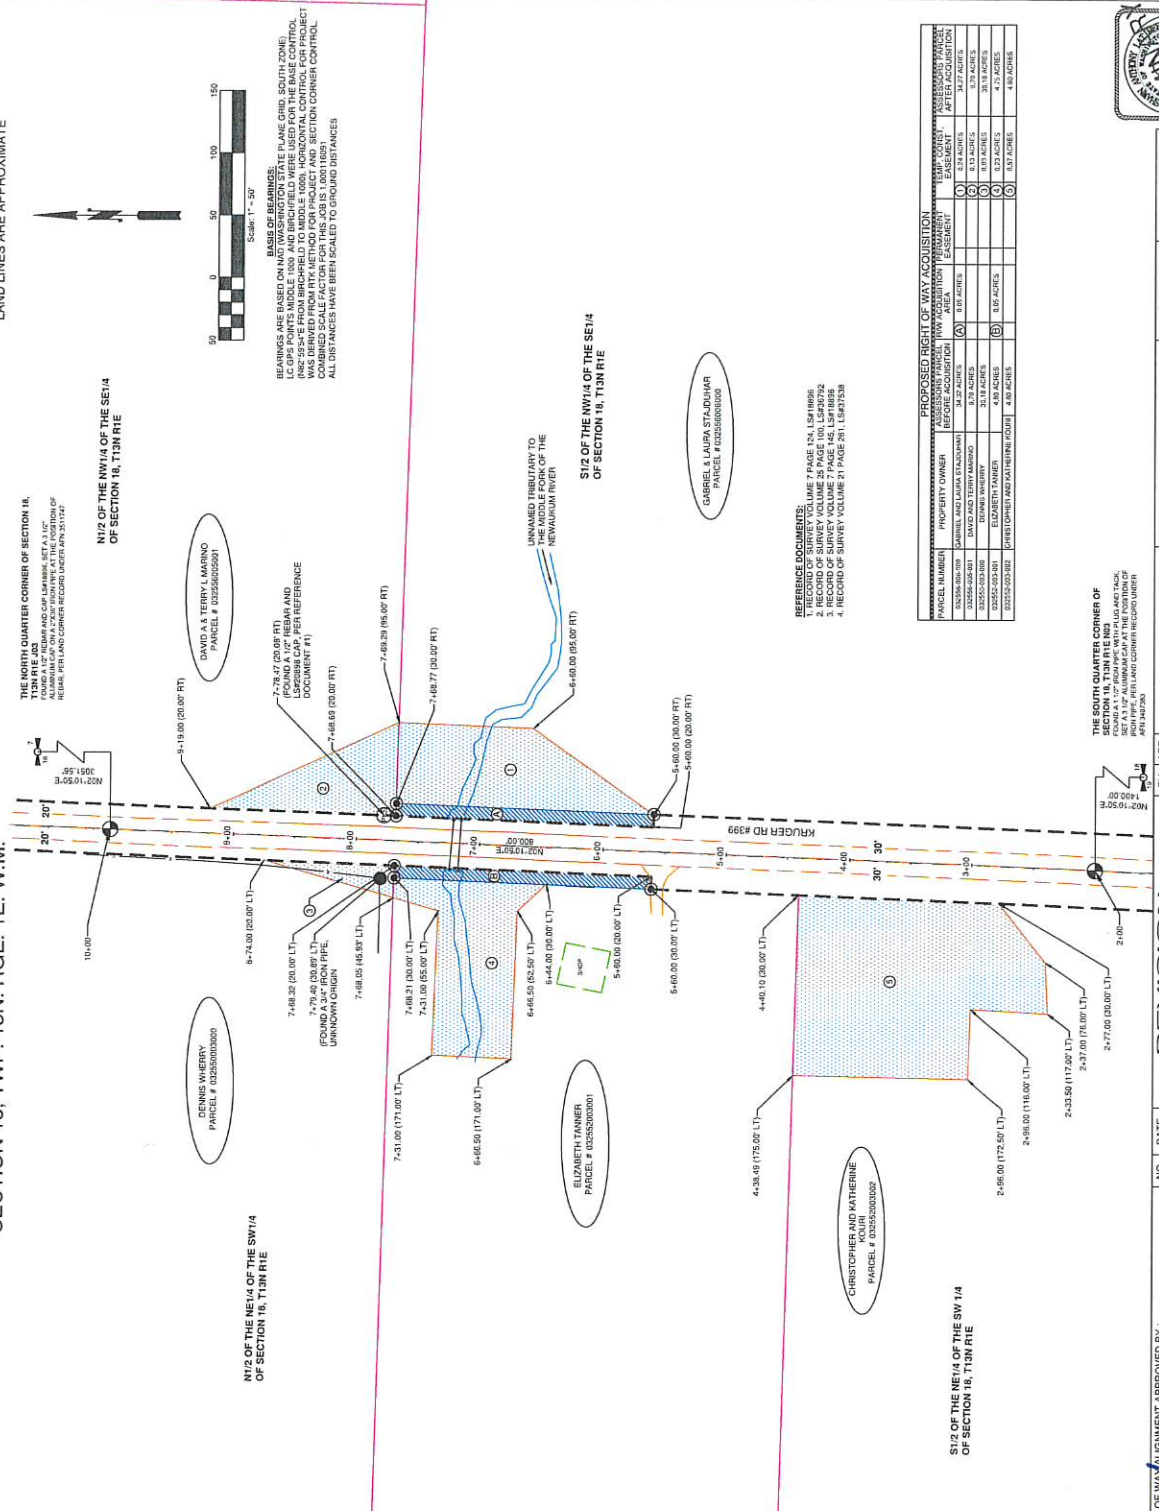


SECTION 18, TWP. 13N. RGE. 1E. W.M.

LAND LINES ARE APPROXIMATE

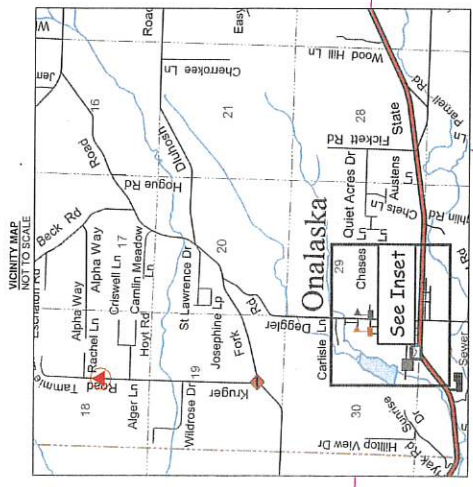

SURVEYOR'S NOTES:
1. A CORRECTION TO BECOME A COUNTY ROAD IN SEPTEMBER OF 1927. THE ROAD WAS CREATED BY A DEED AS A 40' EASEMENT TO THE SOUTH OF THE ROAD. BASED ON DOCUMENTS FOUND IN ROAD FILE #999 (LEWIS COUNTY TRACING 1-429) AN ADDITIONAL 10' STRIP CORNER OF SECTION 18, FOR A TOTAL WIDTH OF 50' IN THIS AREA.

RIGHT OF WAY MAP LEGEND

EXISTING ROW	SECTION LINE
REQUIRED ROW	QUARTER AND SIXTEENTH SECTION LINE
EXISTING FENCE	PROPERTY LINE
PROPOSED ROW	EXISTING EDGE OF ROAD
TEMP CONST EASEMENT	LARGER PARCEL
SECTION CORNER	OWNERSHIP TIE OR NOT TO SCALE
QUARTER CORNER	PROJECT AREA
SET 1/2" L.C. ALUMINUM CAP WITH ROAD STATION	PURCHASE AREAS OR EASEMENTS
FOUND AS NOTED	SET 5/8" REBAR A CAP LE 57244
CALCULATED POSITION	FOUND REBAR AS NOTED

REFERENCE DOCUMENTS:

PROPOSED RIGHT OF WAY ACQUISITION


DESIGNED BY: 2025 NE KRESKY AVE, CHEHALIS WA 98532, PHONE # (360) 740-1123, FAX # (360) 740-2719, DATE: 12-29-22

SURVEY: *[Signature]*, **DATE:** 3-8-23

PROPERTY MANAGEMENT: *[Signature]*, **DATE:** 3-8-23

COUNTY ENGINEER: *[Signature]*

RIGHT OF WAY ALIGNMENT APPROVED BY: *[Signature]*, **DATE:** 3-8-23

REVISION:

NO.	DATE	BY	APP.
1			
2			
COUNTY MAINTENANCE: PROJECT NO. CMP-1504, RIGHT OF WAY MAP, STA. 2+00 TO STA. 10+00

SHEET: R1 OF R2


LAND LINES ARE APPROXIMATE

SECTION SUBDIVISION IS NOT TO SCALE)



CALL 48 HOURS
BEFORE YOU GO!

1-800-
424-5555





SHEET _____
R2 OF R2

COUNTY MAINTENANCE
PROJECT NO: CMP-1904

RIGHT OF WAY MAP
LARGER PARCELS

UNDER RD MP 1.2 CULVERT
REPLACEMENT
RIGHT OF WAY MAP

BY	APP.

20				
----	--	--	--	--

DATE:	3-8-23
DATE:	3/4/23
DATE:	3.8.23

RIGHT OF WAY ALIGNMENT APPROVED BY:

SURVEY :
PROPERTY MANAGER:
COUNTY ENGINEER:

2025 NE KRESKY AVE, CHEHALIS WA 98532 PHONE # (360) 740-1123 FAX # (360) 740-2719	DESIGNED BY : DRAWN BY : SL CHECKED BY : DATE : 12-28-22
--	---

Lewis County
Department of Public Works