
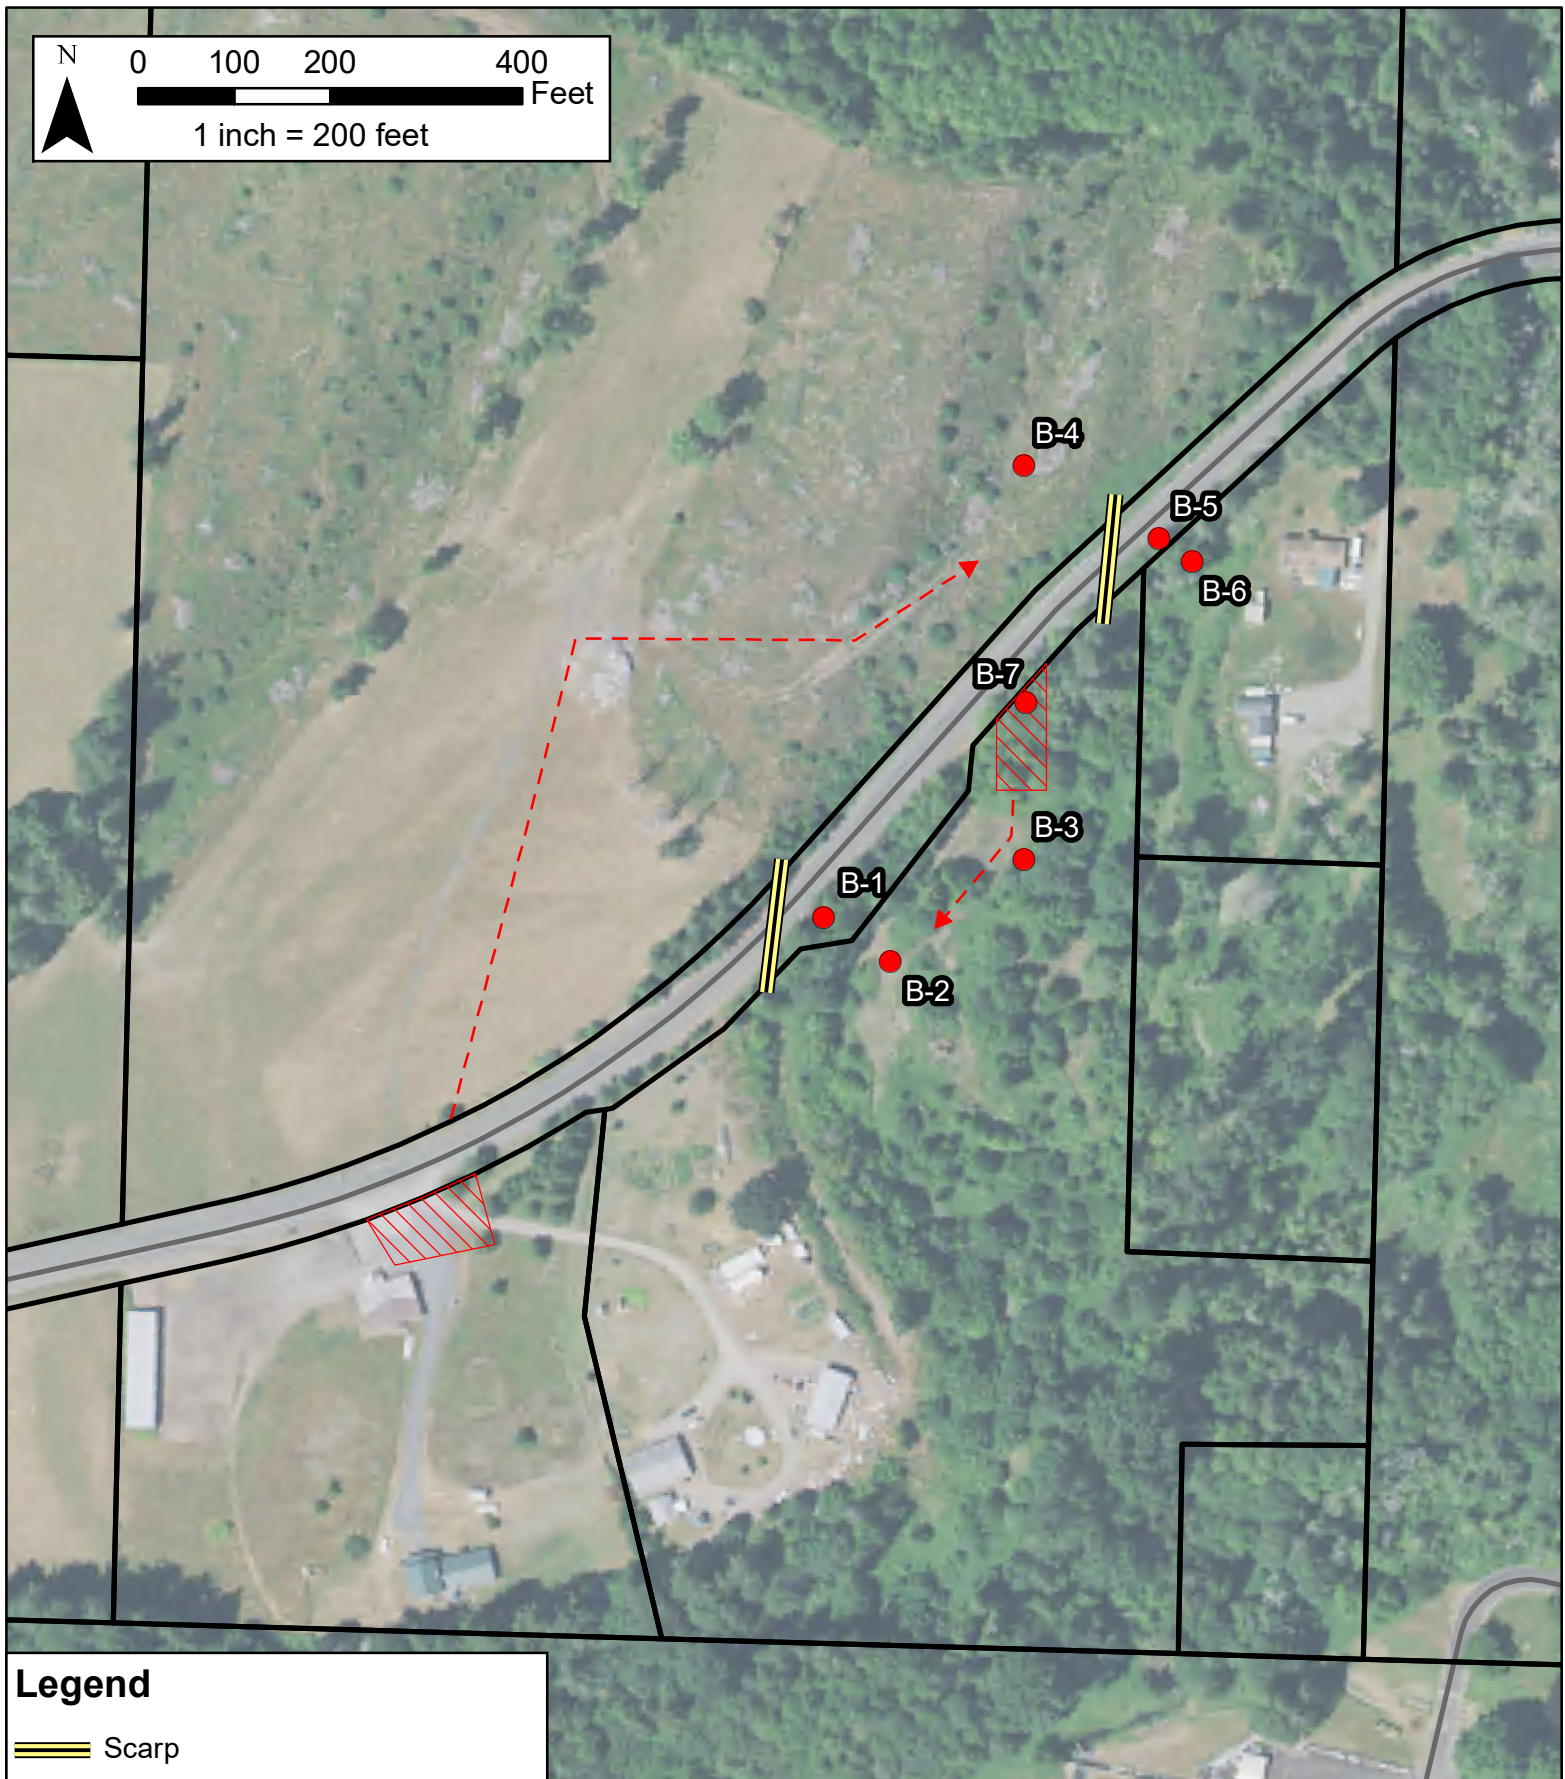


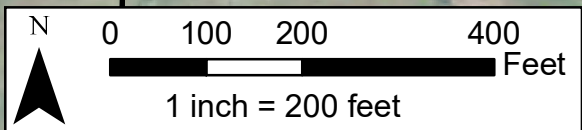

Legend

- Scarp
- Proposed Boring Locations
- Proposed Drill Rig Trailer Parking
- Proposed Drill Rig Access Path
- Parcels
- Roads

Geotechnical Boring Locations

Spencer Rd Slide MP 5.172-5.276
Project Number: SM22F570610517
Grants Portal Project Number: 677592
46.491204 / -122.727208
Section 30, T12N, R1W
November 15, 2022