



SECTION 32, TWP. 14N. RGE. 1E. W.M.

LAND LINES ARE APPROXIMATE

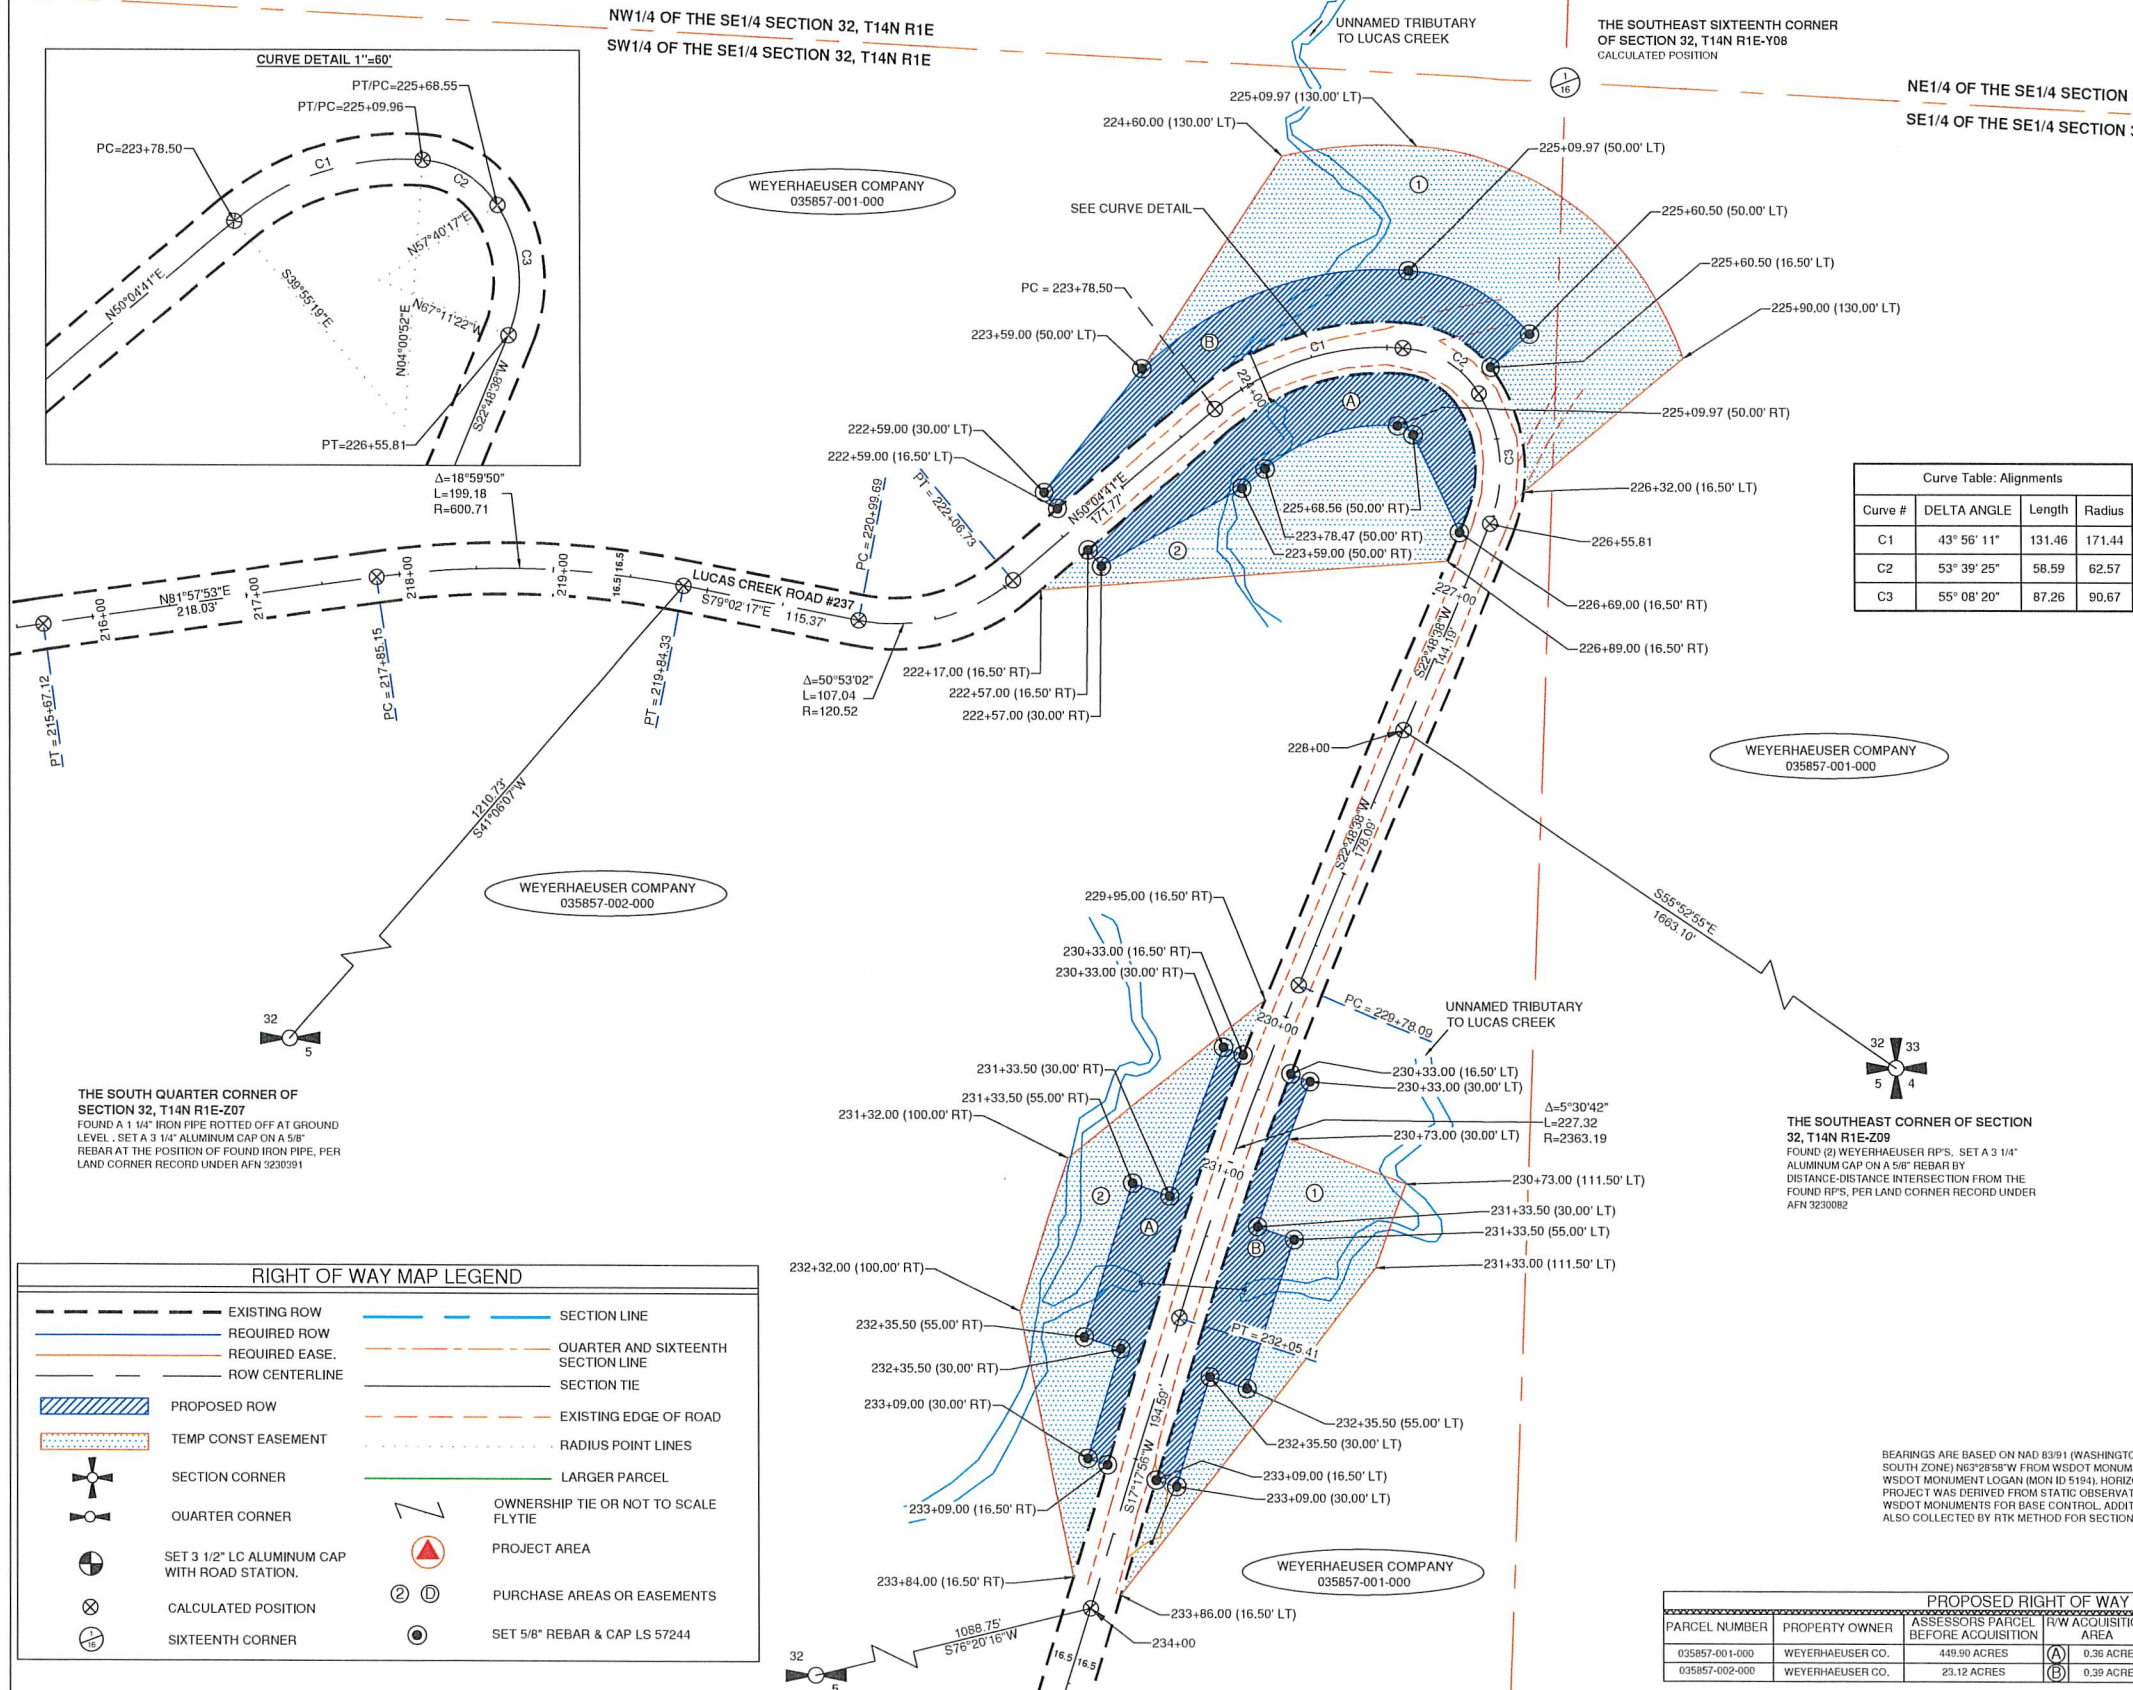


Curve Table: Alignments			
Curve #	DELTA ANGLE	Length	Radius
C1	43° 56' 11"	131.46	171.44
C2	53° 39' 25"	58.59	62.57
C3	55° 08' 20"	87.26	90.67

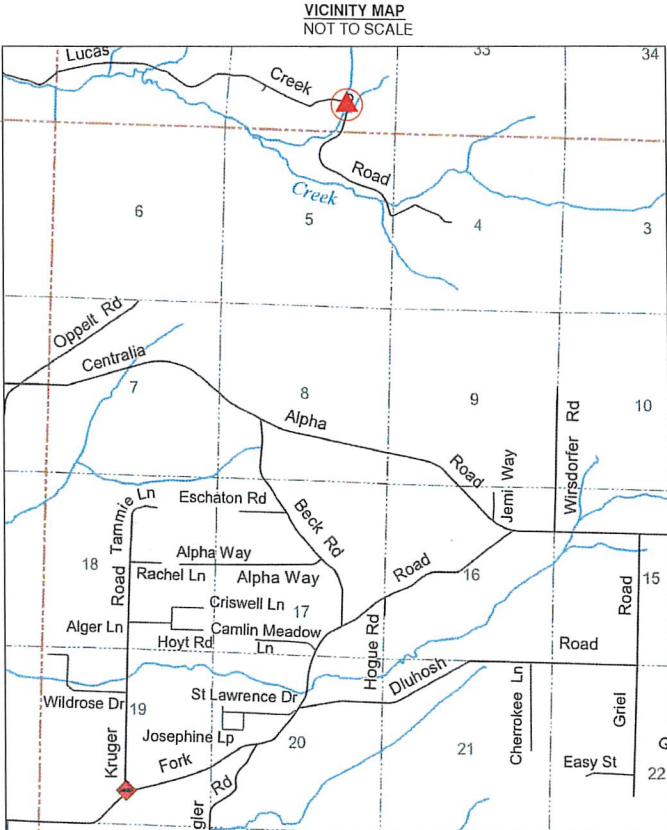

RIGHT OF WAY NOTE:
 LUCAS CREEK RIGHT OF WAY WAS CALCULATED AS A 16.5' OFFSET FROM THE AS-BUILT CENTERLINE (12-2019).
 THE BEGINNING STATION FOR THIS ALIGNMENT (212+00.8) WAS THE CONTINUATION OF LEWIS COUNTY TRACING 19-134, HELD THE SOUTH QUARTER CORNER OF SECTION 32 AND ROTATED TO THE WEST QUARTER CORNER OF SECTION 32 PER THE FLYTIES ON THE NOTED TRACING. THIS FITS THE AS-BUILT LOCATION OF LUCAS CREEK ROAD FOR THIS PROJECT.

REFERENCE DOCUMENTS:
 1. LAND CORNER RECORDS RECORDED UNDER AFN 3230320, 3225898, 3495755, 3230390, 3230082 AND 3230391.
 2. LEWIS COUNTY TRACING FOR LUCAS CREEK ROAD 19-134.
 3. LEWIS COUNTY ROAD VOLUME 3 PAGE 322

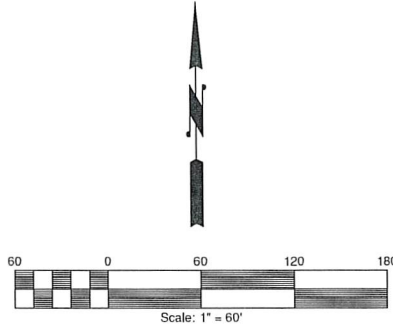

BEARINGS ARE BASED ON NAD 83/91 (WASHINGTON STATE PLANE GRID, SOUTH ZONE) N63°28'58" W FROM WSDOT MONUMENT ALPHA (MON ID 5188) TO WSDOT MONUMENT LOGAN (MON ID 5194). HORIZONTAL CONTROL FOR PROJECT WAS DERIVED FROM STATIC OBSERVATIONS USING THE ABOVE WSDOT MONUMENTS FOR BASE CONTROL. ADDITIONAL BASELINES WERE ALSO COLLECTED BY RTK METHOD FOR SECTION CORNER CONTROL.

PROPOSED RIGHT OF WAY ACQUISITION					
PARCEL NUMBER	PROPERTY OWNER	ASSESSORS PARCEL BEFORE ACQUISITION	R/W ACQUISITION AREA	PERMANENT EASEMENT	TEMP. CONST. EASEMENT
035857-001-000	WEYERHAEUSER CO.	449.90 ACRES	(A) 0.36 ACRES		(1) 0.94 ACRES
035857-002-000	WEYERHAEUSER CO.	23.12 ACRES	(B) 0.39 ACRES		(2) 0.65 ACRES
					ASSESSORS PARCEL AFTER ACQUISITION
					449.54 ACRES
					22.73 ACRES

RIGHT OF WAY MAP LEGEND			
---	EXISTING ROW	---	SECTION LINE
---	REQUIRED ROW	---	QUARTER AND SIXTEENTH SECTION LINE
---	REQUIRED EASE.	---	SECTION TIE
---	ROW CENTERLINE	---	EXISTING EDGE OF ROAD
---	PROPOSED ROW	---	RADIUS POINT LINES
---	TEMP CONST EASEMENT	---	LARGER PARCEL
+	SECTION CORNER	+	OWNERSHIP TIE OR NOT TO SCALE FLYTIE
+	QUARTER CORNER	+	PROJECT AREA
+	SET 3 1/2" LC ALUMINUM CAP WITH ROAD STATION.	+	PURCHASE AREAS OR EASEMENTS
+	CALCULATED POSITION	+	SET 5/8" REBAR & CAP LS 57244
+	SIXTEENTH CORNER	+	

Lewis County
 Department of Public Works
 57 WEST MAIN ST.
 CHEHALIS WA 98532
 PHONE # (360) 740-1123
 FAX # (360) 740-2719

DESIGNED BY :
 DRAWN BY : SL
 CHECKED BY :
 DATE : 5-09-2023

RIGHT OF WAY ALIGNMENT APPROVED BY :
 SURVEY : *Shawn* DATE : 6-15-23
 PROPERTY MANAGEMENT : *SL* DATE : 6-16-23
 COUNTY ENGINEER : *Shawn* DATE : 6-23-23

NO.	DATE	REVISION	BY	APP.

LUCAS CREEK CULVERT
 REPLACEMENT
 RIGHT OF WAY MAP
 MP 4.24 AND 4.39

COUNTY ROAD PROJECT NO: CMP-1803
 RIGHT OF WAY MAP
 STA 215+67.12 TO STA 234+00

SHEET
 R1
 OF
 R2

CALL 48 HOURS
 BEFORE YOU DIG
 1-800-424-5555
 "It's the Law"
 Utilities
 Underground
 Location Center

