
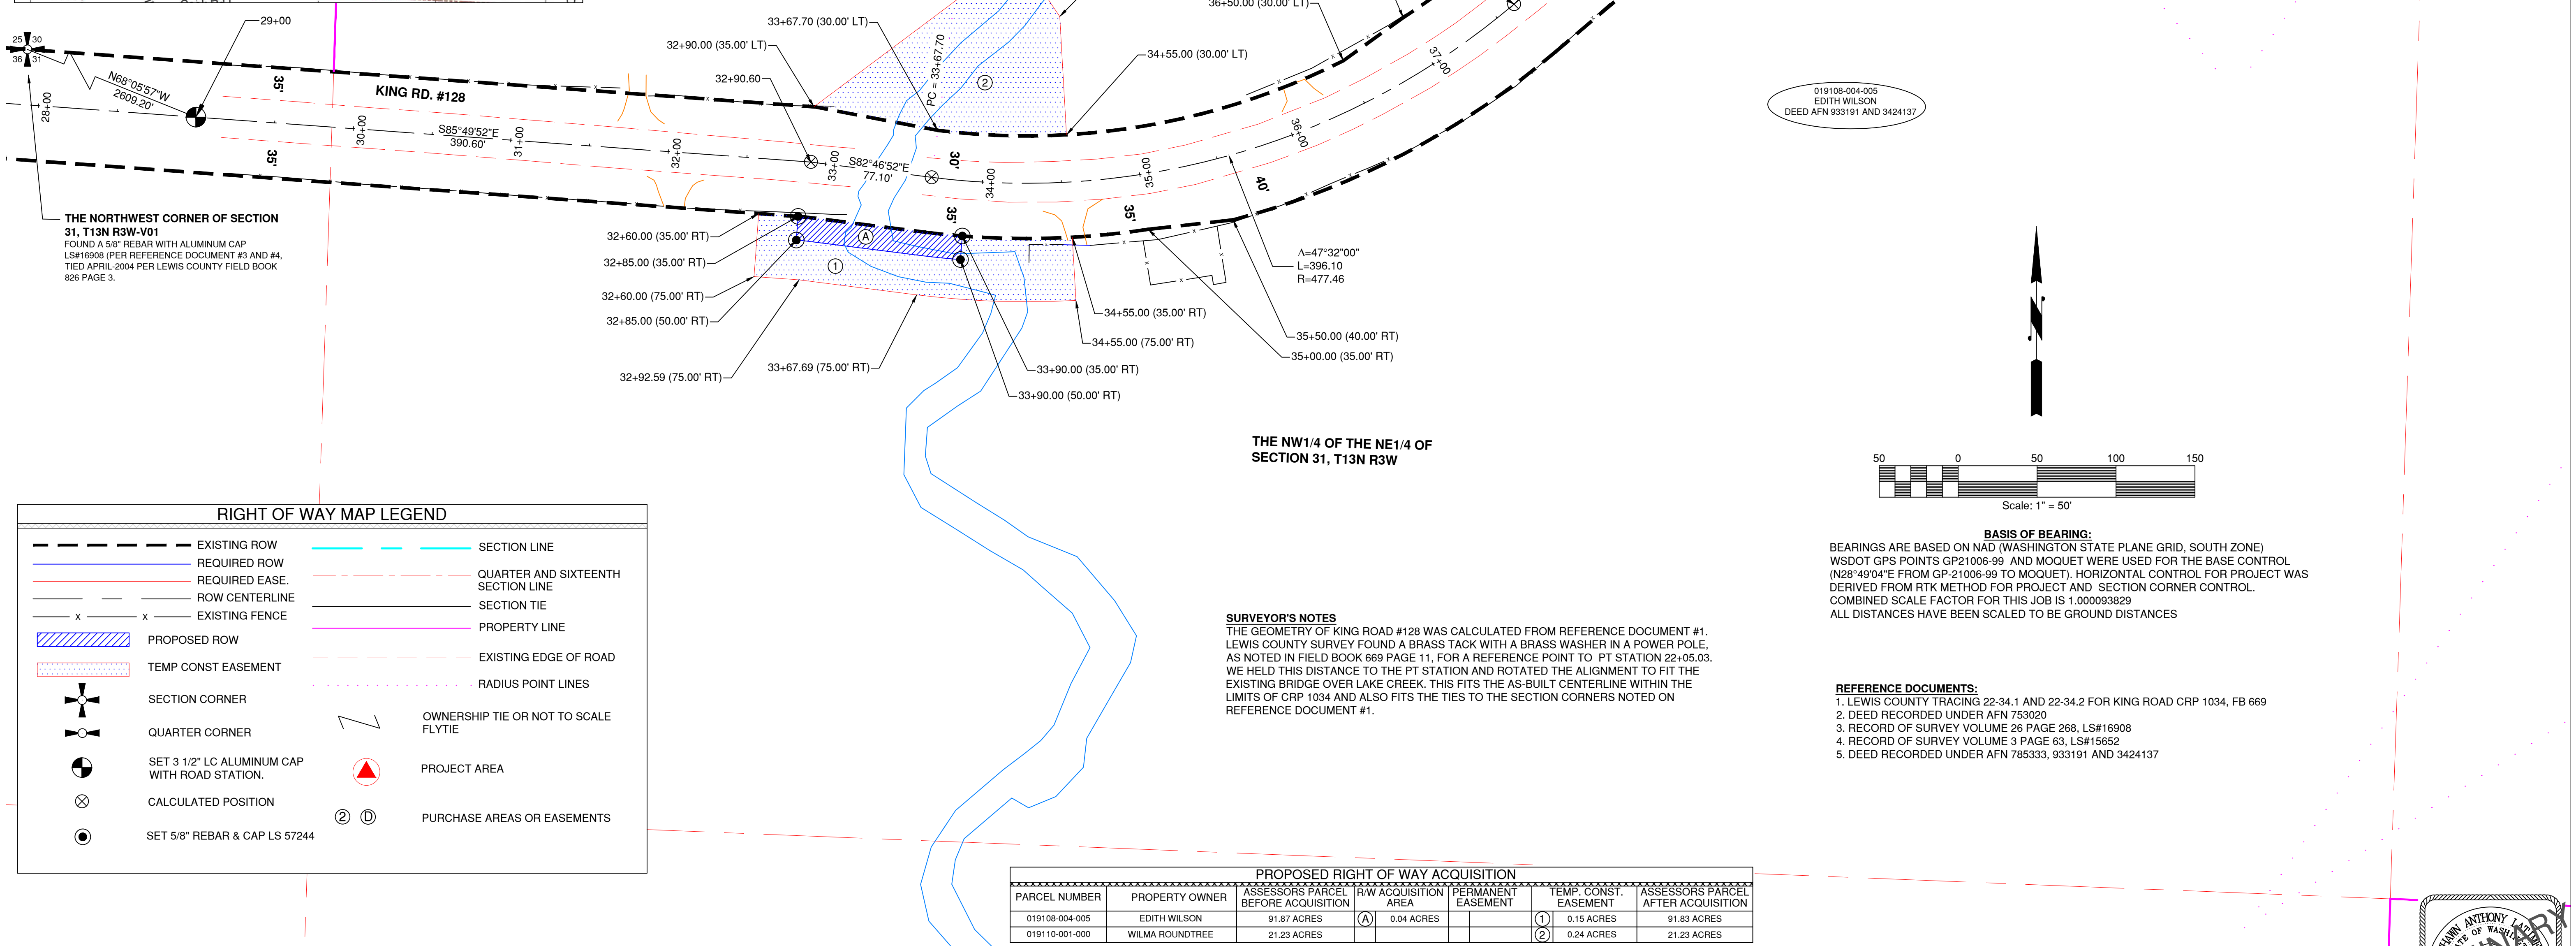


LAND LINES ARE APPROXIMATE

 

PROPOSED RIGHT OF WAY ACQUISITION						
PARCEL NUMBER	PROPERTY OWNER	ASSESSORS PARCEL BEFORE ACQUISITION	R/W ACQUISITION AREA	PERMANENT EASEMENT	TEMP. CONST. EASEMENT	ASSESSORS PARCEL AFTER ACQUISITION
019108-004-005	EDITH WILSON	91.87 ACRES	(A) 0.04 ACRES		① 0.15 ACRES	91.83 ACRES
019110-001-000	WILMA ROUNDTREE	21.23 ACRES			② 0.24 ACRES	21.23 ACRES

 57 WEST MAIN ST. CHEHALIS WA 98532 PHONE # (360) 740-1123 FAX # (360) 740-2719	DESIGNED BY :	RIGHT OF WAY ALIGNMENT APPROVED BY :		NO.	DATE	REVISION	BY	APP.	COUNTY ROAD PROJECT NO: 2159M FEDERAL AID PROJECT NO: BHOS-2021(071)	SHEET R1 OF R1	 CALL 48 HOURS BEFORE YOU DIG 1-800- 424-5565 "It's the Law" Utilities Underground Location Center		
	DRAWN BY : SL	SURVEY :			DATE :							KING RD MP 12.26 BRIDGE SCOUR REPAIR PROJECT	
	CHECKED BY :	PROPERTY MANAGEMENT :			DATE :								
	DATE : 11-16-2023	COUNTY ENGINEER:			DATE :								RIGHT OF WAY MAP STA 28+00 TO STA 45+16.40