



SECTION 13, TWP. 12N. RGE. 5E. W.M.

LAND LINES ARE APPROXIMATE

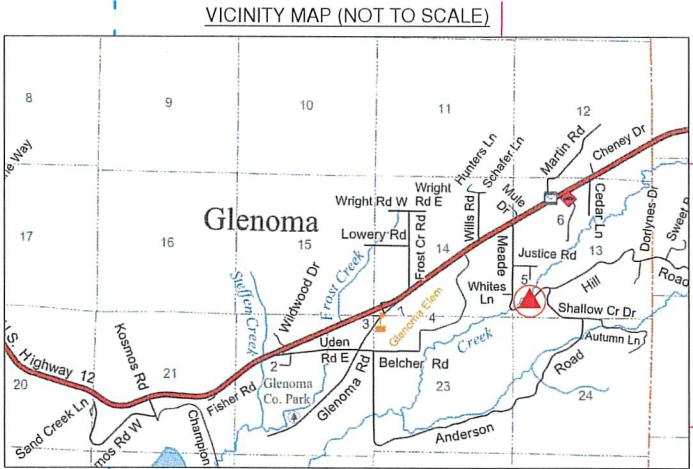

RIGHT OF WAY MAP LEGEND

EXISTING ROW	SECTION LINE
REQUIRED EASE.	QUARTER AND SIXTEENTH SECTION LINE
ROW CENTERLINE	SECTION TIE
TEMP CONST EASEMENT	PROPERTY LINE
SECTION CORNER	EXISTING EDGE OF ROAD
QUARTER CORNER	RADIUS POINT LINES
3 1/2" LG ALUMINUM CAP WITH ROAD STATION	OWNERSHIP TIE OR NOT TO SCALE FLYTIE
CALCULATED POSITION	CONIFER TREE
PURCHASE AREAS OR EASEMENTS	DECIDUOUS TREE
PROJECT AREA	

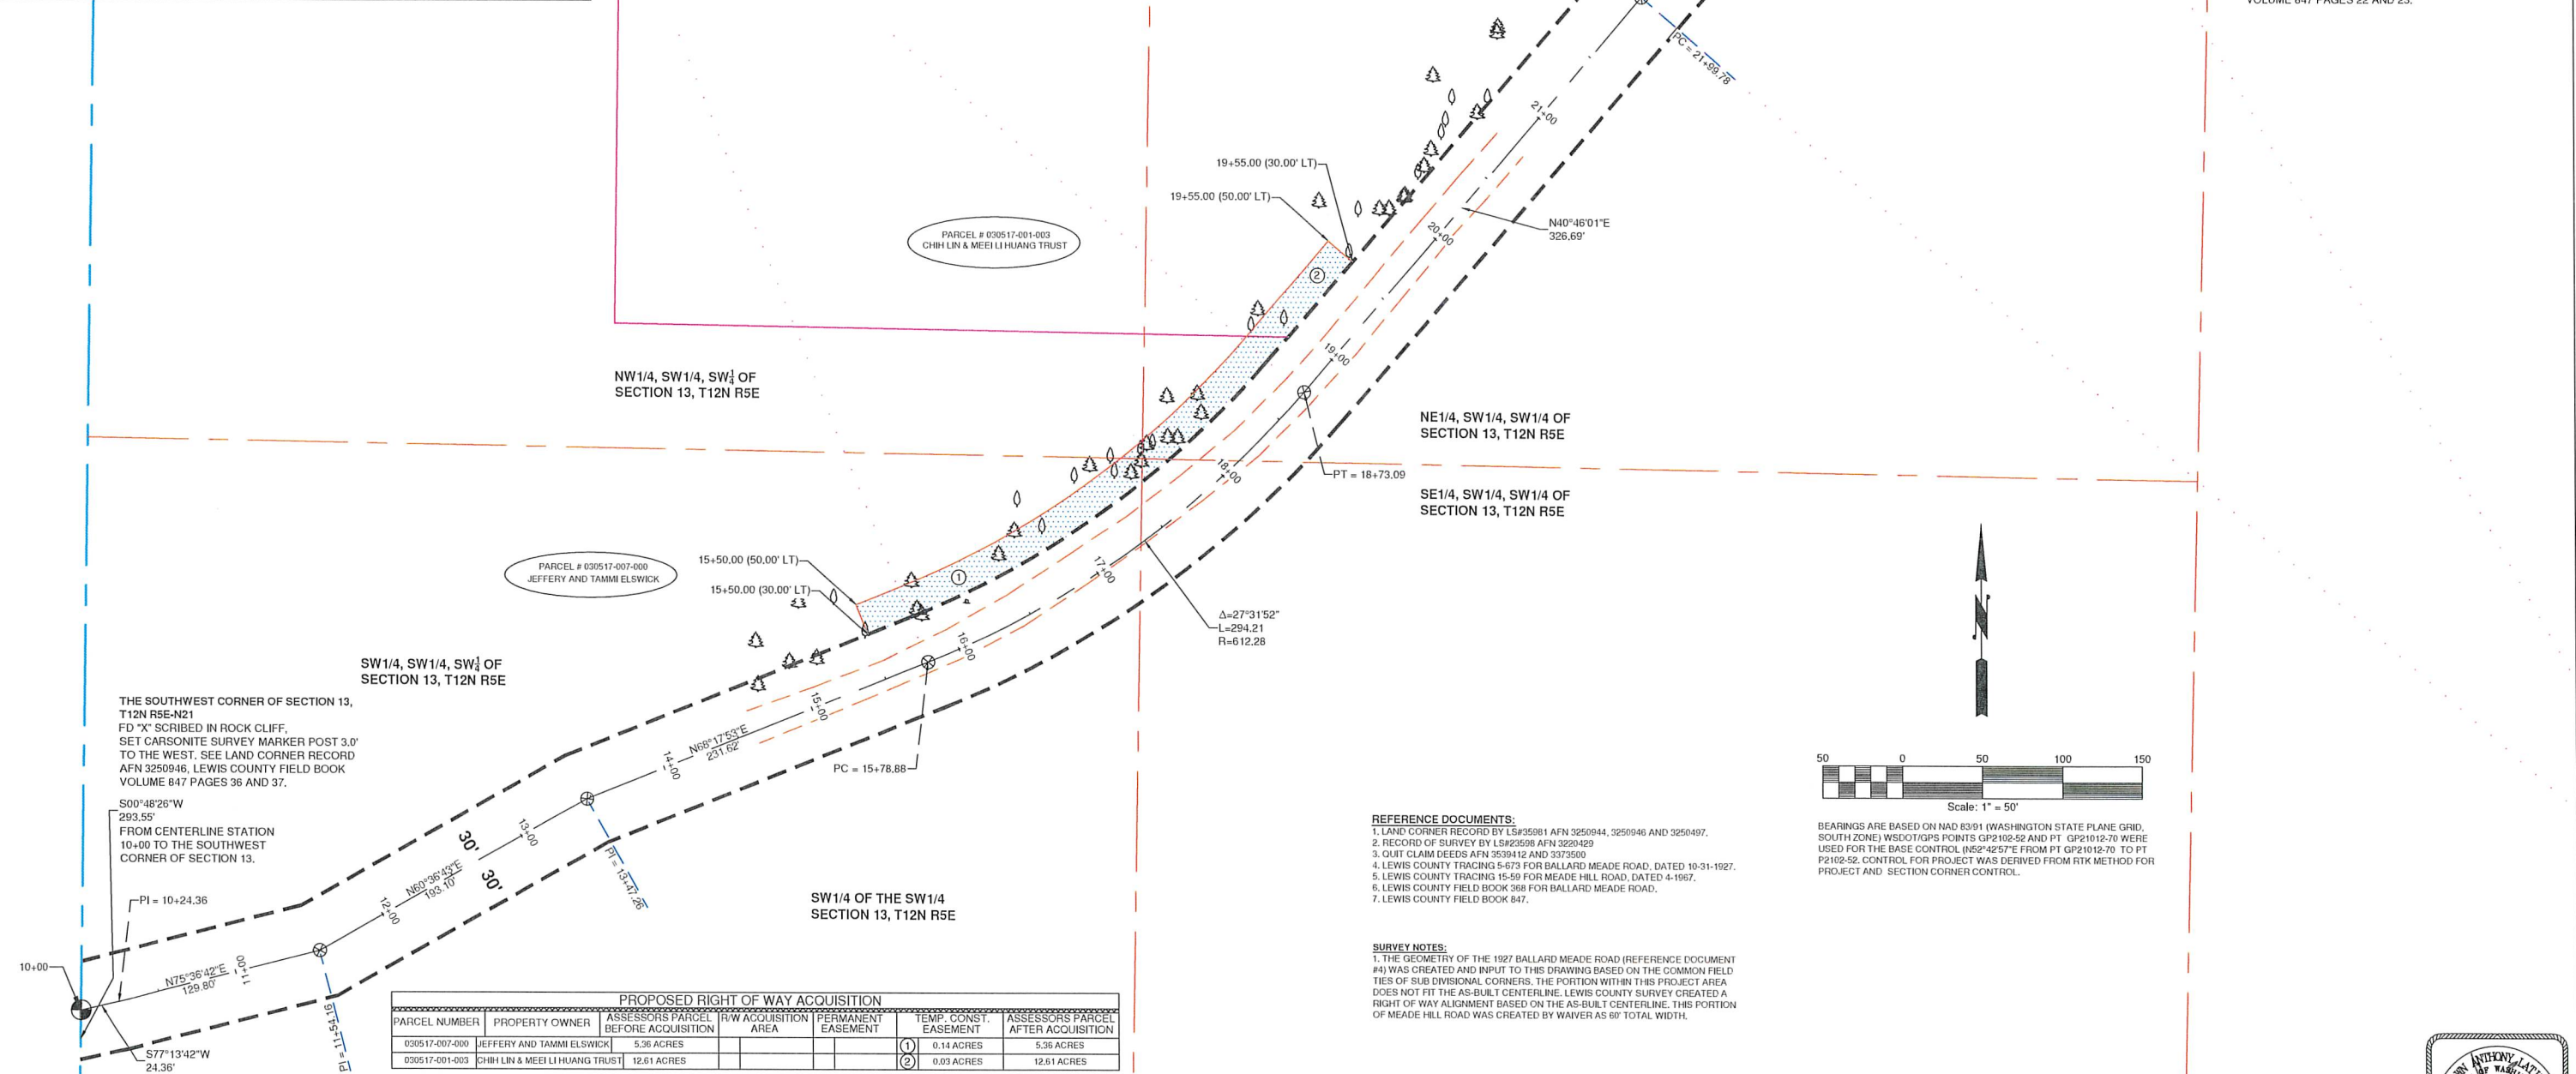

- REFERENCE DOCUMENTS:
1. LAND CORNER RECORD BY L&S#25081 AFN 3250944, 3250946 AND 3250497.
 2. RECORD OF SURVEY BY L&S#23598 AFN 3220429
 3. QUIT CLAIM DEEDS AFN 3539412 AND 3373500
 4. LEWIS COUNTY TRACING 5-573 FOR BALLARD MEADE ROAD, DATED 10-31-1927.
 5. LEWIS COUNTY TRACING 15-59 FOR MEADE HILL ROAD, DATED 4-1967.
 6. LEWIS COUNTY FIELD BOOK 368 FOR BALLARD MEADE ROAD.
 7. LEWIS COUNTY FIELD BOOK 847.

SURVEY NOTES:

1. THE GEOMETRY OF THE 1927 BALLARD MEADE ROAD (REFERENCE DOCUMENT #4) WAS CREATED AND INPUT TO THIS DRAWING BASED ON THE COMMON FIELD TIES OF SUB DIVISIONAL CORNERS. THE PORTION WITHIN THIS PROJECT AREA DOES NOT FIT THE AS-BUILT CENTERLINE. LEWIS COUNTY SURVEY CREATED A RIGHT OF WAY ALIGNMENT BASED ON THE AS-BUILT CENTERLINE. THIS PORTION OF MEADE HILL ROAD WAS CREATED BY WAIVER AS 60' TOTAL WIDTH.

PROPOSED RIGHT OF WAY ACQUISITION

PARCEL NUMBER	PROPERTY OWNER	ASSESSORS PARCEL BEFORE ACQUISITION	R/W ACQUISITION AREA	PERMANENT EASEMENT	TEMP. CONST. EASEMENT	ASSESSORS PARCEL AFTER ACQUISITION
030517-007-000	JEFFERY AND TAMMI ELSWICK	5.36 ACRES			① 0.14 ACRES	5.36 ACRES
030517-001-003	CHIH LIN & MEI LI HUANG TRUST	12.61 ACRES			② 0.03 ACRES	12.61 ACRES

Lewis County
Department of Public Works
57 WEST MAIN ST.
CHEHALIS WA 98532
PHONE # (360) 740-1123
FAX # (360) 740-2719

DESIGNED BY :
DRAWN BY : SL
CHECKED BY :
DATE : 3-20-2024

RIGHT OF WAY ALIGNMENT APPROVED BY :
SURVEY : *[Signature]* DATE : 4-24-24
PROPERTY MANAGEMENT : *[Signature]* DATE : 4-24-24
COUNTY ENGINEER : *[Signature]* DATE : 4/24/24

NO.	DATE	REVISION	BY	APP.

MEADE HILL ROAD STABILIZATION
RIGHT OF WAY MAP
MP 0.77-0.815

COUNTY MAINTENANCE PROJECT NO:
SM 21F754500077
RIGHT OF WAY MAP
STA 10+00 TO STA 27+16.38

SHEET
R1
OF
R1

CALL 48 HOURS
BEFORE YOU DIG
1-800-424-5555
"It's the Law"
Utilities
Underground
Location Center

