


SECTION 19, TWP. 11N. RGE. 1W. W.M.

LAND LINES ARE APPROXIMATE

WEST QUARTER CORNER OF
SECTION 19, T11N R1WFOUND 2" IRON PIPE IN CONCRETE AT A WEST AND
SOUTH FENCE CORNER. (PER LEWIS COUNTY FIELD
BOOK VOL. 843 PG. 43)


Line #	Length	Direction
L1	103.70	N01° 51' 34"E
L2	115.23	N66° 44' 16"W
L3	117.10	N46° 18' 03"W
L4	70.00	N45° 25' 13"E
L5	29.74	S26° 57' 15"E
L6	28.41	S15° 53' 38"E
L7	53.26	S42° 15' 06"E
L8	18.00	S59° 46' 01"E
L9	70.78	S82° 02' 09"E
L10	63.45	S01° 51' 34"W
L11	35.07	N45° 25' 13"E
L12	93.18	S47° 33' 23"E
L13	54.92	S67° 22' 40"E
L14	52.76	S01° 51' 34"W
L15	41.87	S67° 22' 40"E
L16	53.00	N42° 00' 19"W
L17	75.88	S87° 55' 11"E
L18	15.14	N47° 59' 41"E

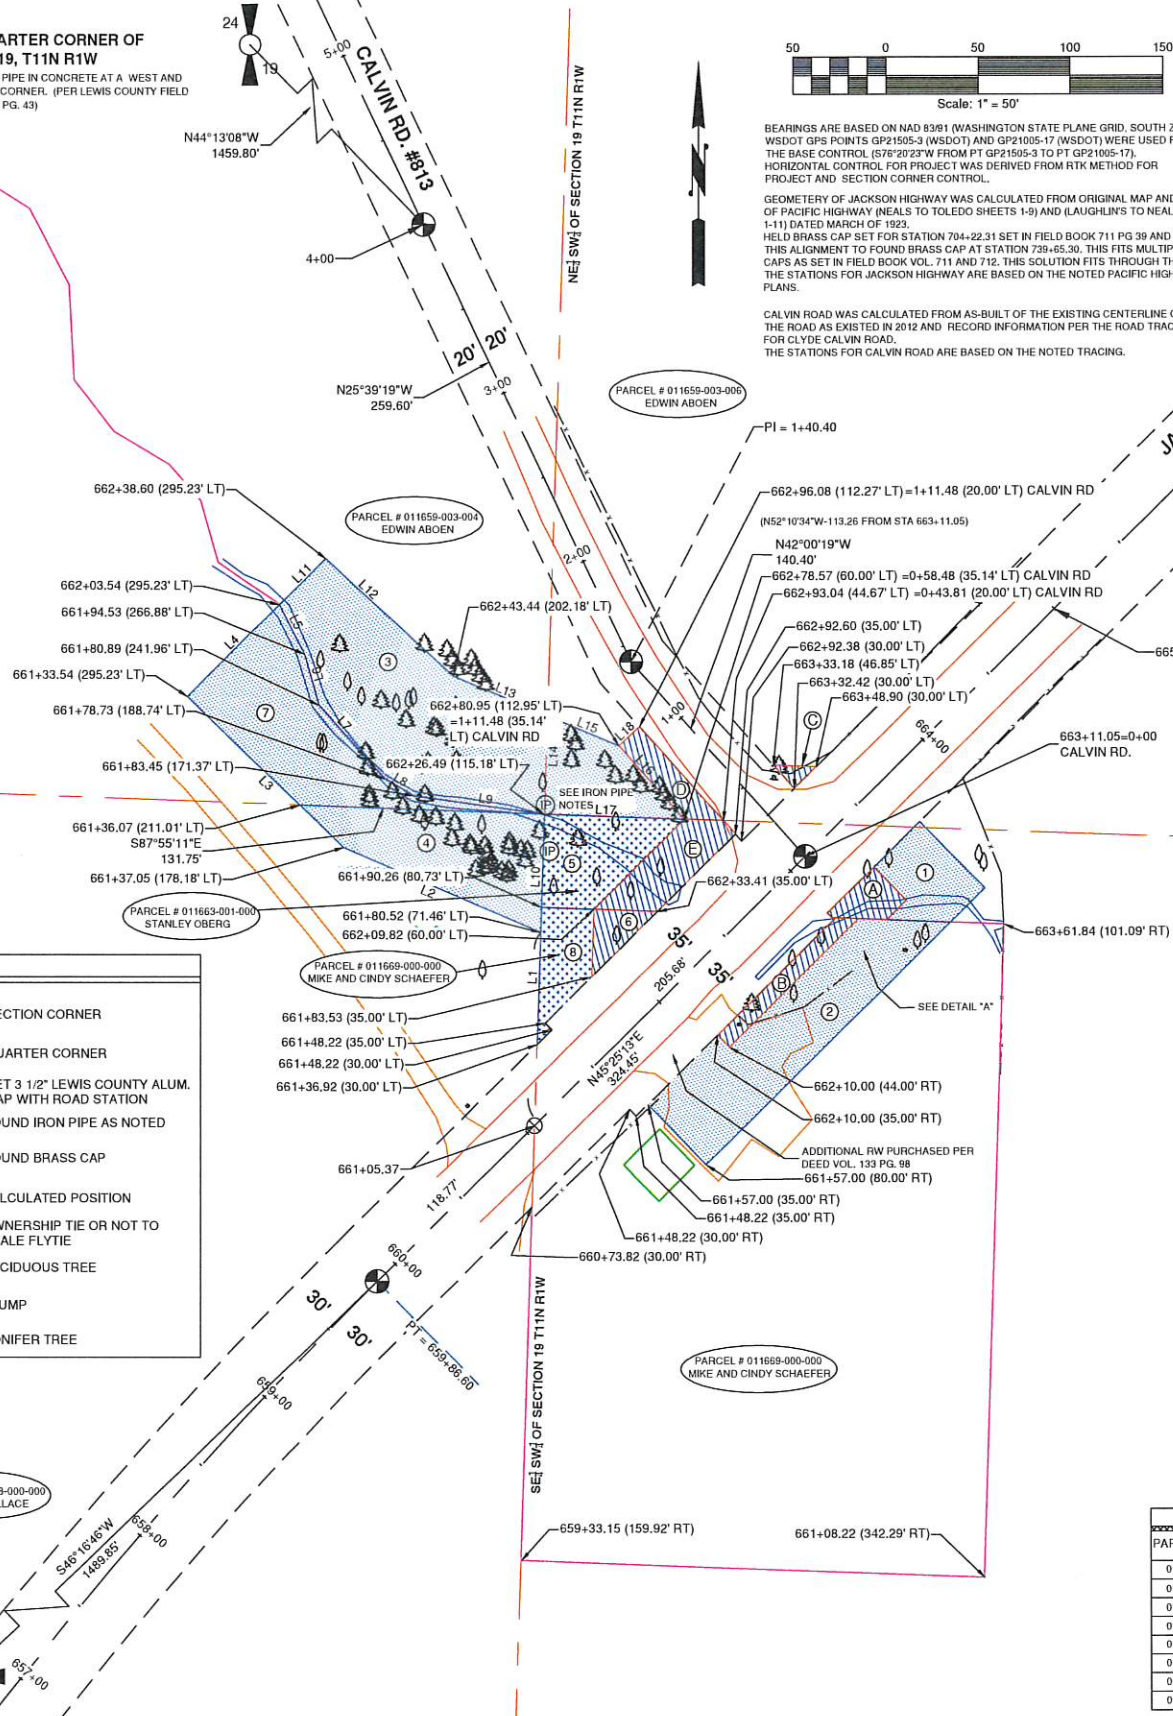


BEARINGS ARE BASED ON NAD 83/81 (WASHINGTON STATE PLANE GRID, SOUTH ZONE)
WSDOT GPS POINTS GP21505-3 (WSDOT) AND GP21005-17 (WSDOT) WERE USED FOR
THE BASE CONTROL (57°20'27"W FROM PT GP21505-3 TO PT GP21005-17).
HORIZONTAL CONTROL FOR PROJECT WAS DERIVED FROM RTK METHOD FOR
PROJECT AND SECTION CORNER CONTROL.

GEOMETRY OF JACKSON HIGHWAY WAS CALCULATED FROM ORIGINAL MAP AND PROFILE
OF PACIFIC HIGHWAY (NEALS TO TOLEDO SHEETS 1-9) AND (LAUGHLIN'S TO NEALS SHEETS
1-11) DATED MARCH OF 1923.
FIELD BRASS CAP SET FOR STATION 704+22.31 SET IN FIELD BOOK 711 PG 39 AND ROTATED
THIS ALIGNMENT TO FOUND BRASS CAP AT STATION 739+65.30. THIS FITS MULTIPLE BRASS
CAPS AS SET IN FIELD BOOK VOL. 711 AND 712. THIS SOLUTION FITS THROUGH THIS AREA.
THE STATIONS FOR JACKSON HIGHWAY ARE BASED ON THE NOTED PACIFIC HIGHWAY
PLANS.

CALVIN ROAD WAS CALCULATED FROM AS-BUILT OF THE EXISTING CENTERLINE OF
THE ROAD AS EXISTED IN 2012 AND RECORD INFORMATION PER THE ROAD TRACING
FOR CLYDE CALVIN ROAD.
THE STATIONS FOR CALVIN ROAD ARE BASED ON THE NOTED TRACING.

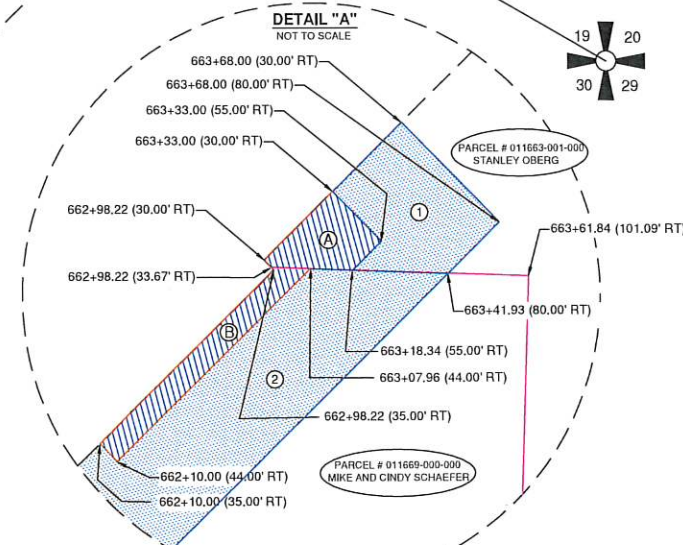SOUTHEAST CORNER OF SECTION
19, T11N R1WFOUND 2" LEWIS COUNTY BRASS CAP IN THE EASTERLY
LANE OF LONE YEW RD. (PER LEWIS COUNTY FIELD
BOOK VOL. 843 PG. 40)

VICINITY MAP

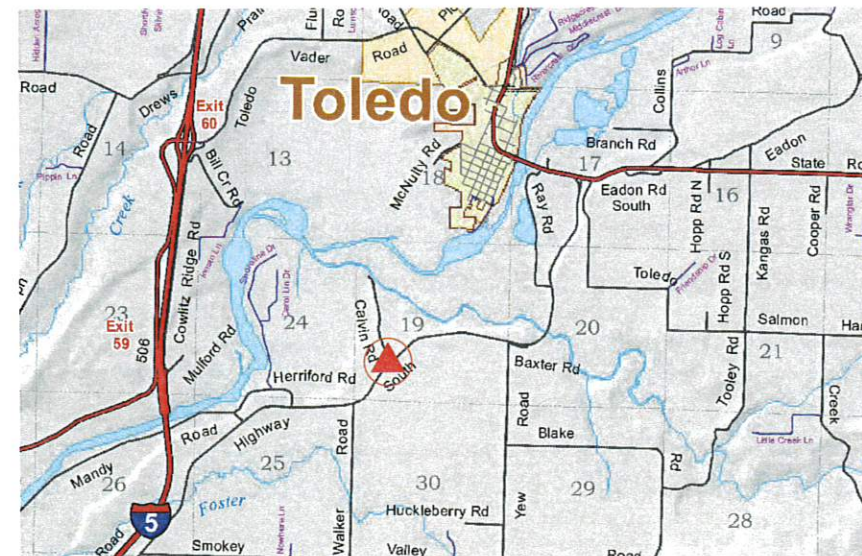

PROPOSED RIGHT OF WAY ACQUISITION

PARCEL NUMBER	PROPERTY OWNER	ASSESSORS PARCEL BEFORE ACQUISITION	R/W ACQUISITION AREA	PERMANENT EASEMENT	TEMP. CONST. EASEMENT	VOLUNTARY ACQUISITION OR TEMPORARY EASEMENT	ASSESSORS PARCEL AFTER ACQUISITION
011663-001-000	STANLEY OBERG	49.90 ACRES	(A) 0.02 ACRES		(1) 0.04 ACRES		49.88 ACRES
011663-001-000		0.10 ACRES	(B) 0.04 ACRES			(5) 0.06 ACRES	0.00 ACRES
011669-000-000	MIKE AND CINDY SCHAEFER	1.77 ACRES	(C) 0.02 ACRES		(2) 0.15 ACRES		1.75 ACRES
011669-000-000		0.06 ACRES	(D) 0.01 ACRES			(8) 0.05 ACRES	0.00 ACRES
011659-003-008	EDWIN ABOEN	15.14 ACRES	(E) 0.01 ACRES				15.13 ACRES
011659-003-004	EDWIN AND LEINANEI ABOEN	5.35 ACRES	(F) 0.02 ACRES		(3) 0.28 ACRES		5.33 ACRES
011668-000-000	RALLAND WALLACE	20.24 ACRES			(4) 0.11 ACRES		20.24 ACRES
011667-000-000		9.95 ACRES			(7) 0.13 ACRES		9.95 ACRES

RIGHT OF WAY MAP LEGEND

EXISTING ROW	21 22	SECTION CORNER
EXISTING CENTERLINE	28 27	QUARTER CORNER
FENCE LINE	21 28	SET 3 1/2" LEWIS COUNTY ALUM. CAP WITH ROAD STATION
SECTION TIE	21 28	FOUND IRON PIPE AS NOTED
PROPERTY LINE	21 28	FOUND BRASS CAP
SIXTEENTH SECTION LINE	21 28	CALCULATED POSITION
PROPOSED TEMPORARY CONSTRUCTION EASEMENT	21 28	OWNERSHIP TIE OR NOT TO SCALE FLYTIE
PROPOSED PERMANENT SLOPE EASEMENT	21 28	DECIDUOUS TREE
PROPOSED RIGHT OF WAY ACQUISITION	21 28	STUMP
VOLUNTARY ACQUISITION OR TEMPORARY EASEMENT	21 28	CONIFER TREE
PROJECT AREA	21 28	
PURCHASE AREAS OR EASEMENTS	21 28	

IRON PIPE NOTES:

NORTHERLY IRON PIPE FOUND 2" (UNKNOWN ORIGIN)-662+30.32 (118.22' LT)

SOUTHERLY IRON PIPE FOUND 2" (UNKNOWN ORIGIN)-662+14.50 (99.07' LT)

SOUTHWEST CORNER OF SECTION
19, T11N R1WFOUND 2" LEWIS COUNTY BRASS CAP IN CONCRETE.
CORNER LANDS IN A EAST-WEST AND SOUTH FENCE
CORNER (PER LEWIS COUNTY FIELD BOOK VOL. 843 PG. 45)

RIGHT OF WAY ALIGNMENT APPROVED BY :

DESIGNED BY :
DRAWN BY : SL
CHECKED BY : AC
DATE : 1-13-2020

SURVEY :
PROPERTY MANAGEMENT :
ASSISTANT COUNTY ENGINEER:

DATE :
DATE :
DATE :

NO.

DATE

REVISION

BY APP.

JACKSON HIGHWAY SOUTH
CULVERT REPLACEMENT
PROJECT RIGHT OF WAY MAP
MP 2.108

COUNTY ROAD PROJECT NO:CRP-2167C

RIGHT OF WAY MAP
JACKSON HWY STA 657+00-699+41.05
CALVIN RD STA 0+00-5+00

SHEET
R1
OF
R1

CALL 48 HOURS
BEFORE YOU DIG
1-800-
424-5555
"It's the Law"
Utilities
Underground
Location Center

Lewis County
Department of Public Works

2025 NE KRESKY AVE.
CHEHALIS WA 98532
PHONE # (360) 740-1123
FAX # (360) 740-2719

