



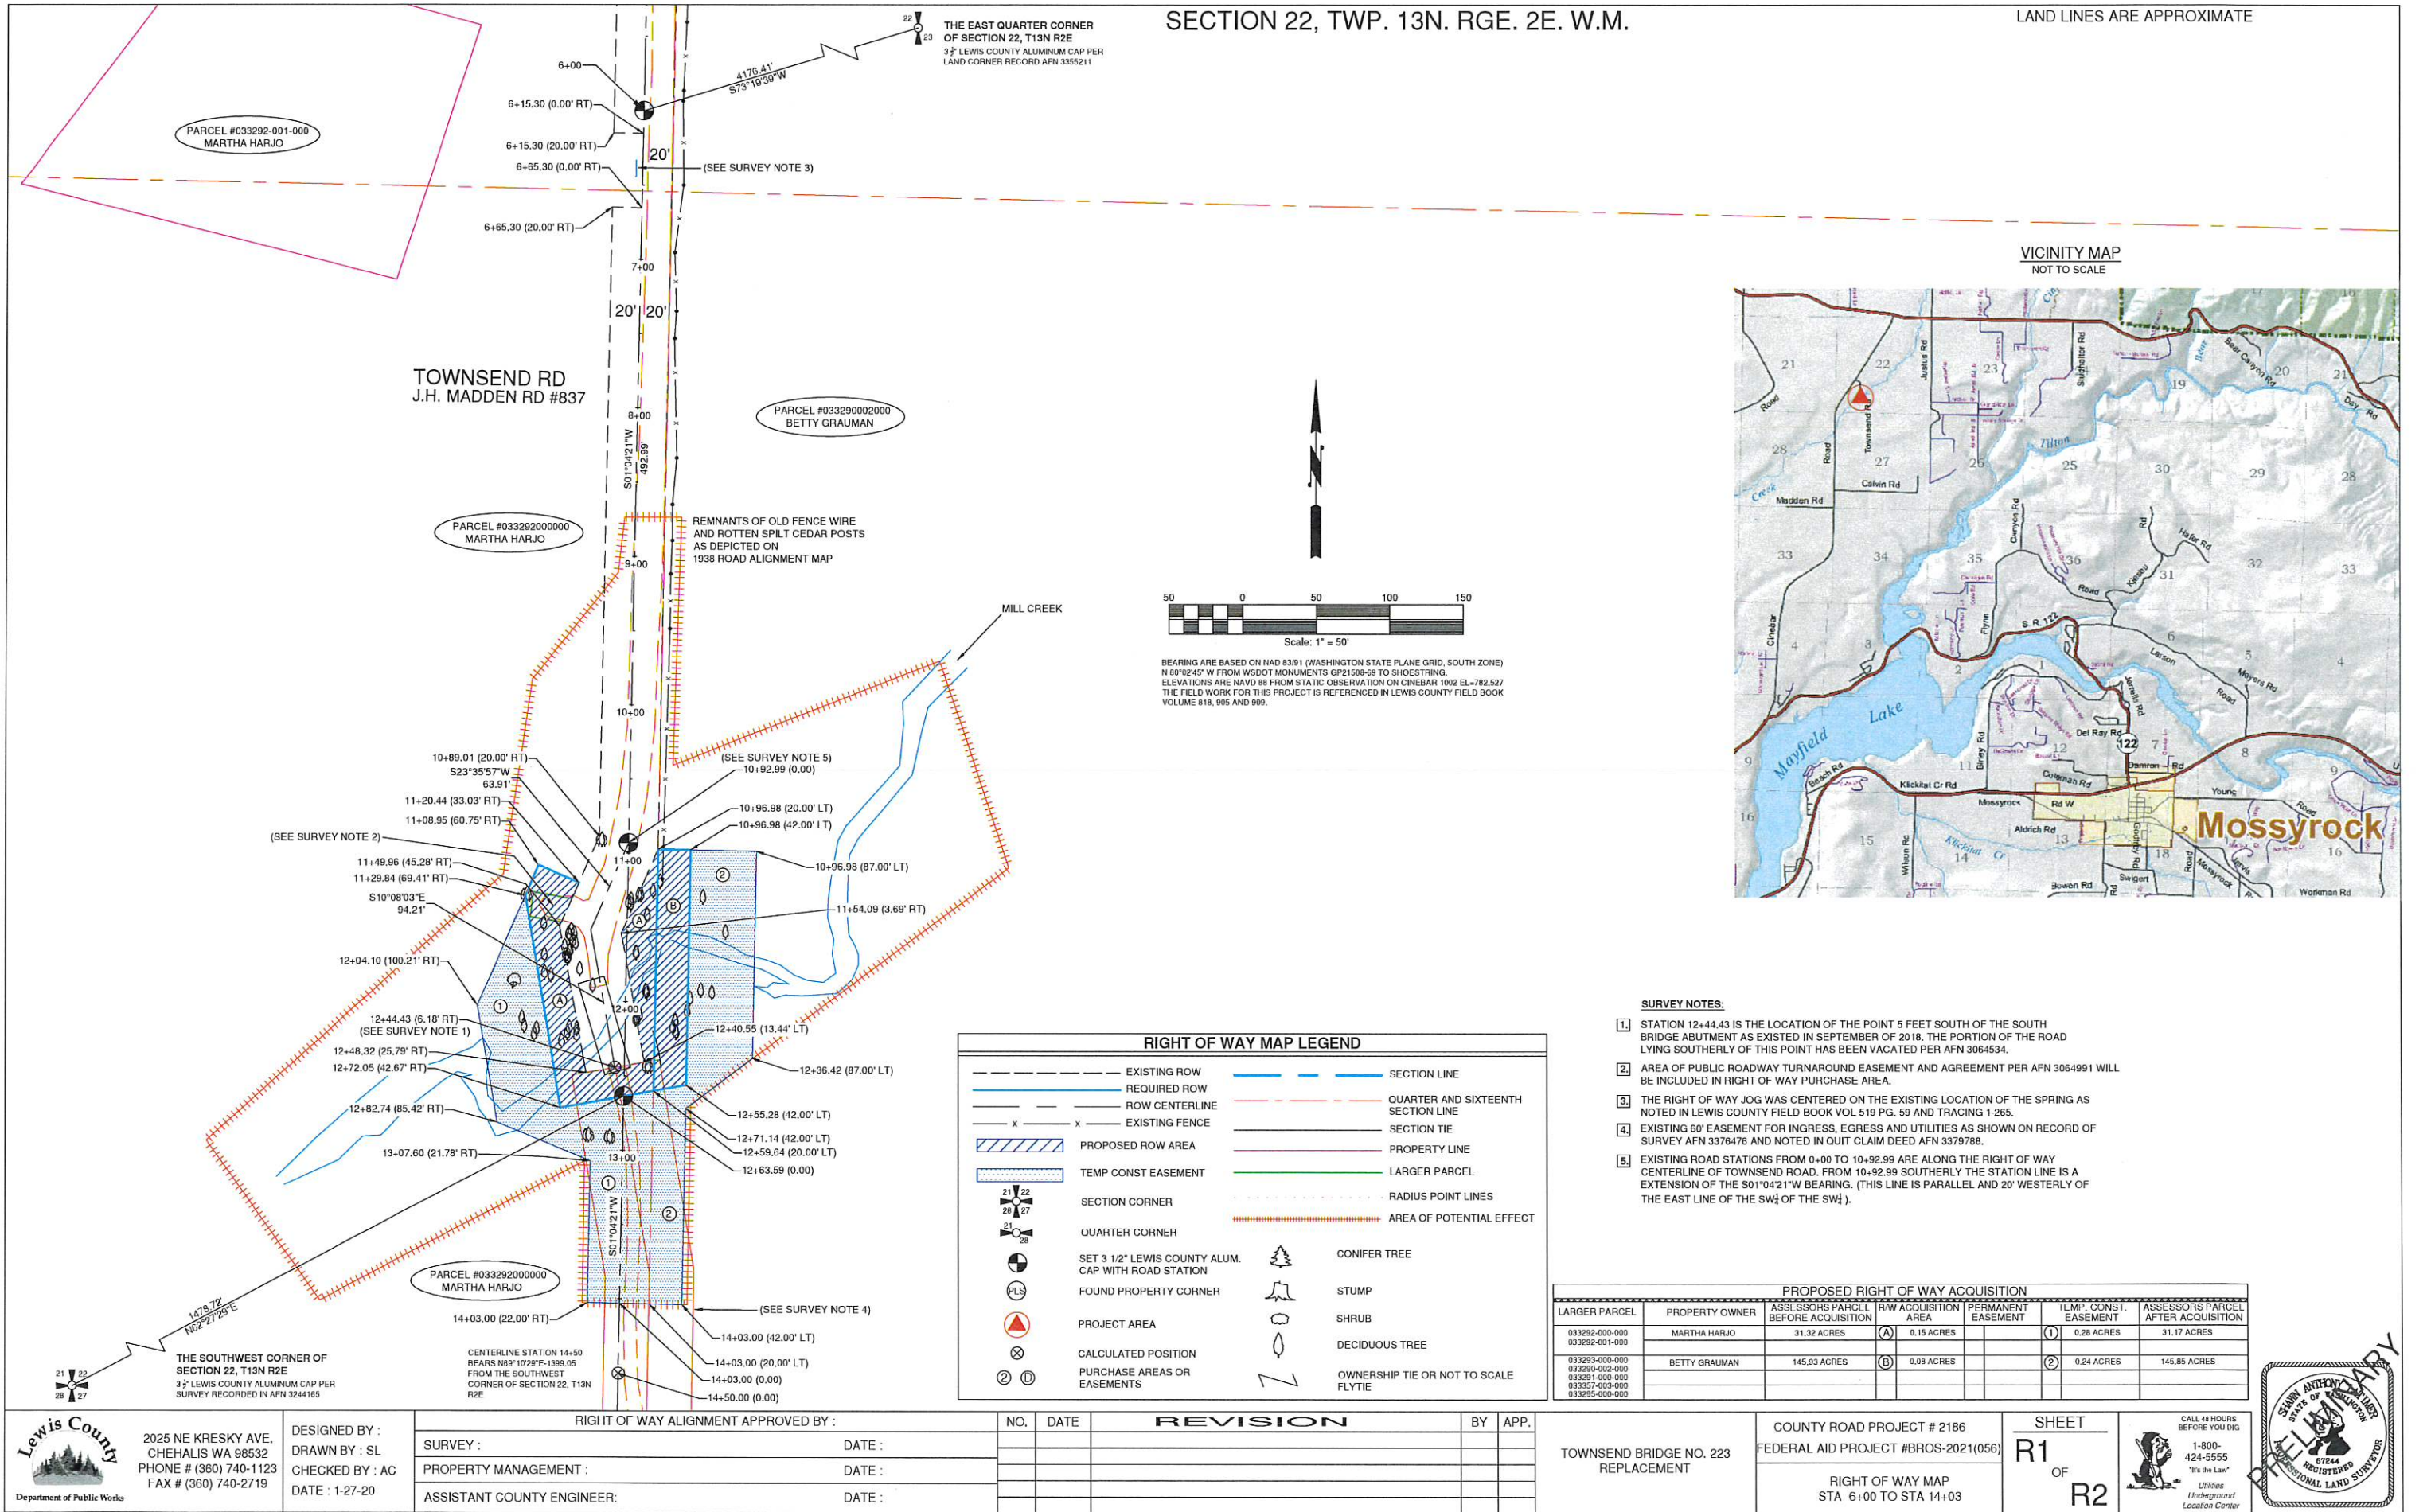

SECTION 22, TWP. 13N. RGE. 2E. W.M.

LAND LINES ARE APPROXIMATE

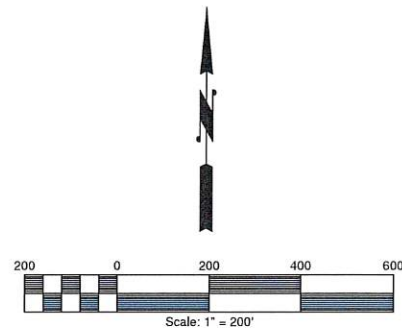

BEARING ARE BASED ON NAD 83/91 (WASHINGTON STATE PLANE GRID, SOUTH ZONE) N 80°02'45" W FROM WSDOT MONUMENTS GP21508-69 TO SHOESTRING. ELEVATION ARE NAVD 88 FROM STATIC OBSERVATION ON CINEBAR 1002 EL-782.527. FIELD WORK FOR THIS PROJECT WAS DONE IN BK 505 REFERENCED TO EARLIER WORK PERFORMED IN BK 909, 818 AND ROS BK 24 PG. 148 (2006)

RIGHT OF WAY MAP LEGEND


- | | |
|--|---|
| --- EXISTING ROW | --- SECTION LINE |
| --- REQUIRED ROW | --- QUARTER AND SIXTEENTH SECTION LINE |
| --- ROW CENTERLINE | --- SECTION TIE |
| -x-x- EXISTING FENCE | --- PROPERTY LINE |
| [Hatched Box] PROPOSED ROW AREA | --- LARGER PARCEL |
| [Dashed Box] TEMP CONST EASEMENT | --- RADIUS POINT LINES |
| [Crosshair Symbol] SECTION CORNER | |
| [Quarter Corner Symbol] QUARTER CORNER | |
| [Cap Symbol] SET 3 1/2" LEWIS COUNTY ALUM. CAP WITH ROAD STATION | [Tree Symbol] CONIFER TREE |
| [FLS Symbol] FOUND REBAR AS NOTED | [Stump Symbol] STUMP |
| [Triangle Symbol] PROJECT AREA | [Shrub Symbol] SHRUB |
| [X Symbol] CALCULATED POSITION | [Deciduous Tree Symbol] DECIDUOUS TREE |
| [Circle with 2 Symbol] PURCHASE AREAS OR EASEMENTS | [Z Symbol] OWNERSHIP TIE OR NOT TO SCALE FLYTIE |

THE SOUTHWEST CORNER OF SECTION 22, T13N R2E
3 1/2" LEWIS COUNTY ALUMINUM CAP PER SURVEY RECORDED IN AFN 3244165


THE NORTHWEST CORNER OF SECTION 22, T13N R2E
3" DEPARTMENT OF NATURAL RESOURCES BRASS CAP PER LAND CORNER RECORD AFN 3497494

THE EAST QUARTER CORNER OF SECTION 22, T13N R2E
3 1/2" LEWIS COUNTY ALUMINUM CAP PER LAND CORNER RECORD AFN 3355211

DETAIL "B"
NOT TO SCALE

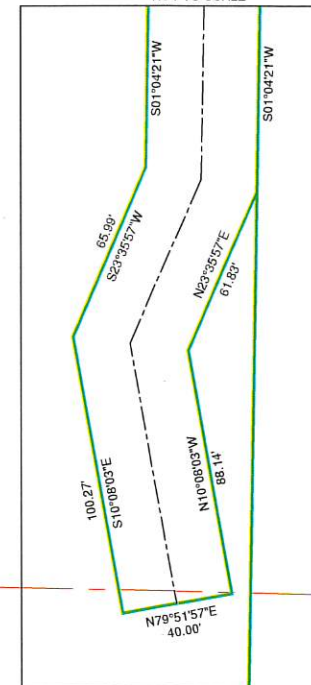

DETAIL "A"
NOT TO SCALE

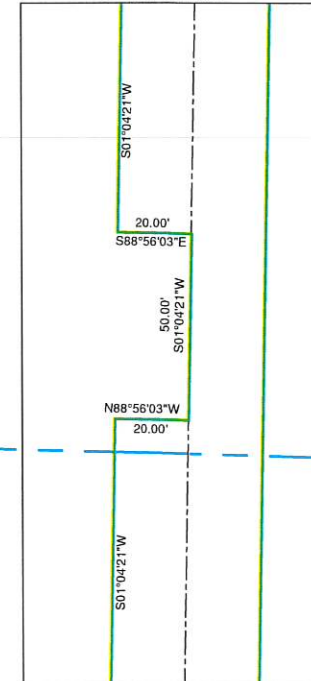

Lewis County
Department of Public Works
2025 NE KRESKY AVE.
CHEHALIS WA 98532
PHONE # (360) 740-1123
FAX # (360) 740-2719

DESIGNED BY :
DRAWN BY : SL
CHECKED BY : AC
DATE : 1-27-20

RIGHT OF WAY ALIGNMENT APPROVED BY :
SURVEY :
PROPERTY MANAGEMENT :
ASSISTANT COUNTY ENGINEER:

DATE :
DATE :
DATE :

REVISION

NO.	DATE	BY	APP.

TOWNSEND BRIDGE NO. 223
REPLACEMENT

COUNTY ROAD PROJECT # 2186
FEDERAL AID PROJECT #BROS-2021(056)
RIGHT OF WAY MAP
STA 6+00 TO STA 14+03

SHEET
R2
OF
R2

CALL 48 HOURS
BEFORE YOU DIG
1-800-424-5555
"It's the Law"
Utilities
Underground
Location Center

