

SECTION 35, T15N R3W AND SECTION 36, T15N R3W W.M.
SECTION 1, T14N R3W AND SECTION 2, T14N R3W W.M.

LAND LINES ARE APPROXIMATE

RIGHT OF WAY MAP LEGEND

EXISTING ROW

REQUIRED ROW

REQUIRED EASE.

ROW CENTERLINE

x

x

EXISTING FENCE

PROPOSED ROW

PERM CONST EASEMENT

TEMP CONST EASEMENT

21

22

28

27

21

28

SECTION CORNER

21

28

21

28

21

28

QUARTER CORNER

SET 5/8" REBAR AND CAP LS#57244

CALCULATED POSITION

SECTION LINE

QUARTER AND SIXTEENTH SECTION LINE

EXISTING EDGE OF ROAD

SECTION TIE

PROPERTY LINE

RADIUS POINT LINES



OWNERSHIP TIE OR NOT TO SCALE FLYTIE

PROJECT AREA

PURCHASE AREAS OR EASEMENTS

NW1/4 OF THE NW1/4 OF
SECTION 1, T14N R3W
(SIDNEY S. FORD DLC NO 39)

(GOV'T LOT 1) NE1/4 OF THE NE1/4
OF SECTION 2, T14N R3W

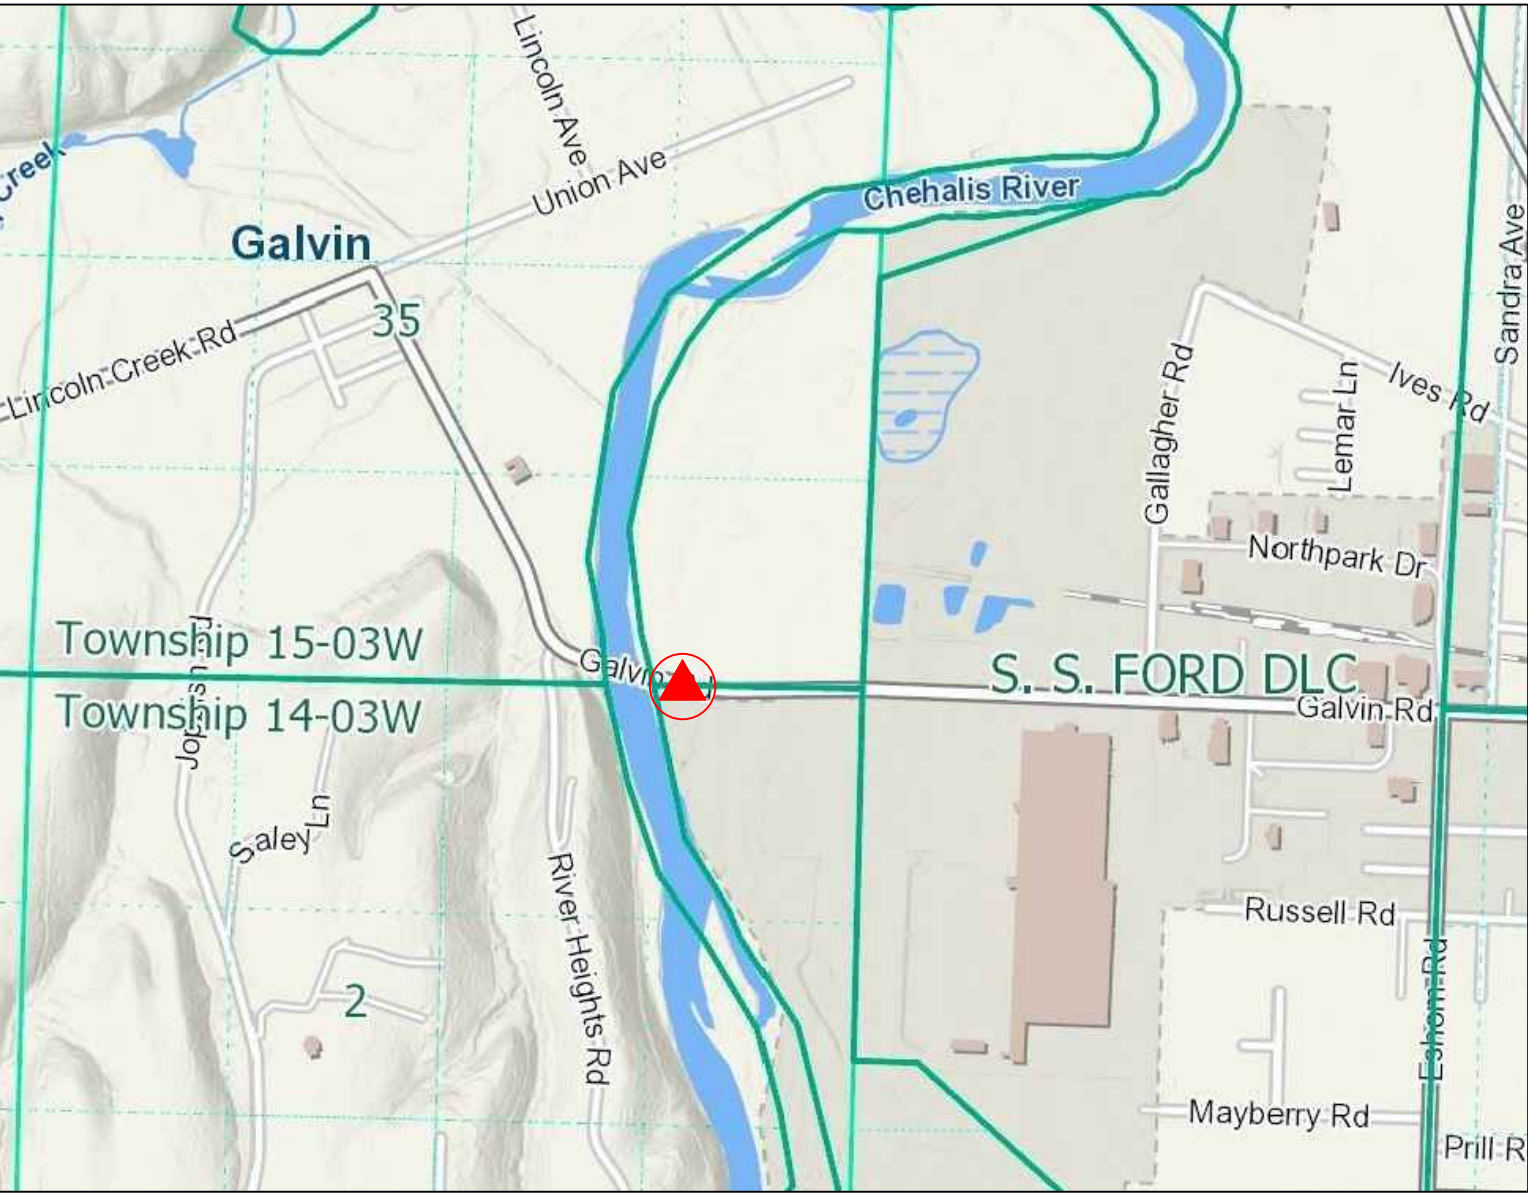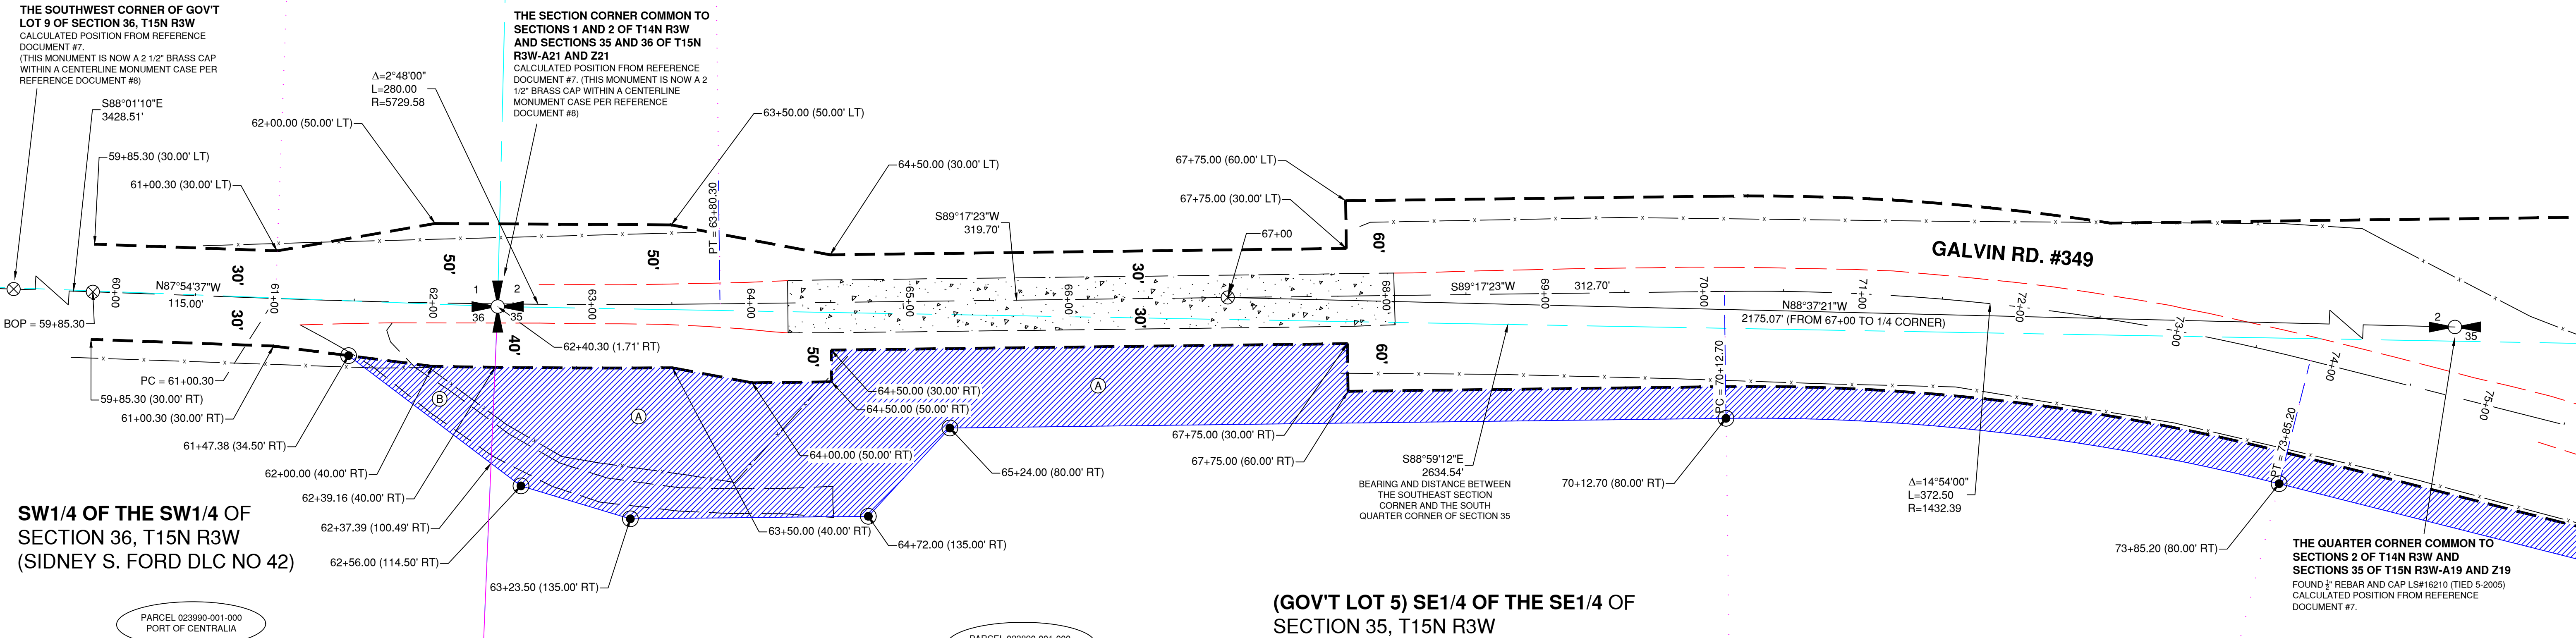

PROPOSED RIGHT OF WAY ACQUISITION					
PARCEL NUMBER	PROPERTY OWNER	ASSESSORS PARCEL BEFORE ACQUISITION	R/W ACQUISITION AREA	PERMANENT EASEMENT	ASSESSORS PARCEL AFTER ACQUISITION
023890-001-000	PORT OF CENTRALIA	72.54 ACRES	(A) 1.26 ACRES		71.28 ACRES
023990-001-000	PORT OF CENTRALIA	25.38 ACRES	(B) 0.06 ACRES		25.32 ACRES

S:\SURVEY SERVER\ SURVEY PROJECT FOLDERS\ SURVEY ROAD FOLDERS\G ROAD FILES\GALVIN RD - 91013\GALVIN BRIDGE DECKS 2025\RIGHT OF WAY\GALVIN RD BRIDGE DECK RW MAP.DWG

Lewis County

Department of Public Works

57 WEST MAIN ST.
CHEHALIS WA 98532
PHONE # (360) 740-1123
FAX # (360) 740-2719

DESIGNED BY :
DRAWN BY : SL
CHECKED BY : SL/TS
DATE : 1-05-26

RIGHT OF WAY ALIGNMENT APPROVED BY :		NO.	DATE
SURVEY :	DATE :		
PROPERTY MANAGEMENT :	DATE :		
COUNTY ENGINEER:	DATE :		

REVISION		BY	APP.

GALVIN ROAD
RIGHT OF WAY MAP
MP 1.23

COUNTY PREVENTATIVE MAINTENANCE
PROJECT NO:CRP-2199

RIGHT OF WAY MAP
STA 59+85.30 TO STA 82+00

SHEET
R1
OF
R2



CALL 48 HOURS BEFORE YOU DIG

1-800-424-5555
"It's the Law"
Utilities
Underground Location Center



SECTION 35, T15N R3W AND SECTION 36, T15N R3W W.M.
SECTION 1, T14N R3W AND SECTION 2, T14N R3W W.M.

LAND LINES ARE APPROXIMATE

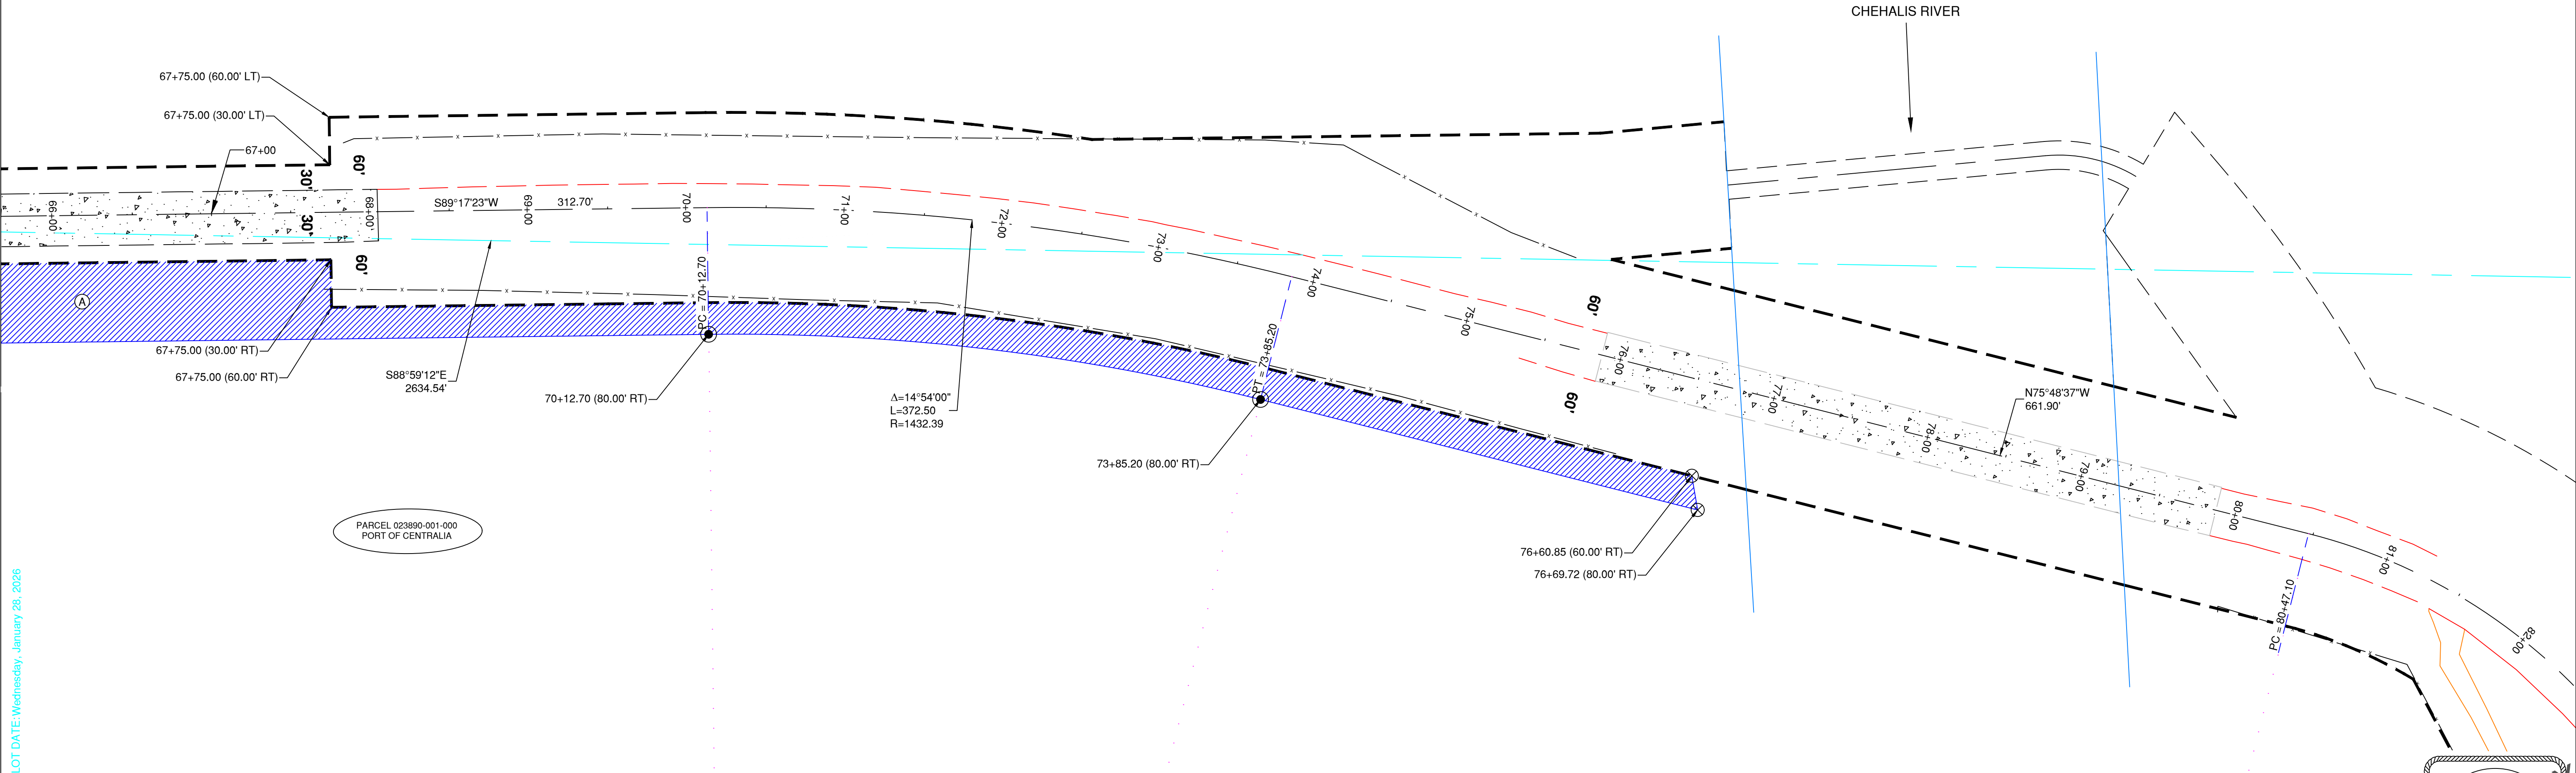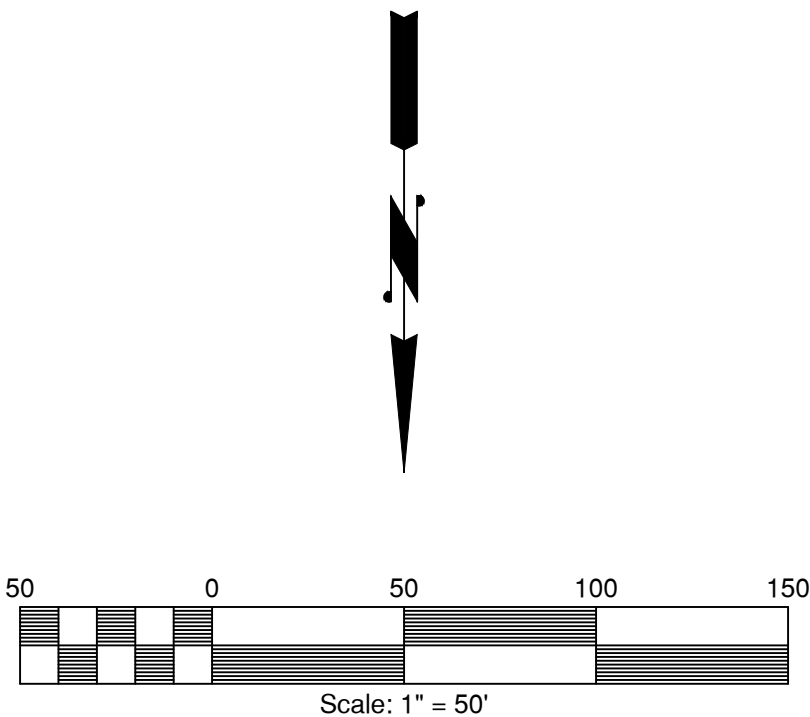

PLOT DATE: Wednesday, January 28, 2026

S:\SURVEY SERVER\ SURVEY PROJECT FOLDERS\ SURVEY ROAD FOLDERS\G ROAD FILES\GALVIN RD - 91013\GALVIN BRIDGE DECKS 2025\RIGHT OF WAY\GALVIN RD BRIDGE DECK RW MAP.DWG



57 WEST MAIN ST.
CHEHALIS WA 98532
PHONE # (360) 740-1123
FAX # (360) 740-2719

DESIGNED BY :
DRAWN BY : SL
CHECKED BY :
DATE : 1-5-26

RIGHT OF WAY ALIGNMENT APPROVED BY :		NO.	DATE
SURVEY :	DATE :		
PROPERTY MANAGEMENT :	DATE :		
COUNTY ENGINEER:	DATE :		

REVISION		BY	APP.

GALVIN ROAD
RIGHT OF WAY MAP
MP 1.23


COUNTY PREVENTATIVE MAINTENANCE
PROJECT NO:CRP-2199

RIGHT OF WAY MAP
STA 59+85.30 TO STA 82+00

SHEET
R2
OF
R2



CALL 48 HOURS
BEFORE YOU DIG
1-800-
424-5565
"It's the Law"
Utilities
Underground
Location Center

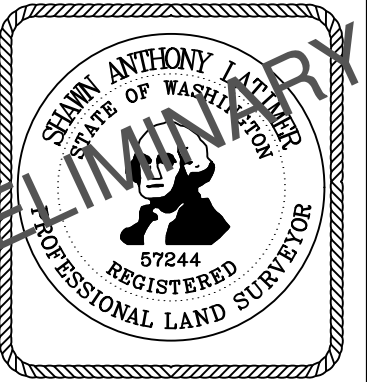

PRELIMINARY