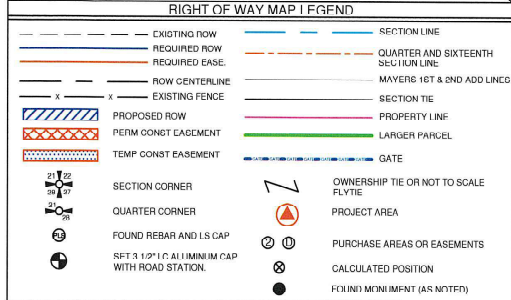


SECTION 33, TWP. 12N. RGE. 2W. W.M.

LAND LINES ARE APPROXIMATE

**HINING RD ROW NOTES:**

(40' ROW WIDTH SEE LAST PARAGRAPH)

HINING RD WAS ORIGINALLY PLATTED IN 1890. NO PETITION COULD BE LOCATED, NO ROW WIDTH WAS GIVEN, AND NO DEEDS OR WAIVERS COULD BE FOUND.

1920 LCFB 327 A RESURVEY OF HINING RD WAS COMPLETED. THIS ALIGNMENT HAS ONE WAIVER ASSOCIATED WITH IT THAT PERTAINS TO THE SHORT UNUSUALLY PORTION OF ROAD BETWEEN HINING AND WINLOCK VADER ROADS, NOTED AS "NEW LOCATION" ON TRACING 1-300. THE REST OF THE ROAD IS NOTED AS "RESURVEY". IMPLYING THAT WAS THE EXISTING AND ADJUSTED LOCATION OF THE ROAD. HENCE NO OTHER DEEDS/WAIVERS WERE NEEDED. THE ABOVE NOTED WAIVER, ORDER OF ESTABLISHMENT, AND ALL OTHER DOCUMENTATION PERTAINING TO THE 1920 RESURVEY NOTE A 40' H.W. THE ANGLE POINT ALIGNMENT FOR THIS SURVEY DID NOT HAVE ENOUGH INFORMATION TO TIE TO SECTION OR OTHER CORNER. AND WITH IT DID NOT COME CLOSE TO FITTING CURRENT AS BUILT CENTERLINE. AS A RESULT IT WAS NOT HELD FOR LOCATION OR STATIONING.

1924 LCFB 330 "SURVEY FOR NEW BRIDGE OVER OLQUA CREEK SOUTH LIMITS CITY OF WINLOCK". THIS SURVEY WAS FOR A NEW BRIDGE THAT APPEARS TO HAVE BEEN BUILT. THE ALIGNMENT FOR THIS SURVEY ITS CURRENT AS BUILT REASONABLY WELL, BUT ONLY PERTAINS TO A PORTION OF HINING RD. ALSO NO DEEDS/WAIVERS WERE ACQUIRED AS PART OF THIS PROJECT. THIS MAY HAVE BEEN BECAUSE EACH END FELL IN EXISTING ROW AND OLQUA CREEK WAS DEEMED "PUBLIC LAND".

1924 LCFB 620 "HINING BRIDGE NO 8 LINE SURVEY". THIS SURVEY WAS FOR ANOTHER NEW BRIDGE TO REPLACE THE 1924 BRIDGE. THIS ALIGNMENT WAS UTILIZED FOR U-TURNING THE ROW FOR HINING RD AROUND THE BRIDGE. WHILE IT ONLY APPLIES TO A PORTION OF HINING RD THERE WAS A DEED APN 367108 THAT ACQUIRED ADDITIONAL ROW NORTH OF THE 2 PREVIOUS BRIDGE LOCATIONS.

THE REMAINDER OF HINING RD OUTSIDE OF THE FB 620 ALIGNMENT IS BASED ON AS-BUILT CENTERLINE. SINCE THE FB 620 ALIGNMENT WAS AN ANGLE POINT ALIGNMENT WITHOUT ANY CURVES THIS SURVEY ADDED CURVES TO BETTER FIT THE ROAD. THE LENGTHS BETWEEN ANGLE POINTS WERE MAINTAINED. THE CALCULATED OLD BRIDGE LOCATION WERE USED TO OFFSET WHAT MAY STILL BE LEWIS COUNTY RIGHT OF WAY. THERE WERE NO ORDERS OF VACATION ANYWHERE IN THE HINING OR RUSSELL RD ROAD FILES SO THE RIGHT OF WAY FOR ONE OR BOTH OF THE OLD BRIDGE LOCATIONS COULD STILL BE IN EXISTENCE.

THIS SURVEY HOLDS 40' AS THE TOTAL ROW WIDTH WITH THE EXCEPTION OF WHERE ADDITIONAL ROW HAS BEEN ACQUIRED BY DEED. THIS DECISION IS ALSO BASED ON THE 1920 RESURVEY OF HINING RD THAT HAS AN ORDER OF ESTABLISHMENT THAT NOTES 40' WIDTH. TO PERFORM A RESURVEY OF AN ALREADY ESTABLISHED ROAD AND NOTE A WIDTH WHERE ONE HAD NEVER BEEN NOTED BEFORE WOULD SEEM LIKE AN ATTEMPT TO MAKE A WIDTH OF RECORD. IN ADDITION THE 40' WIDTH GENERALLY FITS OCCUPATION.

QUARTER CORNER COMMON TO SECTIONS 32 & 33, T12N R2W, X-08 3 1/2" L.C. ALUM CAP SET AT POSITION OF POSITION. SET BY FROM H.P. ANDERSON DWS. SEE LCFB 872 PG 28 SEE LCR AFN: 348562

PROPOSED RIGHT OF WAY ACQUISITION					
PARCEL NUMBER	PROPERTY OWNER	ASSESSORS PARCEL	RAW ACQUISITION AREA	PERMANENT EASEMENT	ASSESSORS PARCEL AFTER ACQUISITION
008252-001-000	CITY OF WINLOCK	0.83 ACRES			
			0.06 ACRES		0.83 ACRES

Lewis County
Department of Public Works
57 WEST MAIN ST.
OIL CITY, WA 99032
PHONE # (360) 740-1123
FAX # (360) 740-2719

DESIGNED BY :
DRAWN BY : TS
CHECKED BY : SI
DATE : 12-29-25

RIGHT OF WAY ALIGNMENT APPROVED BY :

SURVEY : DATE :
PROPERTY MANAGEMENT : DATE :
COUNTY ENGINEER : DATE :

NO. DATE

REVISION

BY APP.

HINING RD MP 0.23
PREVENTATIVE BRIDGE
MAINTENANCE
RIGHT OF WAY MAP

COUNTY ROAD PROJECT NO: CRP-2199
RIGHT OF WAY MAP
STA 0+00 TO STA 8+18.65

SHEET

R1

OF

R3

CALL 48 HOURS
BEFORE THIS
1-800-
424-5555
TO THE
Lewiston
Underground
Location Center



**MAYERS SECOND
ADDITION
LOT 1**

VACATED GREEN AVE


**MAYERS FIRST
ADDITION**

BLOCK 17

BLOCK 15

BLOCK 16

CENTER 1/4 CORNER SECTION 33, T12N R2W X-11
FOUND 9" X 5" X 15" STONE W/ X.
SET 3 1/2" L.C. ALUM CAP.
LCR# 5052 PG 67 & 78
LCR AFN: 3620138

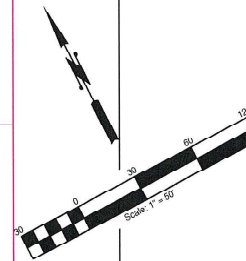

SECTION CORNER COMMON
TO SECTIONS 22 & 23, T12N R2W, X-08 & 5, T11N R2W, X-09
3 1/2" L.C. ALUM CAP
SCALED FROM EP ANDERSON DWS.
SEE LCFB 872 PG 16
SEE LCR AFN: 3303769

WIDODO PRALUJO
PN: 010426-003-000
LOT 1 ROS AFN 3081684
DEED AFN 3492138

GUSTAVO BARRACAN
PN: 008249-003-011
LOT 1
SP AFN 3506263
DEED AFN 3601753

ELIACI & GABRIELA SANCHEZ
PN: 008249-003-012
LOT 2
SP AFN 3506263
DEED AFN: 3160688

ELIACI SANCHEZ &
GABRIELA TURBIDE
PN: 008249-003-013
LOT 3
SP AFN 3506263
DEED AFN: 3109514

SECTIONS 32 & 33 TWP. 12N. RGE. 2W. W.M.


LAND LINES ARE APPROXIMATE

MAYERS SECOND
ADDITION
LOT 2

MAYERS FIRST
ADDITION

BLOCK 16

MAYERS SECOND
ADDITION
LOT 3

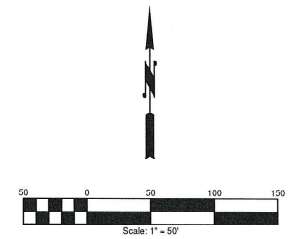

G:\SURVEY SERVER\SURVEY PROJECT FOLDERS\SURVEY ROAD\FOULDSHISH ROAD\HILSHINING RD - 37100\HINING RD BRIDGE\RIGHT OF WAY\HINING RD BRIDGE ROW.DWG

Lewis County
Department of Public Works
57 WEST MAIN ST.
CHEHALIS WA 98532
PHONE # (360) 740-1123
FAX # (360) 740-2719

DESIGNED BY :
DRAWN BY :
CHECKED BY :
DATE :

RIGHT OF WAY ALIGNMENT APPROVED BY :
SURVEY : DATE :
PROPERTY MANAGEMENT : DATE :
COUNTY ENGINEER : DATE :

NO.	DATE	REVISION	BY	APP.

HINING RD MP 0.23
PREVENTATIVE BRIDGE
MAINTENANCE
RIGHT OF WAY MAP

COUNTY ROAD PROJECT NO: CMP-2199
RIGHT OF WAY MAP
STA 8+18.66 TO STA 19+15.57

SHEET
R2
OF
R3


CALL 48 HOURS
BEFORE YOU DIG
1-800-
424-5555
70 to the Law
Utilities
Underground
Location Center



SECTIONS 32 & 33 TWP. 12N. RGE. 2W. W.M.



LAND LINES ARE APPROXIMATE

VICINITY MAP

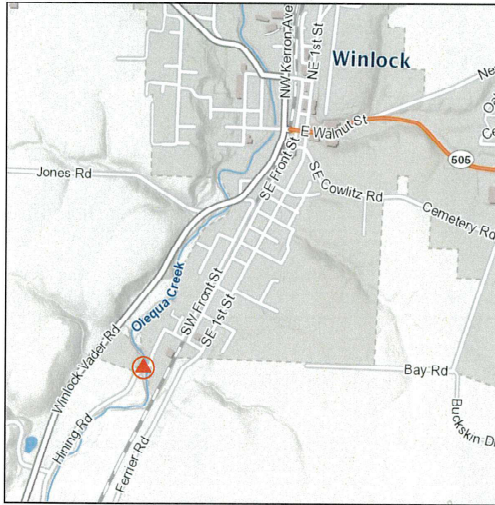

MAYERS SECOND ADDITION LOT 3

MAYERS SECOND ADDITION LOT 2

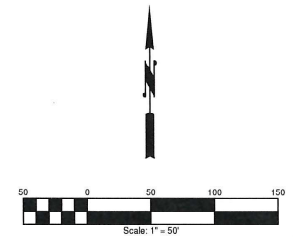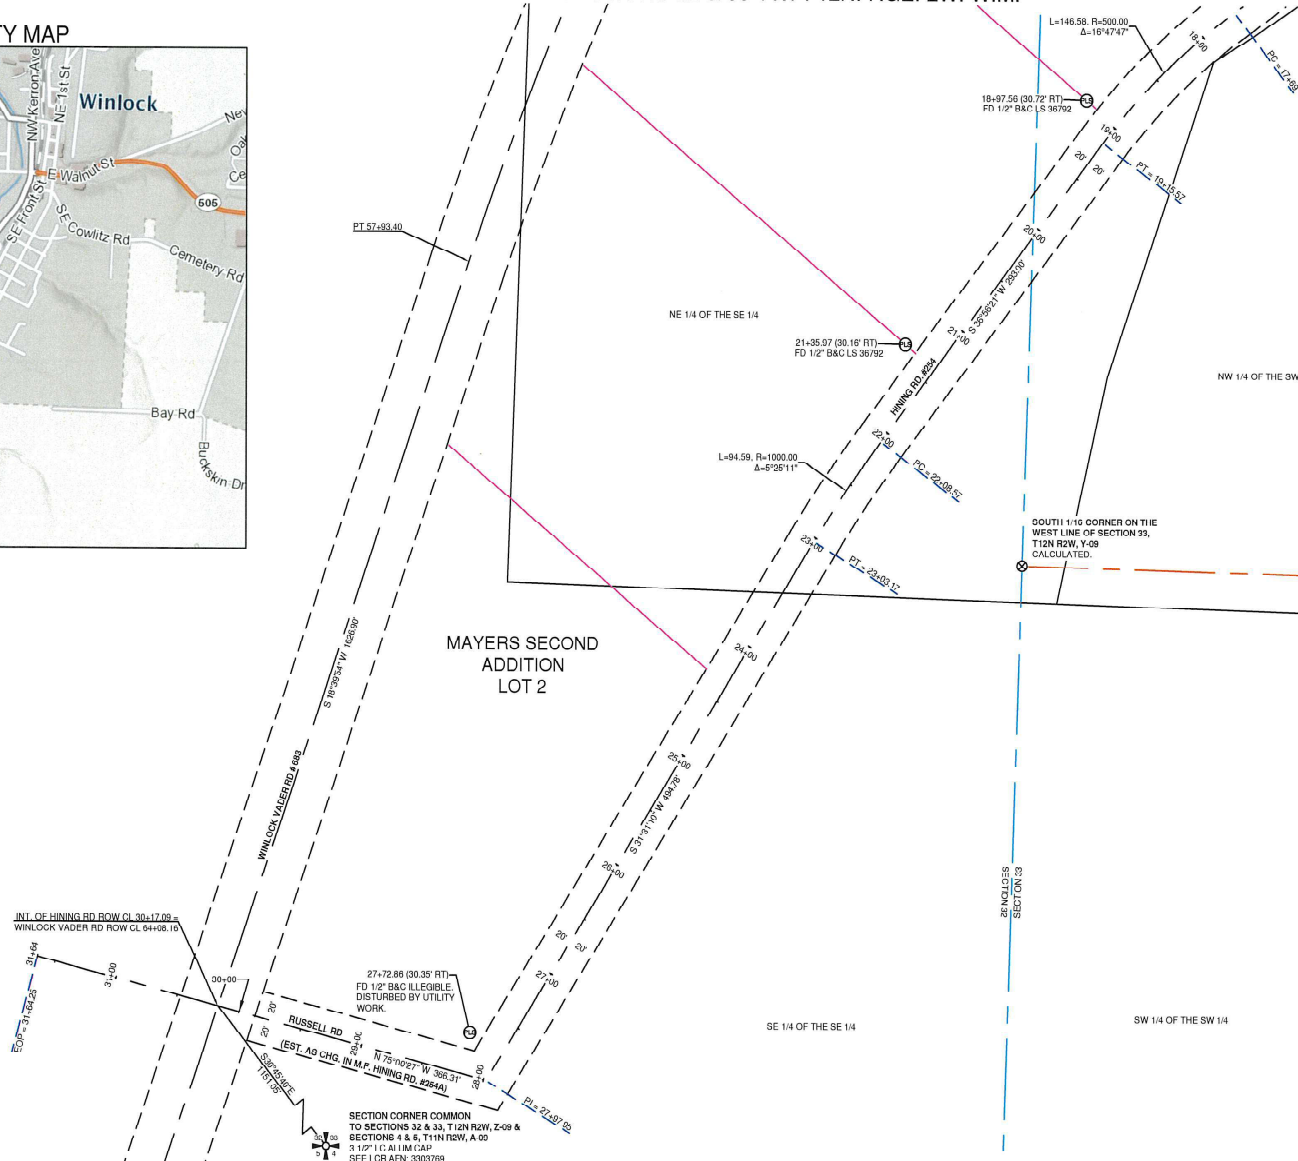

6:\SURVEY\CONVERT\PROJECT FOLDERS\SURVEY ROAD FOLDERS\H ROAD FILES\HINING RD - 37100\HINING RD BRIDGE\HIGH 1 UP WAY\HINING RD BRIDGE ROW.DWG

Lewis County Department of Public Works 57 WEST MAIN ST. CHEHALIS WA 98532 PHONE # (360) 740-1123 FAX # (360) 740-2119	DESIGNED BY:	HIGH 1 UP WAY ALIGNMENT APPROVED BY:		NO.	DATE	REVISION	BY	APP.
	DRAWN BY:	DATE:						
	CHECKED BY:	DATE:						
	DATE:	DATE:						

HINING RD MP 0.23
PRELIMINARY BRIDGE
MAINTENANCE
RIGHT OF WAY MAP

COUNTY ROAD PROJECT NO: CMP-2199

RIGHT OF WAY MAP
STA 19+15.57 TO STA 30+17.09

SHEET
R3
OF
R3

CALL 48 HOURS
BEFORE YOU DIG
1-800-
424-5555
900-000-0000
Call before you dig
Call before you dig
Call before you dig

