
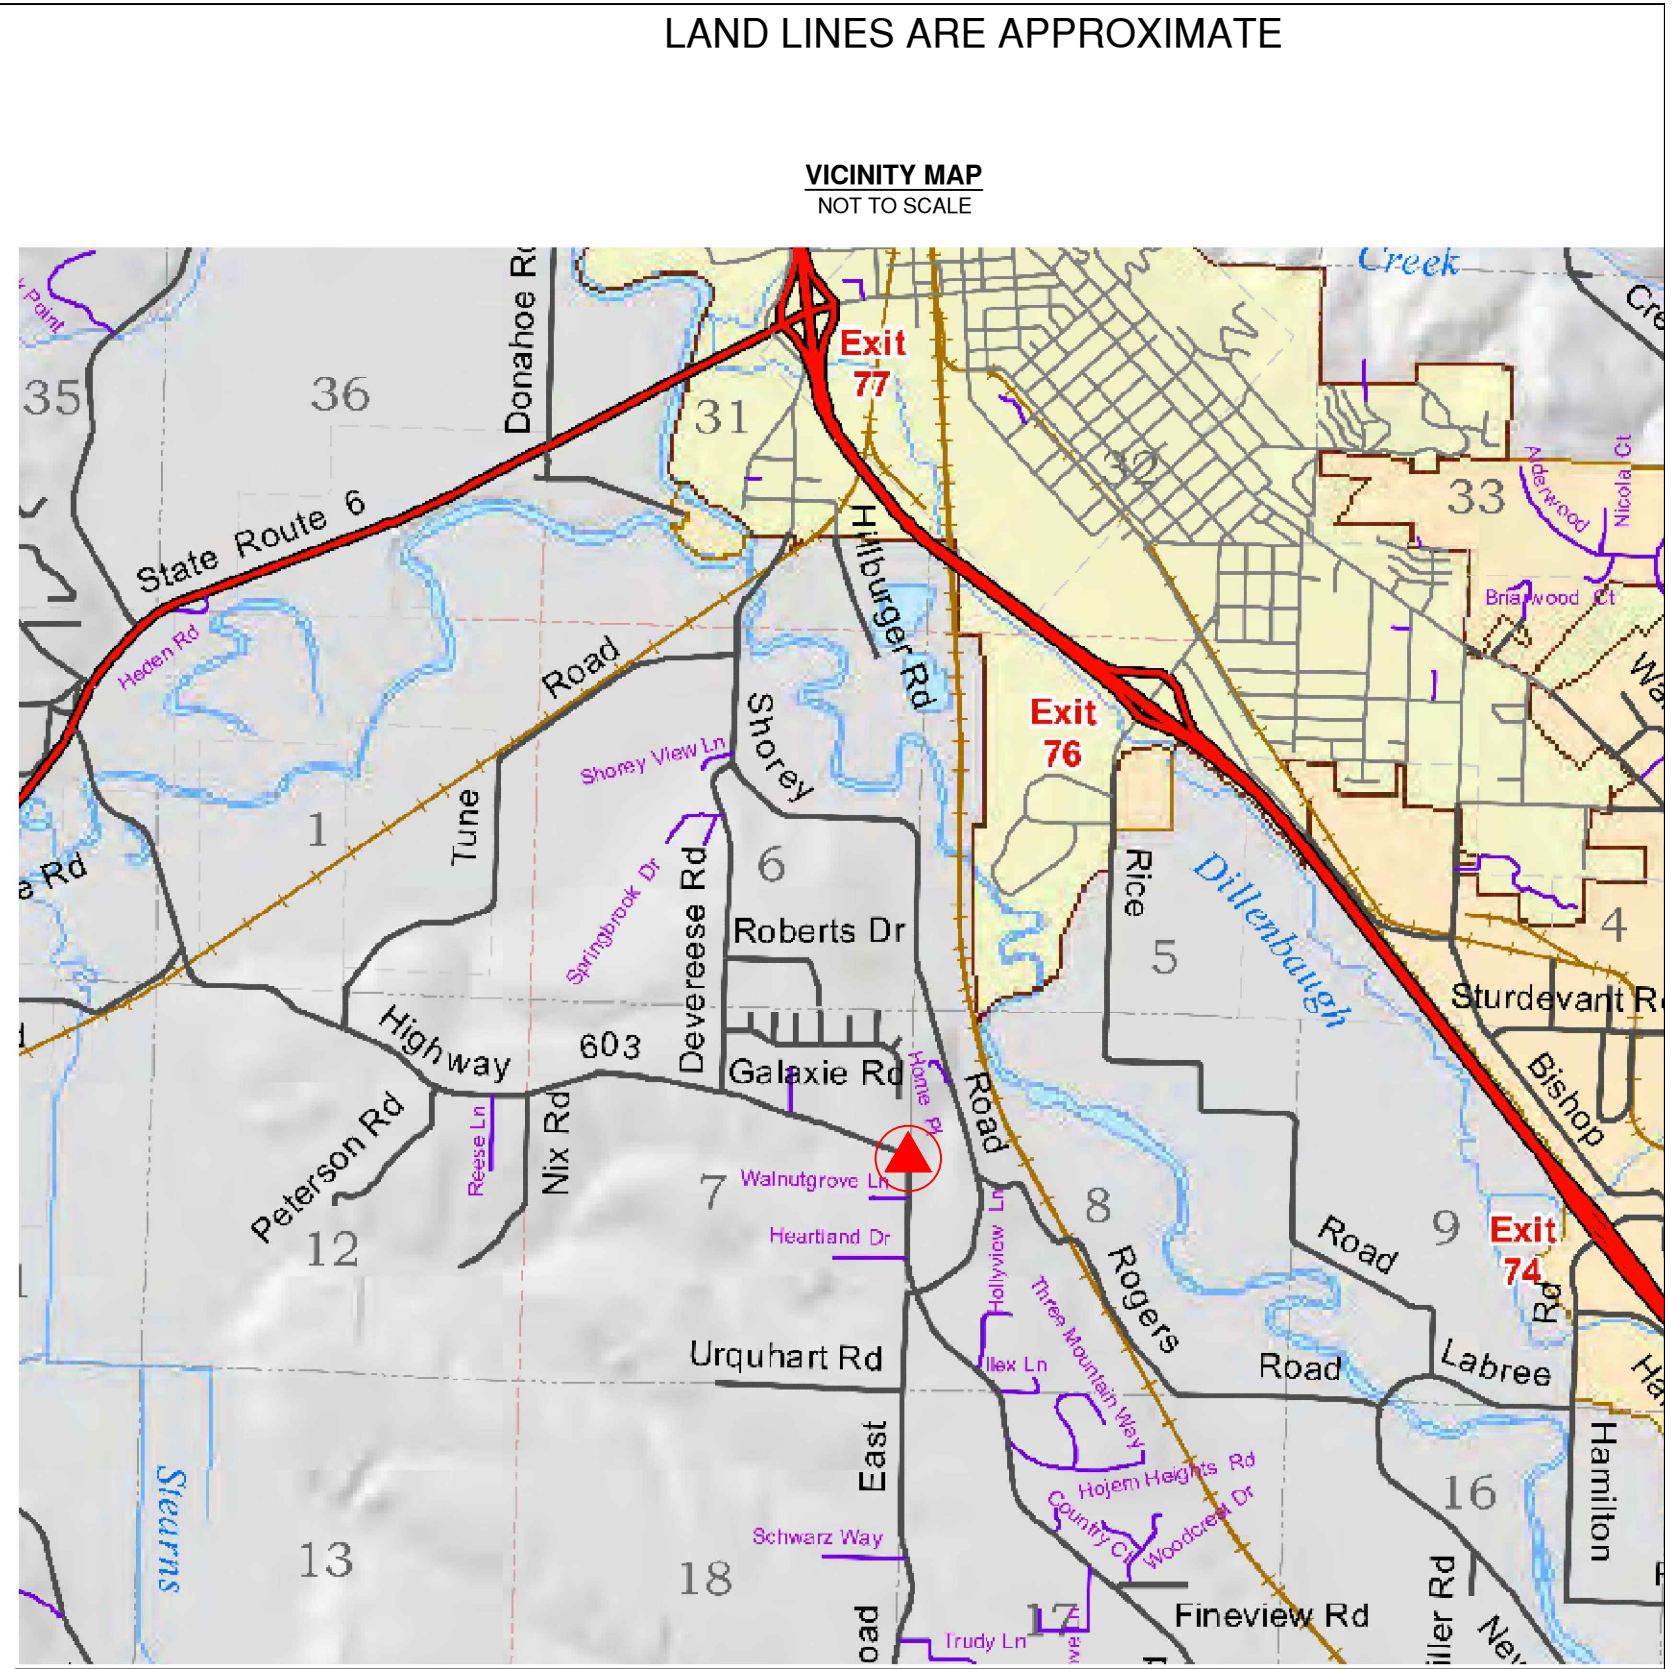


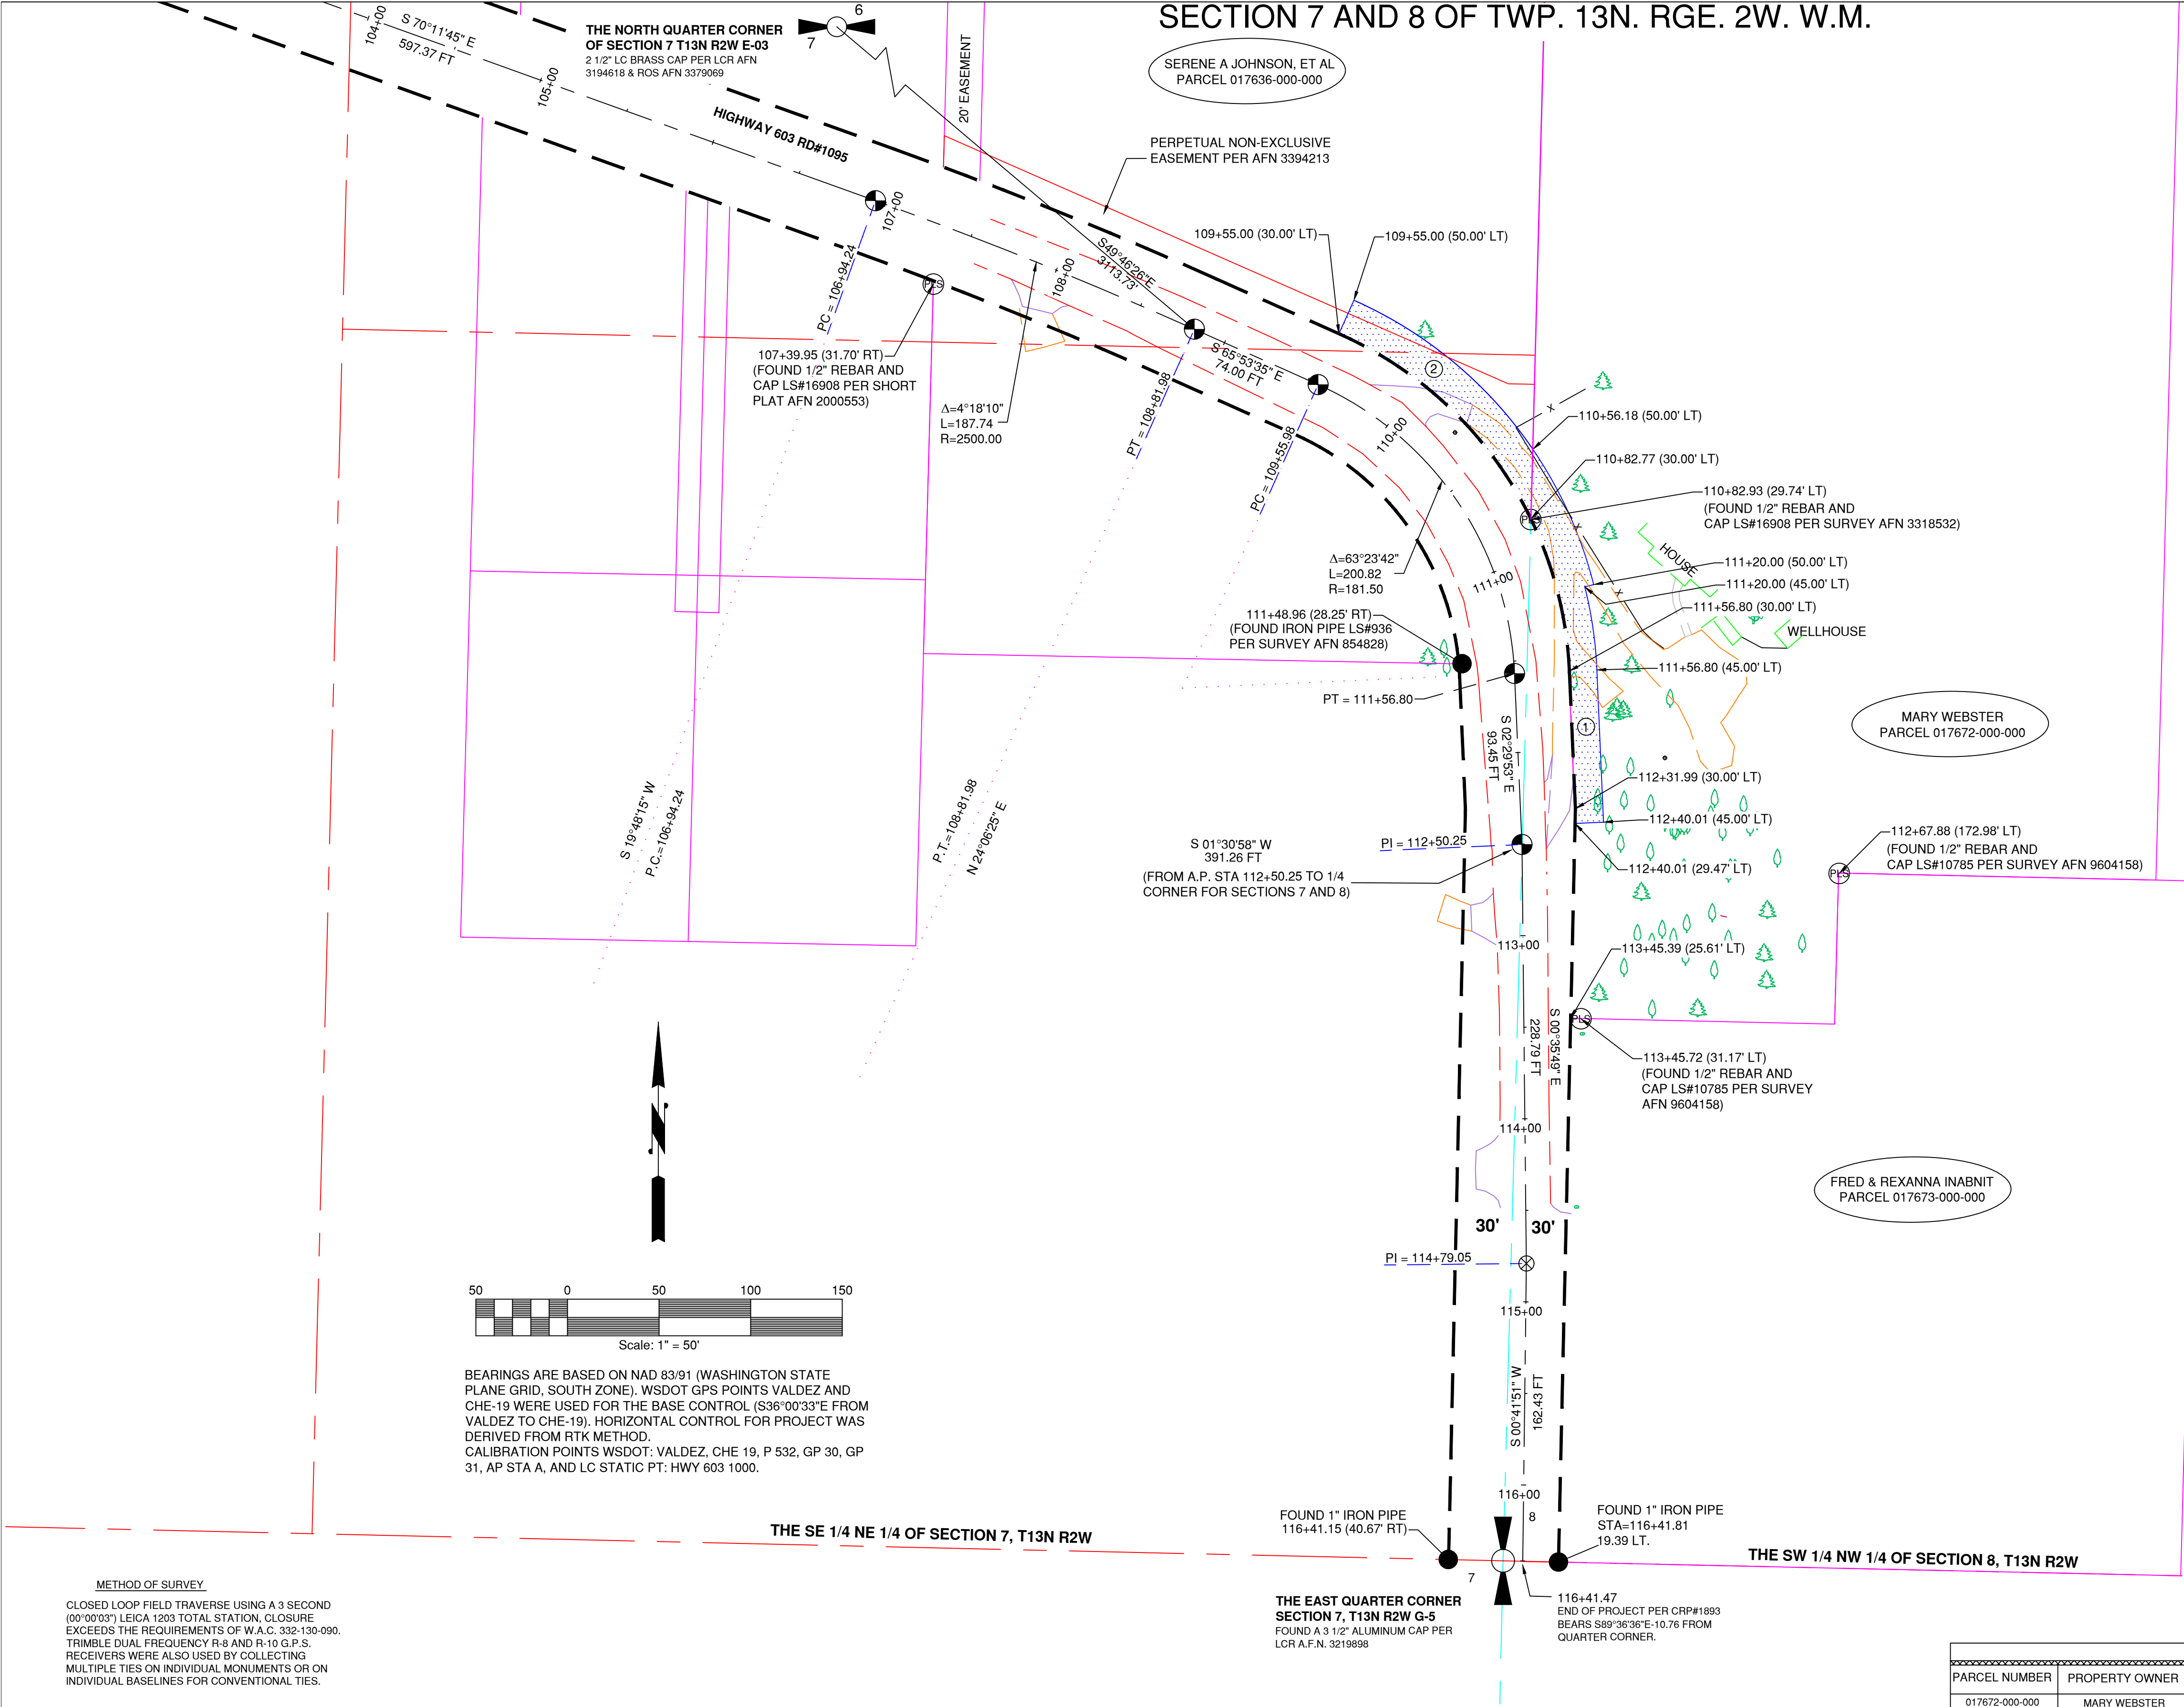



RIGHT OF WAY MAP LEGEND			
	EXISTING ROW		SECTION LINE
	REQUIRED ROW		QUARTER AND SIXTEENTH SECTION LINE
	ROW CENTERLINE		SECTION TIE
	EXISTING FENCE		PROPERTY LINE
	PROPOSED ROW		LARGER PARCEL
	PERM CONST EASEMENT		
	TEMP CONST EASEMENT		
	SECTION CORNER		RADIUS POINT LINES
	QUARTER CORNER		
	CALCULATED POSITION		P.C. POINT OF CURVATURE
	FOUND 1 1/2" LC ALUMINUM CAP WITH ROAD STATION PER ROS AFN 3379069 AND CRP 1893		P.I. POINT OF INTERSECTION
	FOUND REBAR AND CAP (AS NOTED)		P.T. POINT OF TANGENT
	FOUND IRON PIPE (AS NOTED)		OWNERSHIP TIE OR NOT TO SCALE FLYTIE
			PROJECT AREA
			PURCHASE AREAS OR EASEMENTS

PROPOSED RIGHT OF WAY ACQUISITION					
PARCEL NUMBER	PROPERTY OWNER	ASSESSORS PARCEL BEFORE ACQUISITION	R/W ACQUISITION AREA	PERMANENT EASEMENT	TEMP. CONST. EASEMENT
017672-000-000	MARY WEBSTER	5.21 ACRES			① 0.07 ACRES
017636-000-000	SERENE JOHNSON, ET AL	4.77 ACRES			② 0.06 ACRES
					5.21 ACRES
					4.77 ACRES

	2025 NE KRESKY AVE. CHEHALIS WA 98532 PHONE # (360) 740-1123 FAX # (360) 740-2719	DESIGNED BY : DRAWN BY : SL CHECKED BY : AC DATE : 5-20-20	RIGHT OF WAY ALIGNMENT APPROVED BY :	NO.	DATE	REVISION	BY	APP.	COUNTY SAFETY PROGRAM PHASE II	COUNTY ROAD PROJECT NO:CRP-2191B FEDERAL AID #HSIP-000S(553) RIGHT OF WAY MAP STA 104+00 TO STA 116+41.47	SHEET R1 OF R2	 1-800-424-5565 "It's the Law" Utilities Underground Location Center	
	SURVEY : DATE :												
	PROPERTY MANAGEMENT : DATE :												
	ASSISTANT COUNTY ENGINEER: DATE :												

LAND LINES ARE APPROXIMATE

SECTION 7 AND 8 OF TWP. 13N. RGE. 2W. W.M.

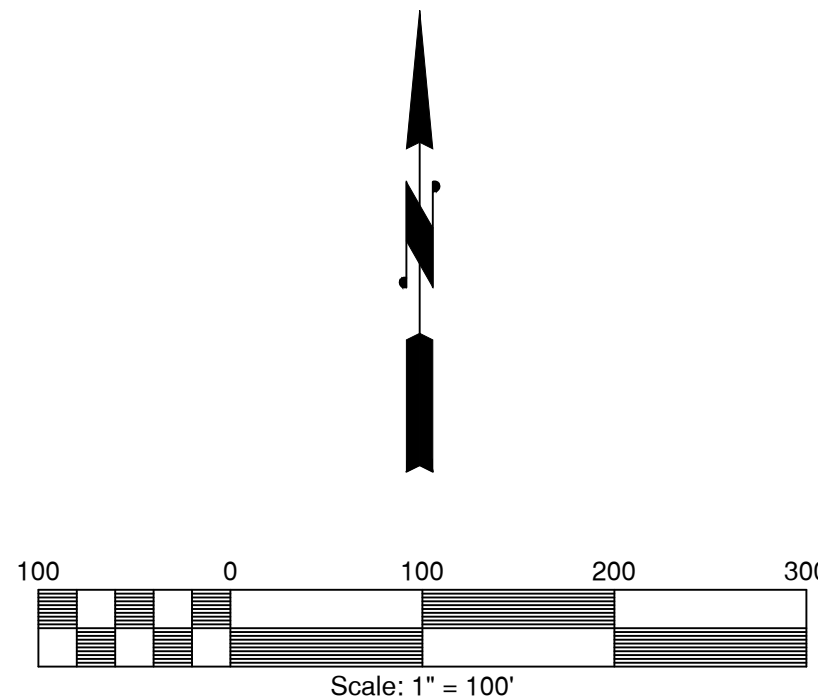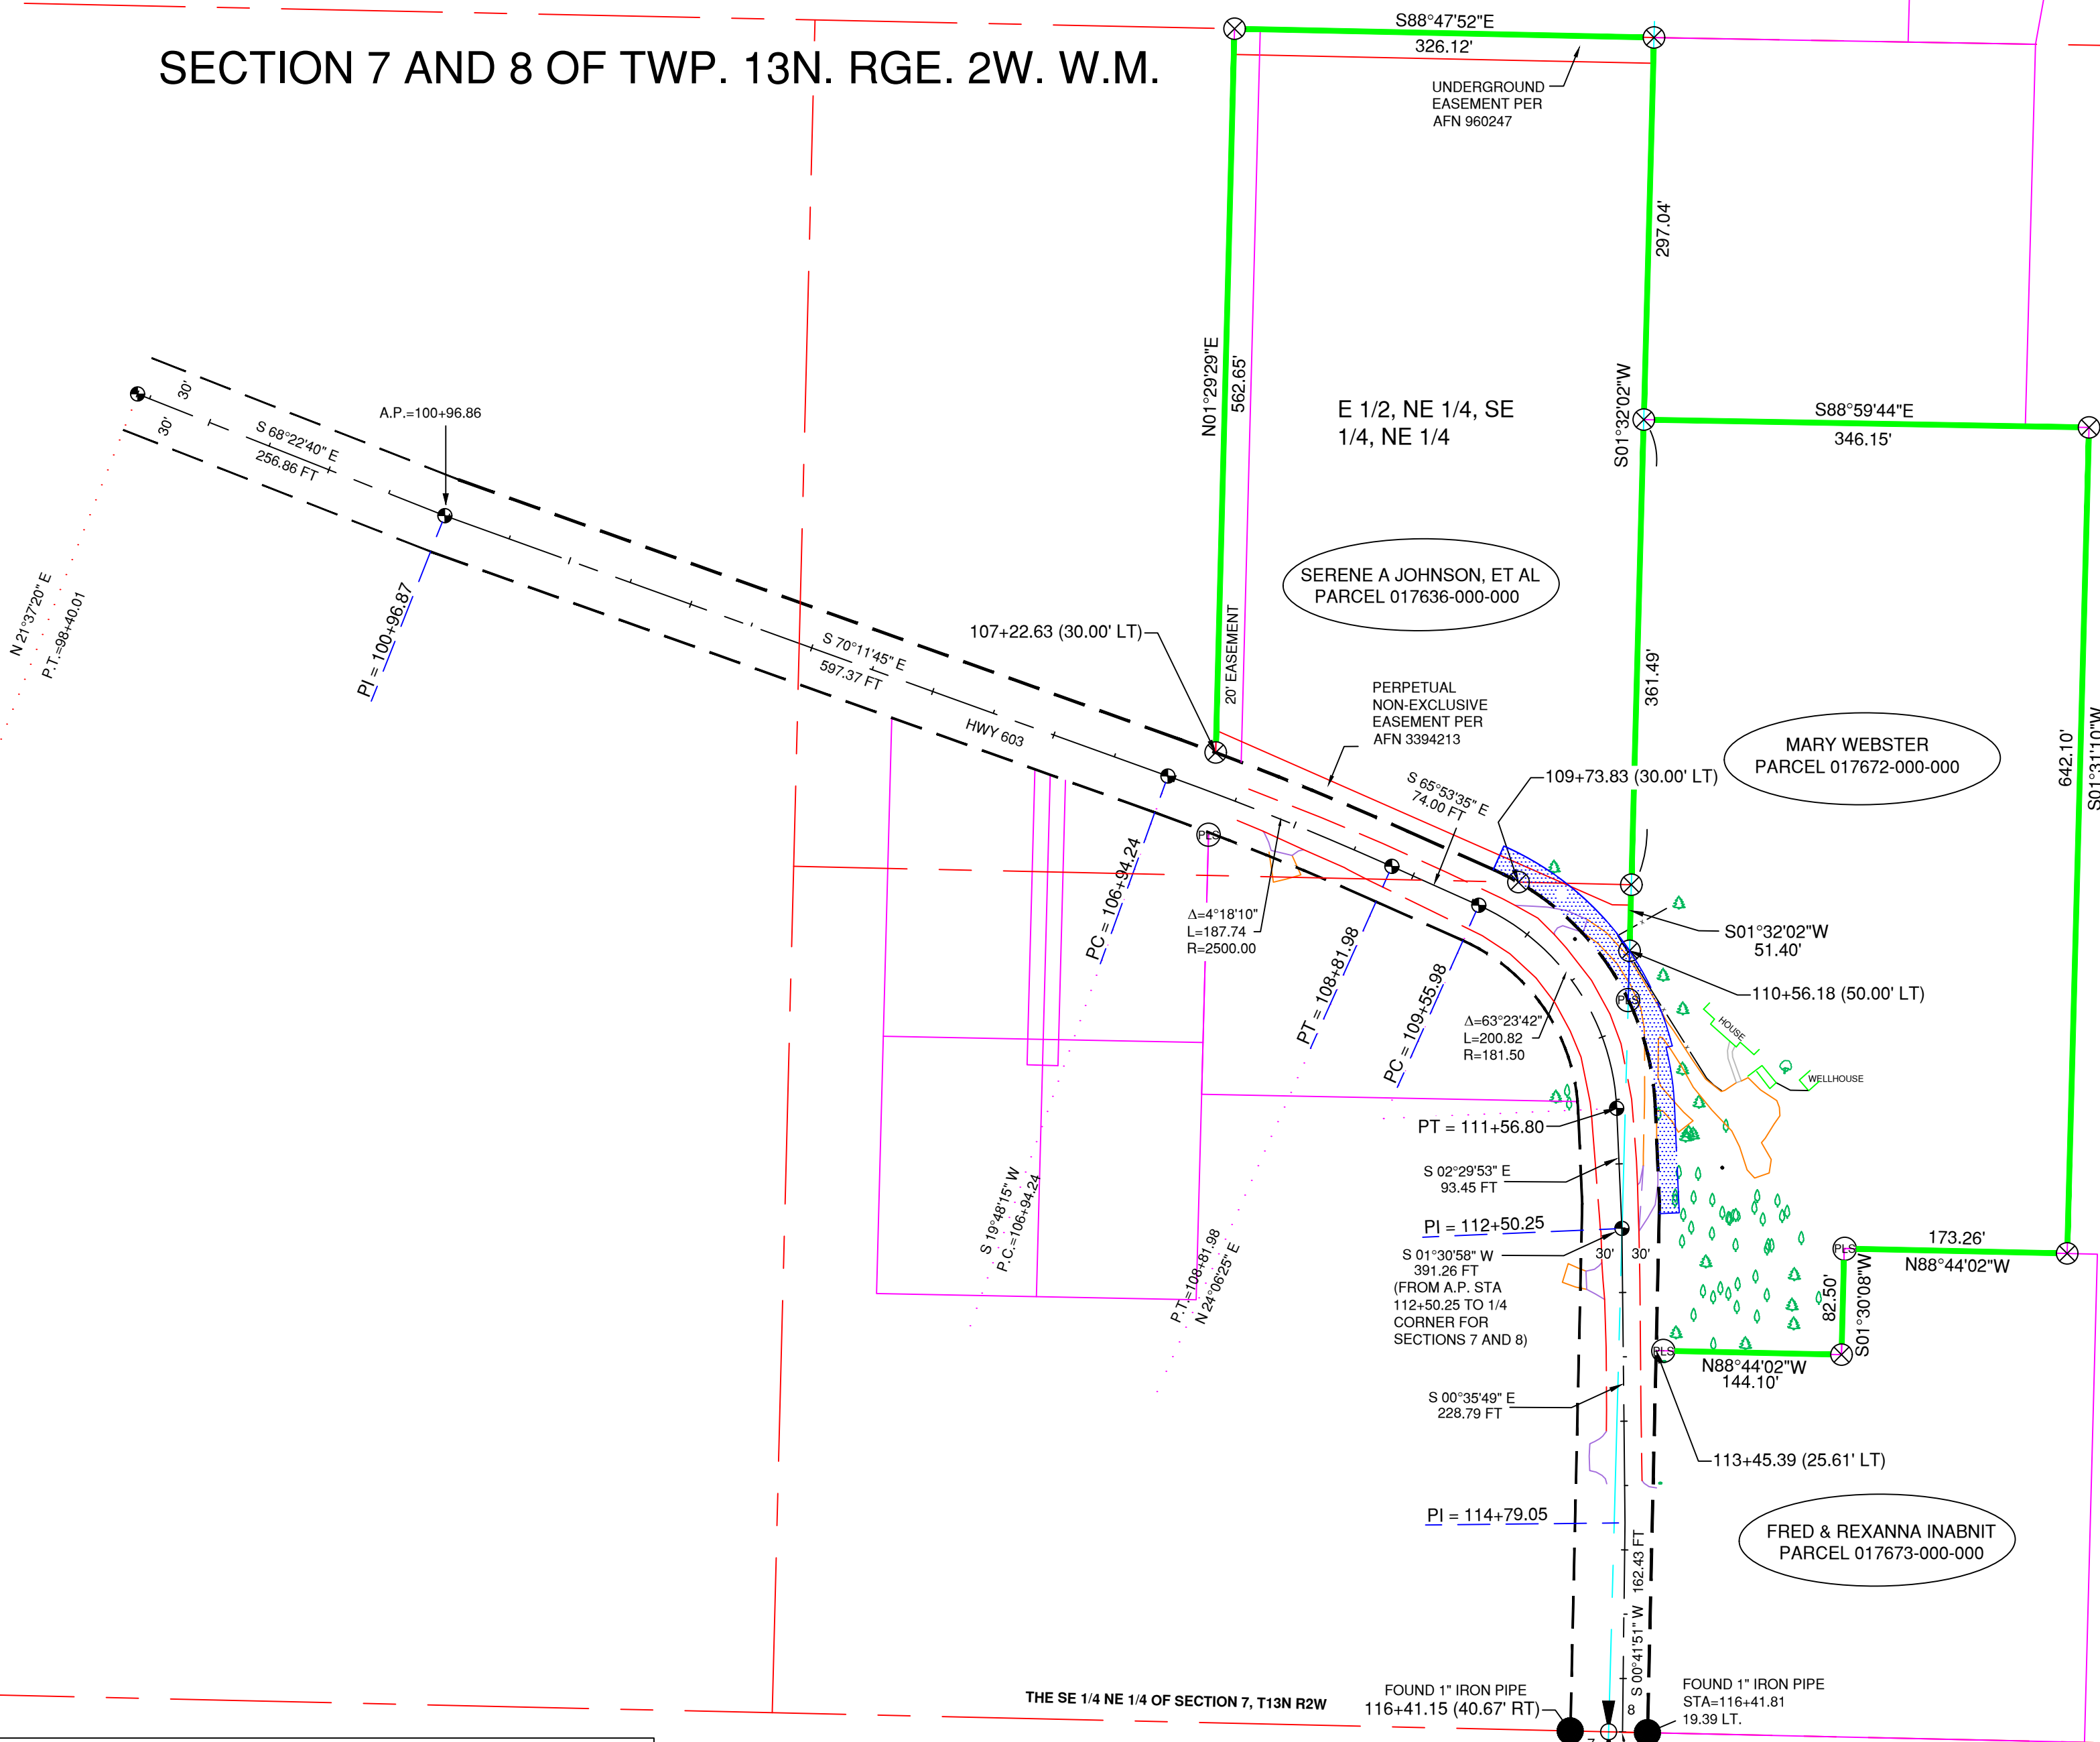

BEARINGS ARE BASED ON NAD 83/91 (WASHINGTON STATE PLANE GRID, SOUTH ZONE). WSDOT GPS POINTS VALDEZ AND CHE-19 WERE USED FOR THE BASE CONTROL (S36°00'33"E FROM VALDEZ TO CHE-19). HORIZONTAL CONTROL FOR PROJECT WAS DERIVED FROM RTK METHOD. CALIBRATION POINTS WSDOT: VALDEZ, CHE 19, P 532, GP 30, GP 31, AP STA A, AND LG STATIC FT: HWY 603 1000.

RIGHT OF WAY MAP LEGEND

- | | | | |
|--|---|--|--------------------------------------|
| | EXISTING ROW | | SECTION LINE |
| | REQUIRED ROW | | QUARTER AND SIXTEENTH SECTION LINE |
| | ROW CENTERLINE | | SECTION TIE |
| | EXISTING FENCE | | PROPERTY LINE |
| | PROPOSED ROW | | LARGER PARCEL |
| | PERM CONST EASEMENT | | |
| | TEMP CONST EASEMENT | | |
| | SECTION CORNER | | RADIUS POINT LINES |
| | QUARTER CORNER | | P.C. POINT OF CURVATURE |
| | CALCULATED POSITION | | P.I. POINT OF INTERSECTION |
| | FOUND 3 1/2" LC ALUMINUM CAP WITH ROAD STATION PER ROS AFN 3379069 AND CRP 1893 | | P.T. POINT OF TANGENT |
| | FOUND REBAR AND CAP (AS NOTED) | | OWNERSHIP TIE OR NOT TO SCALE FLYTIE |
| | FOUND IRON PIPE (AS NOTED) | | PROJECT AREA |
| | | | PURCHASE AREAS OR EASEMENTS |



2025 NE KRESKY AVE.
CHEHALIS WA 98532
PHONE # (360) 740-1123
FAX # (360) 740-2719

DESIGNED BY :
DRAWN BY : SL
CHECKED BY : AC
DATE : 5-20-20

RIGHT OF WAY ALIGNMENT APPROVED BY :

SURVEY :	DATE :
PROPERTY MANAGEMENT :	DATE :
ASSISTANT COUNTY ENGINEER:	DATE :

NO.	DATE	REVISION	BY	APP.

COUNTY SAFETY PROGRAM
PHASE II

COUNTY ROAD PROJECT NO:CRP-2191B
FEDERAL AID #HSIP-000S(553)

RIGHT OF WAY MAP
STA 98+40 TO STA 116+41.47

SHEET

R2
OF
R2

