


SECTION 7 AND 8 OF TWP. 13N. RGE. 2W. W.M.

LAND LINES ARE APPROXIMATE

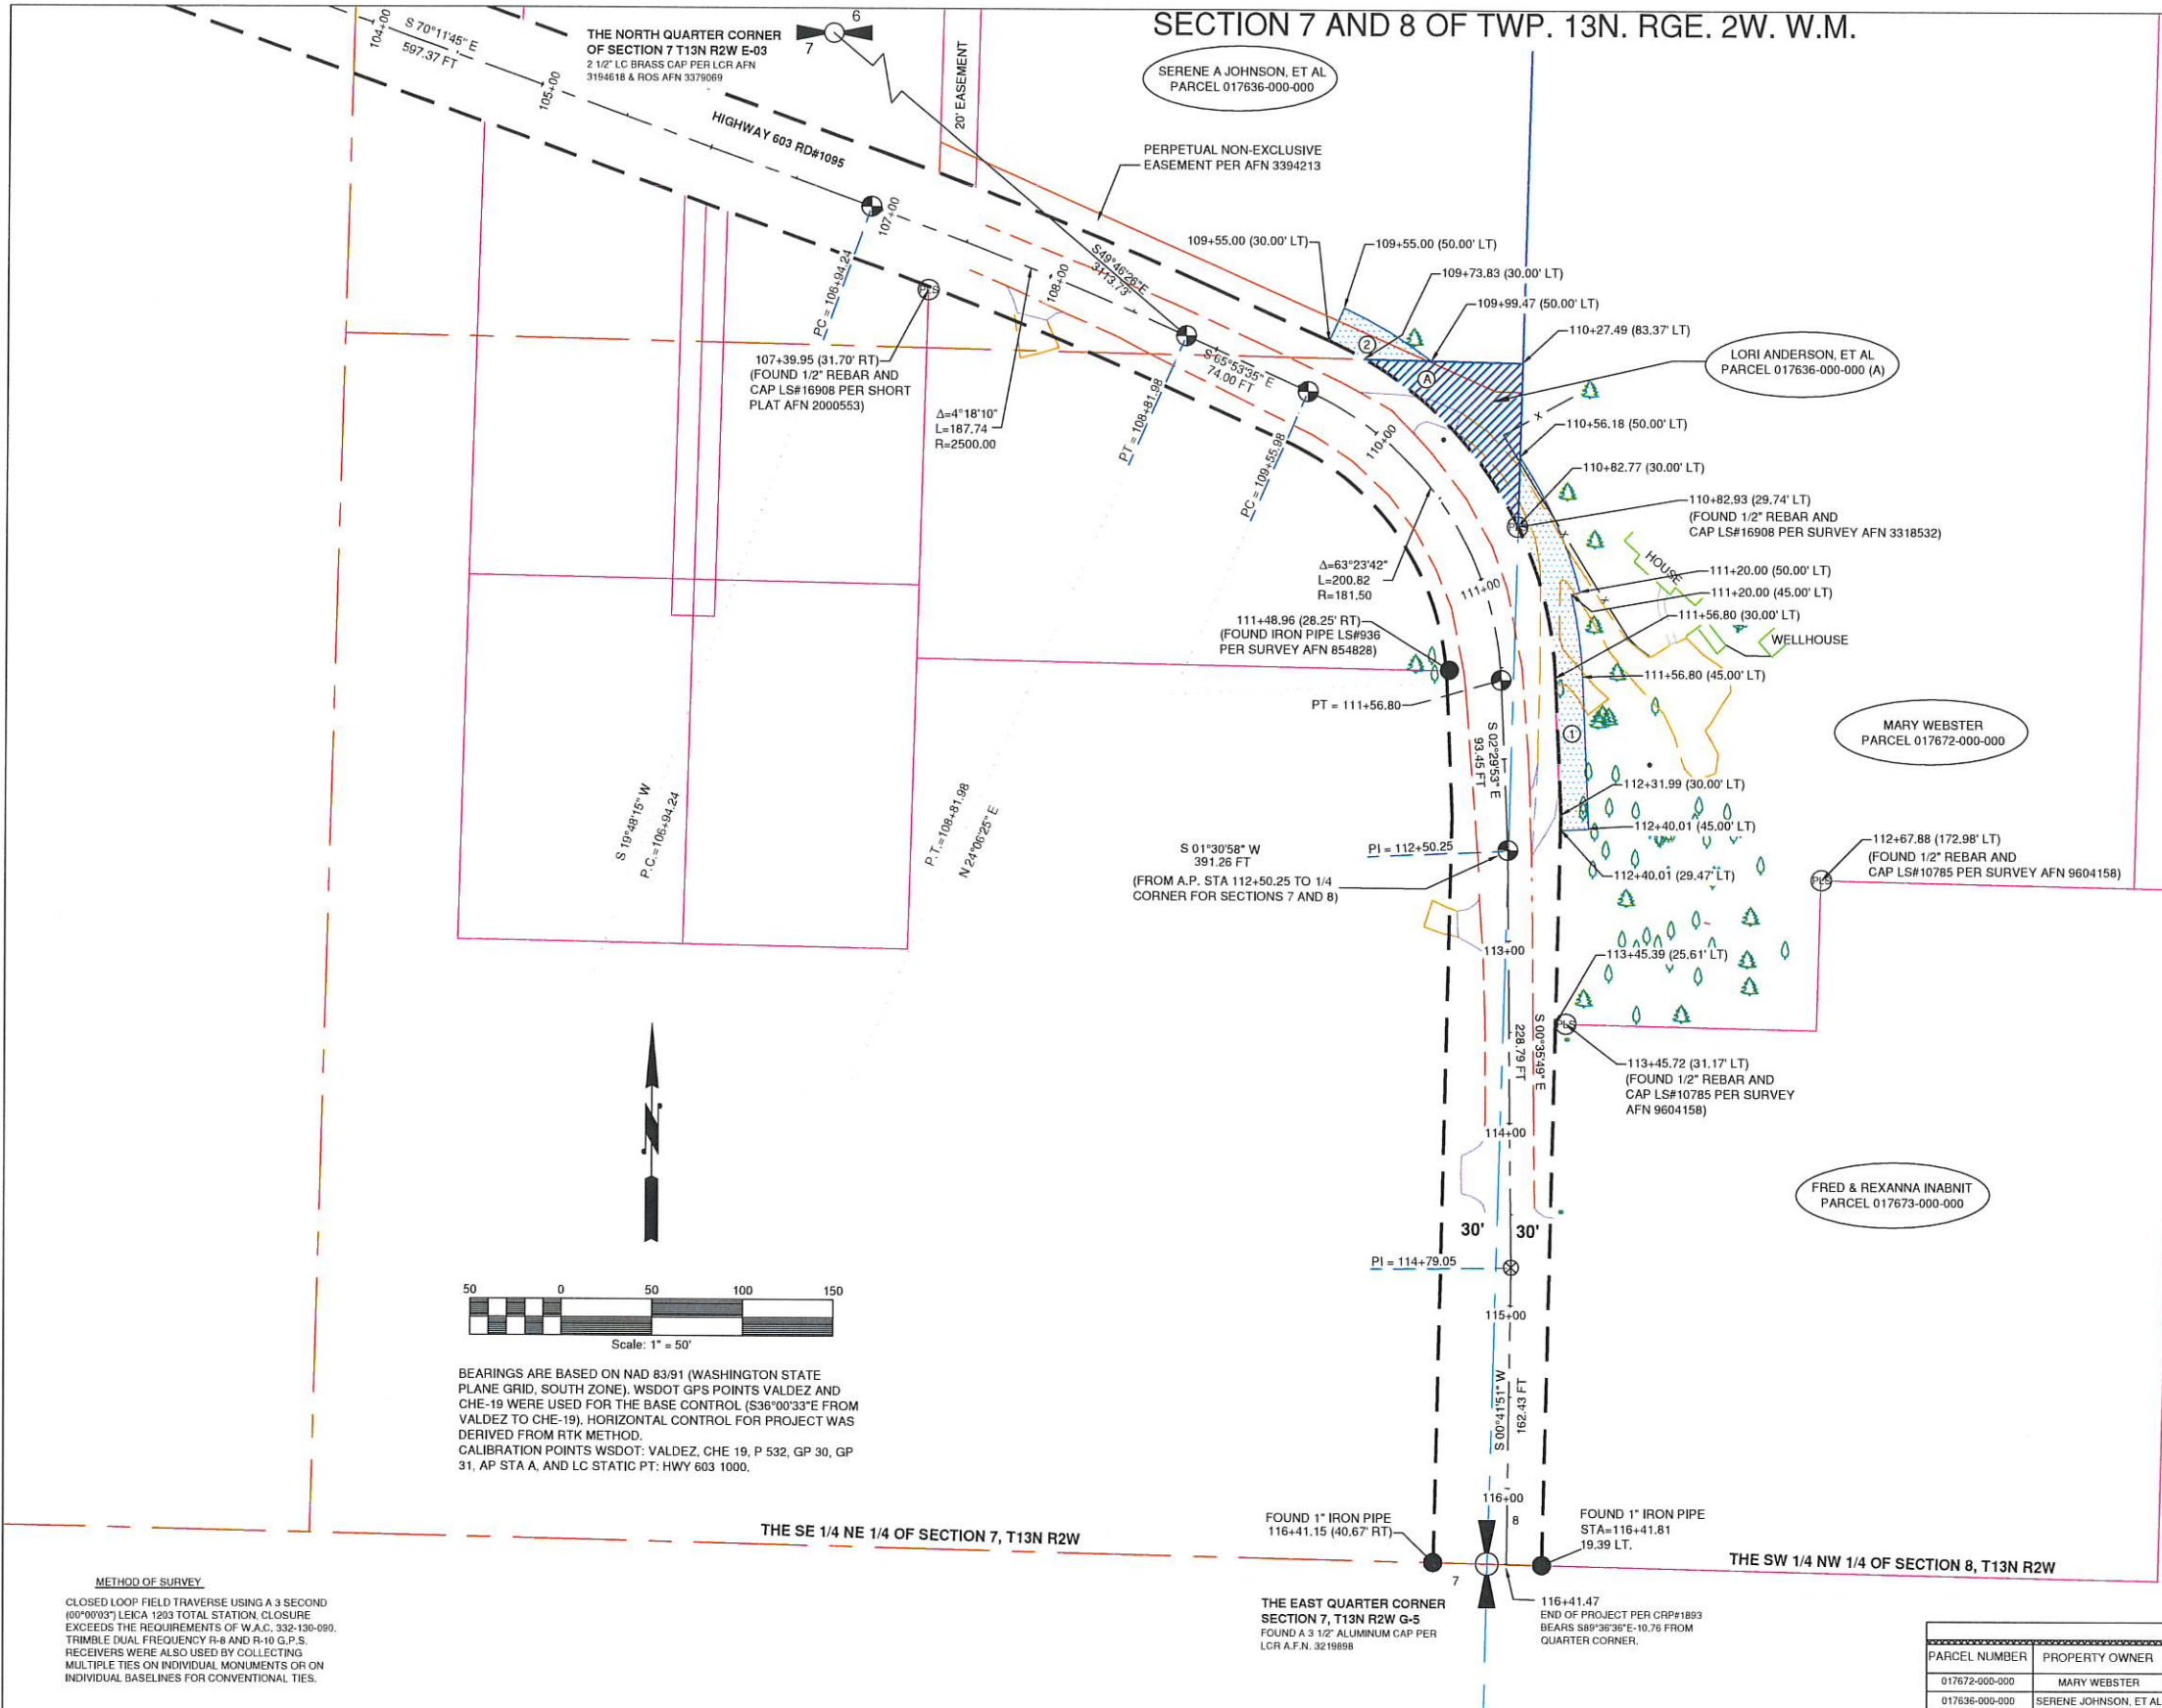

RIGHT OF WAY MAP LEGEND			
EXISTING ROW	REQUIRED ROW	ROW CENTERLINE	EXISTING FENCE
PROPOSED ROW	PERM CONST EASEMENT	TEMP CONST EASEMENT	SECTION CORNER
QUARTER CORNER	CALCULATED POSITION	FOUND 3 1/2" LC ALUMINUM CAP WITH ROAD STATION PER ROS AFN 3379069 AND CRP 1893	FOUND REBAR AND CAP (AS NOTED)
FOUND IRON PIPE (AS NOTED)	SECTION LINE	QUARTER AND SIXTEENTH SECTION LINE	SECTION TIE
PROPERTY LINE	LARGER PARCEL	RADIUS POINT LINES	P.C. POINT OF CURVATURE
P.I. POINT OF INTERSECTION	P.T. POINT OF TANGENT	OWNERSHIP TIE OR NOT TO SCALE FLYTIE	PROJECT AREA
PURCHASE AREAS OR EASEMENTS			

PROPOSED RIGHT OF WAY ACQUISITION					
PARCEL NUMBER	PROPERTY OWNER	BEFORE ACQUISITION	ROW ACQUISITION AREA	PERMANENT EASEMENT	TEMP. CONST. EASEMENT
017672-000-000	MARY WEBSTER	5.21 ACRES			0.07 ACRES
017636-000-000	SERENE JOHNSON, ET AL	4.70 ACRES			0.02 ACRES
017636-000-000 (A)	LORI ANDERSON, ET AL	0.07 ACRES	(A) 0.07 ACRES		0.00 ACRES

2025 NE KRESKY AVE.
CHEHALIS WA 98532
PHONE # (360) 740-1123
FAX # (360) 740-2719

DESIGNED BY :
DRAWN BY : SL
CHECKED BY : AC
DATE : 7-2-20

RIGHT OF WAY ALIGNMENT APPROVED BY :

SURVEY :	DATE :
PROPERTY MANAGEMENT :	DATE :
COUNTY ENGINEER :	DATE :

NO.	DATE	REVISION	BY	APP.

COUNTY SAFETY PROGRAM
PHASE II

COUNTY ROAD PROJECT NO: CRP-2191B
FEDERAL AID #HSIP-000S(553)



RIGHT OF WAY MAP
STA 104+00 TO STA 116+41.47

SHEET
R1
OF
R2

CALL 48 HOURS BEFORE YOU DIG
1-800-424-5555
"It's the Law"
Utilities Underground Location Center

SECTION 7 AND 8 OF TWP. 13N. RGE. 2W. W.M.

LAND LINES ARE APPROXIMATE

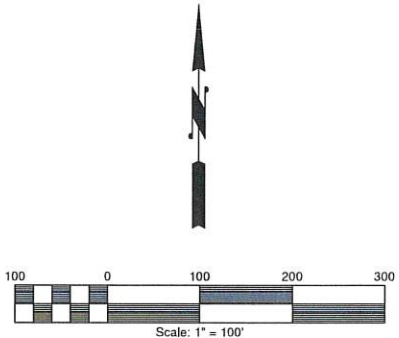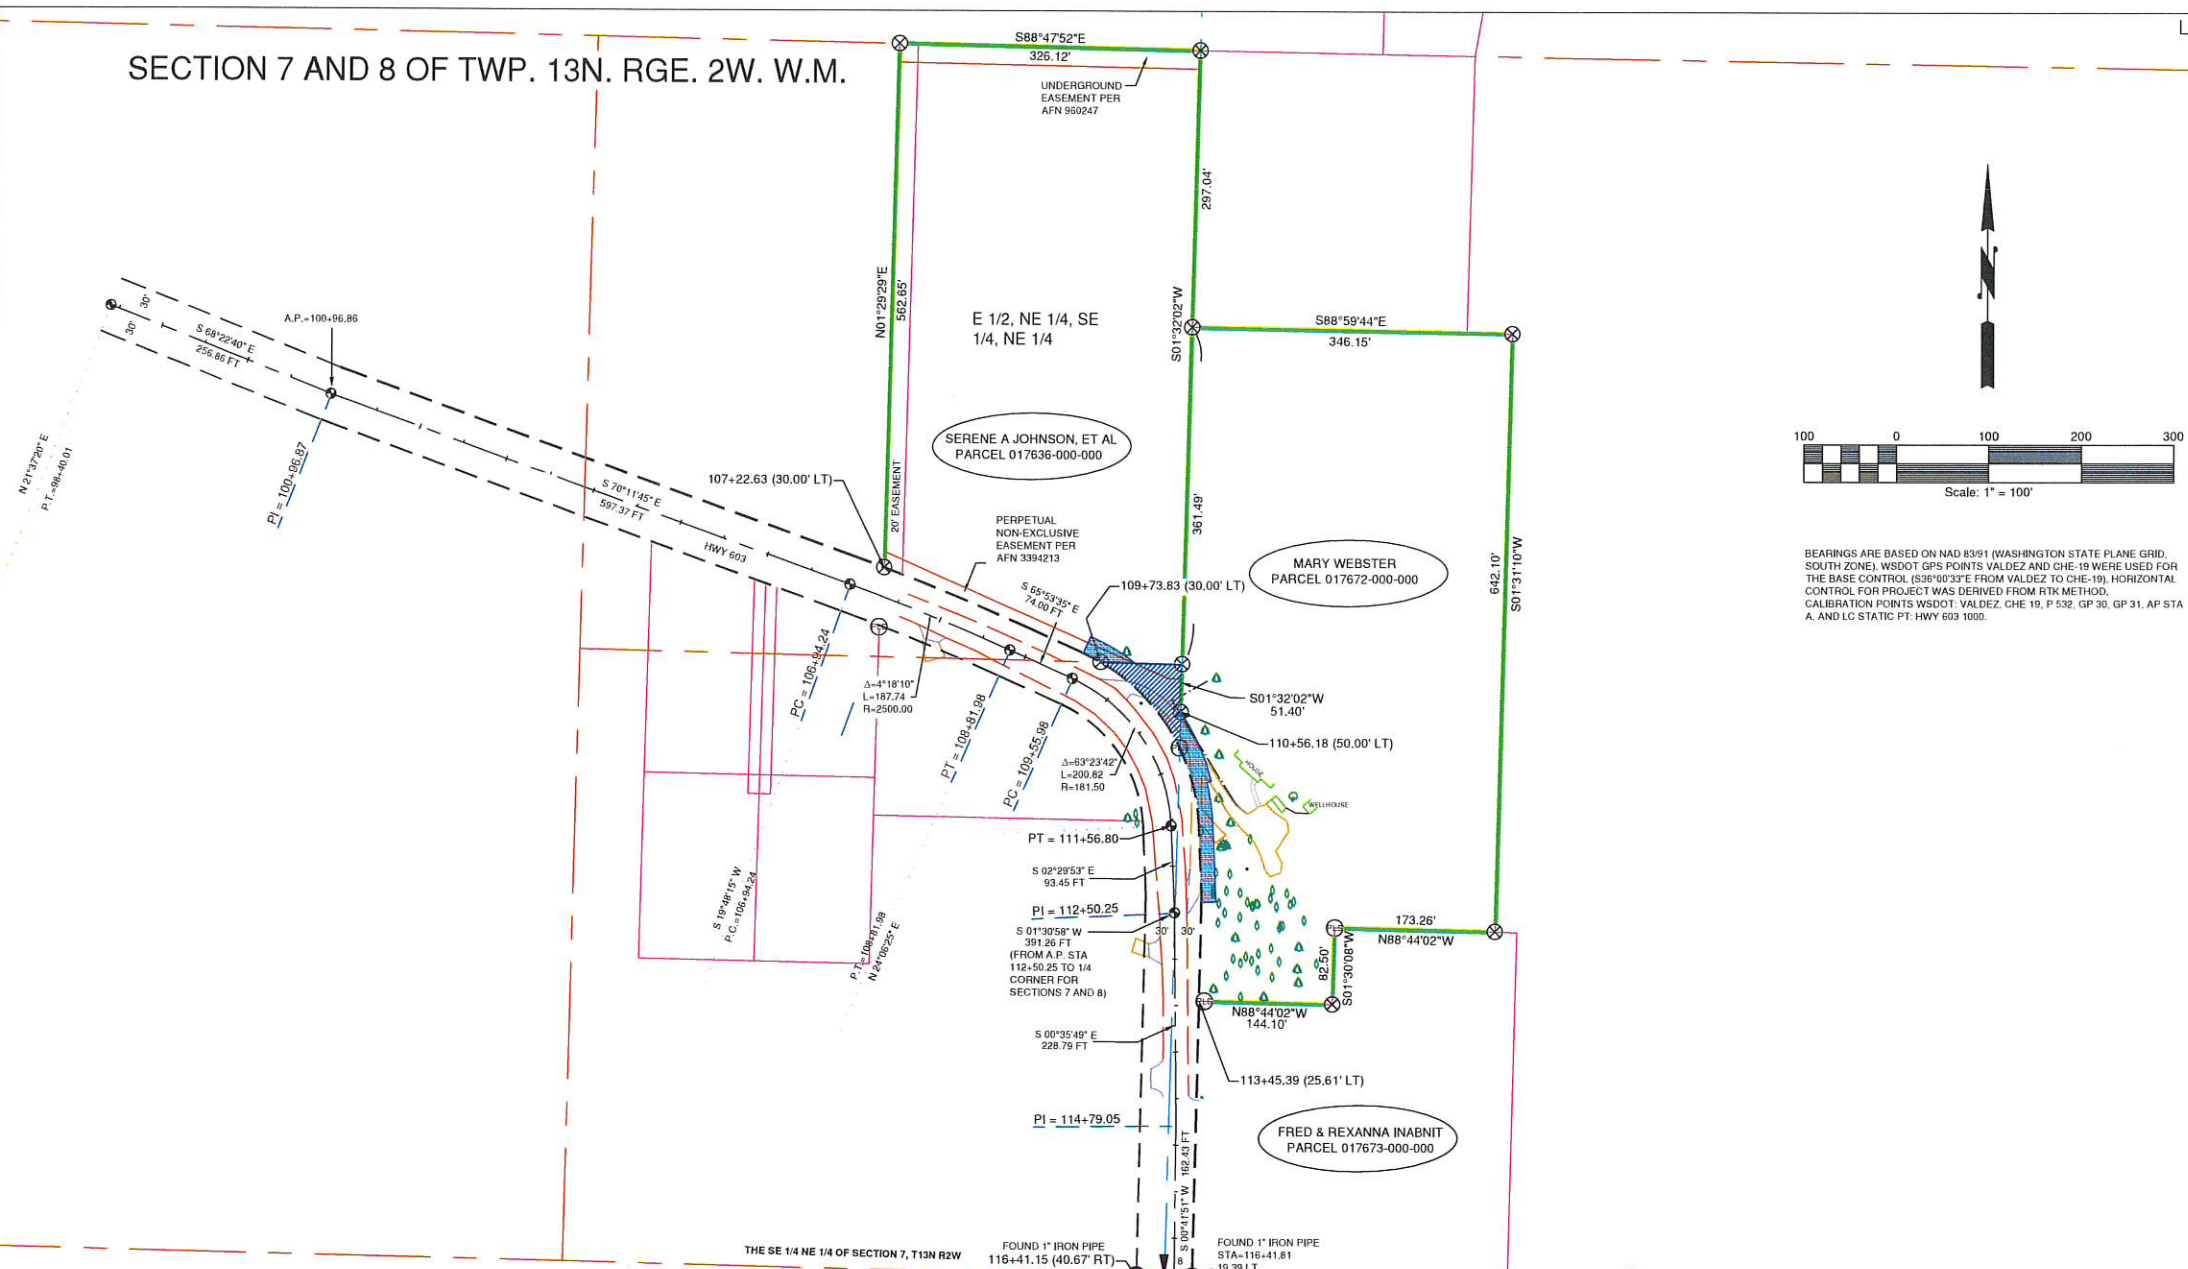

BEARINGS ARE BASED ON NAD 83/91 (WASHINGTON STATE PLANE GRID, SOUTH ZONE). WSDOT GPS POINTS VALDEZ AND CHE-19 WERE USED FOR THE BASE CONTROL (S36°00'33\"/>

RIGHT OF WAY MAP LEGEND

	EXISTING ROW		SECTION LINE
	REQUIRED ROW		QUARTER AND SIXTEENTH SECTION LINE
	ROW CENTERLINE		SECTION TIE
	EXISTING FENCE		PROPERTY LINE
	PROPOSED ROW		LARGER PARCEL
	PERM CONST EASEMENT		
	TEMP CONST EASEMENT		
	SECTION CORNER		RADIUS POINT LINES
	QUARTER CORNER		P.C. POINT OF CURVATURE
	CALCULATED POSITION		P.I. POINT OF INTERSECTION
	FOUND 3 1/2" LC ALUMINUM CAP WITH ROAD STATION PER ROS AFN 3379069 AND CRP 1893		P.T. POINT OF TANGENT
	FOUND REBAR AND CAP (AS NOTED)		OWNERSHIP TIE OR NOT TO SCALE FLYTIE
	FOUND IRON PIPE (AS NOTED)		PROJECT AREA
			PURCHASE AREAS OR EASEMENTS

2025 NE KRESKY AVE.
CHEHALIS WA 98532
PHONE # (360) 740-1123
FAX # (360) 740-2719

DESIGNED BY :	RIGHT OF WAY ALIGNMENT APPROVED BY :
DRAWN BY : SL	
CHECKED BY : AC	
DATE : 7-2-20	

SURVEY :	DATE :
PROPERTY MANAGEMENT :	DATE :
COUNTY ENGINEER :	DATE :

NO.	DATE	REVISION	BY	APP.

COUNTY SAFETY PROGRAM
PHASE II

COUNTY ROAD PROJECT NO:CRP-2191B
FEDERAL AID #HSIP-000S(553)
RIGHT OF WAY MAP
STA 98+40 TO STA 116+41.47

SHEET
R2
OF
R2

CALL 48 HOURS BEFORE YOU DIG
1-800-424-5555
"It's the Law"
Utilities Underground Location Center