

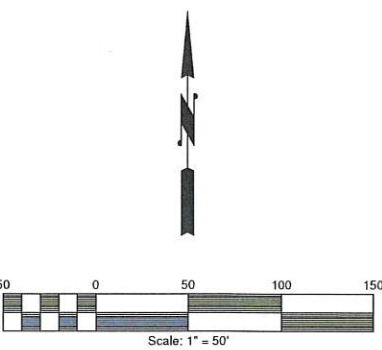


SECTION 11, TWP. 13N. RGE. 1W. W.M.

LAND LINES ARE APPROXIMATE

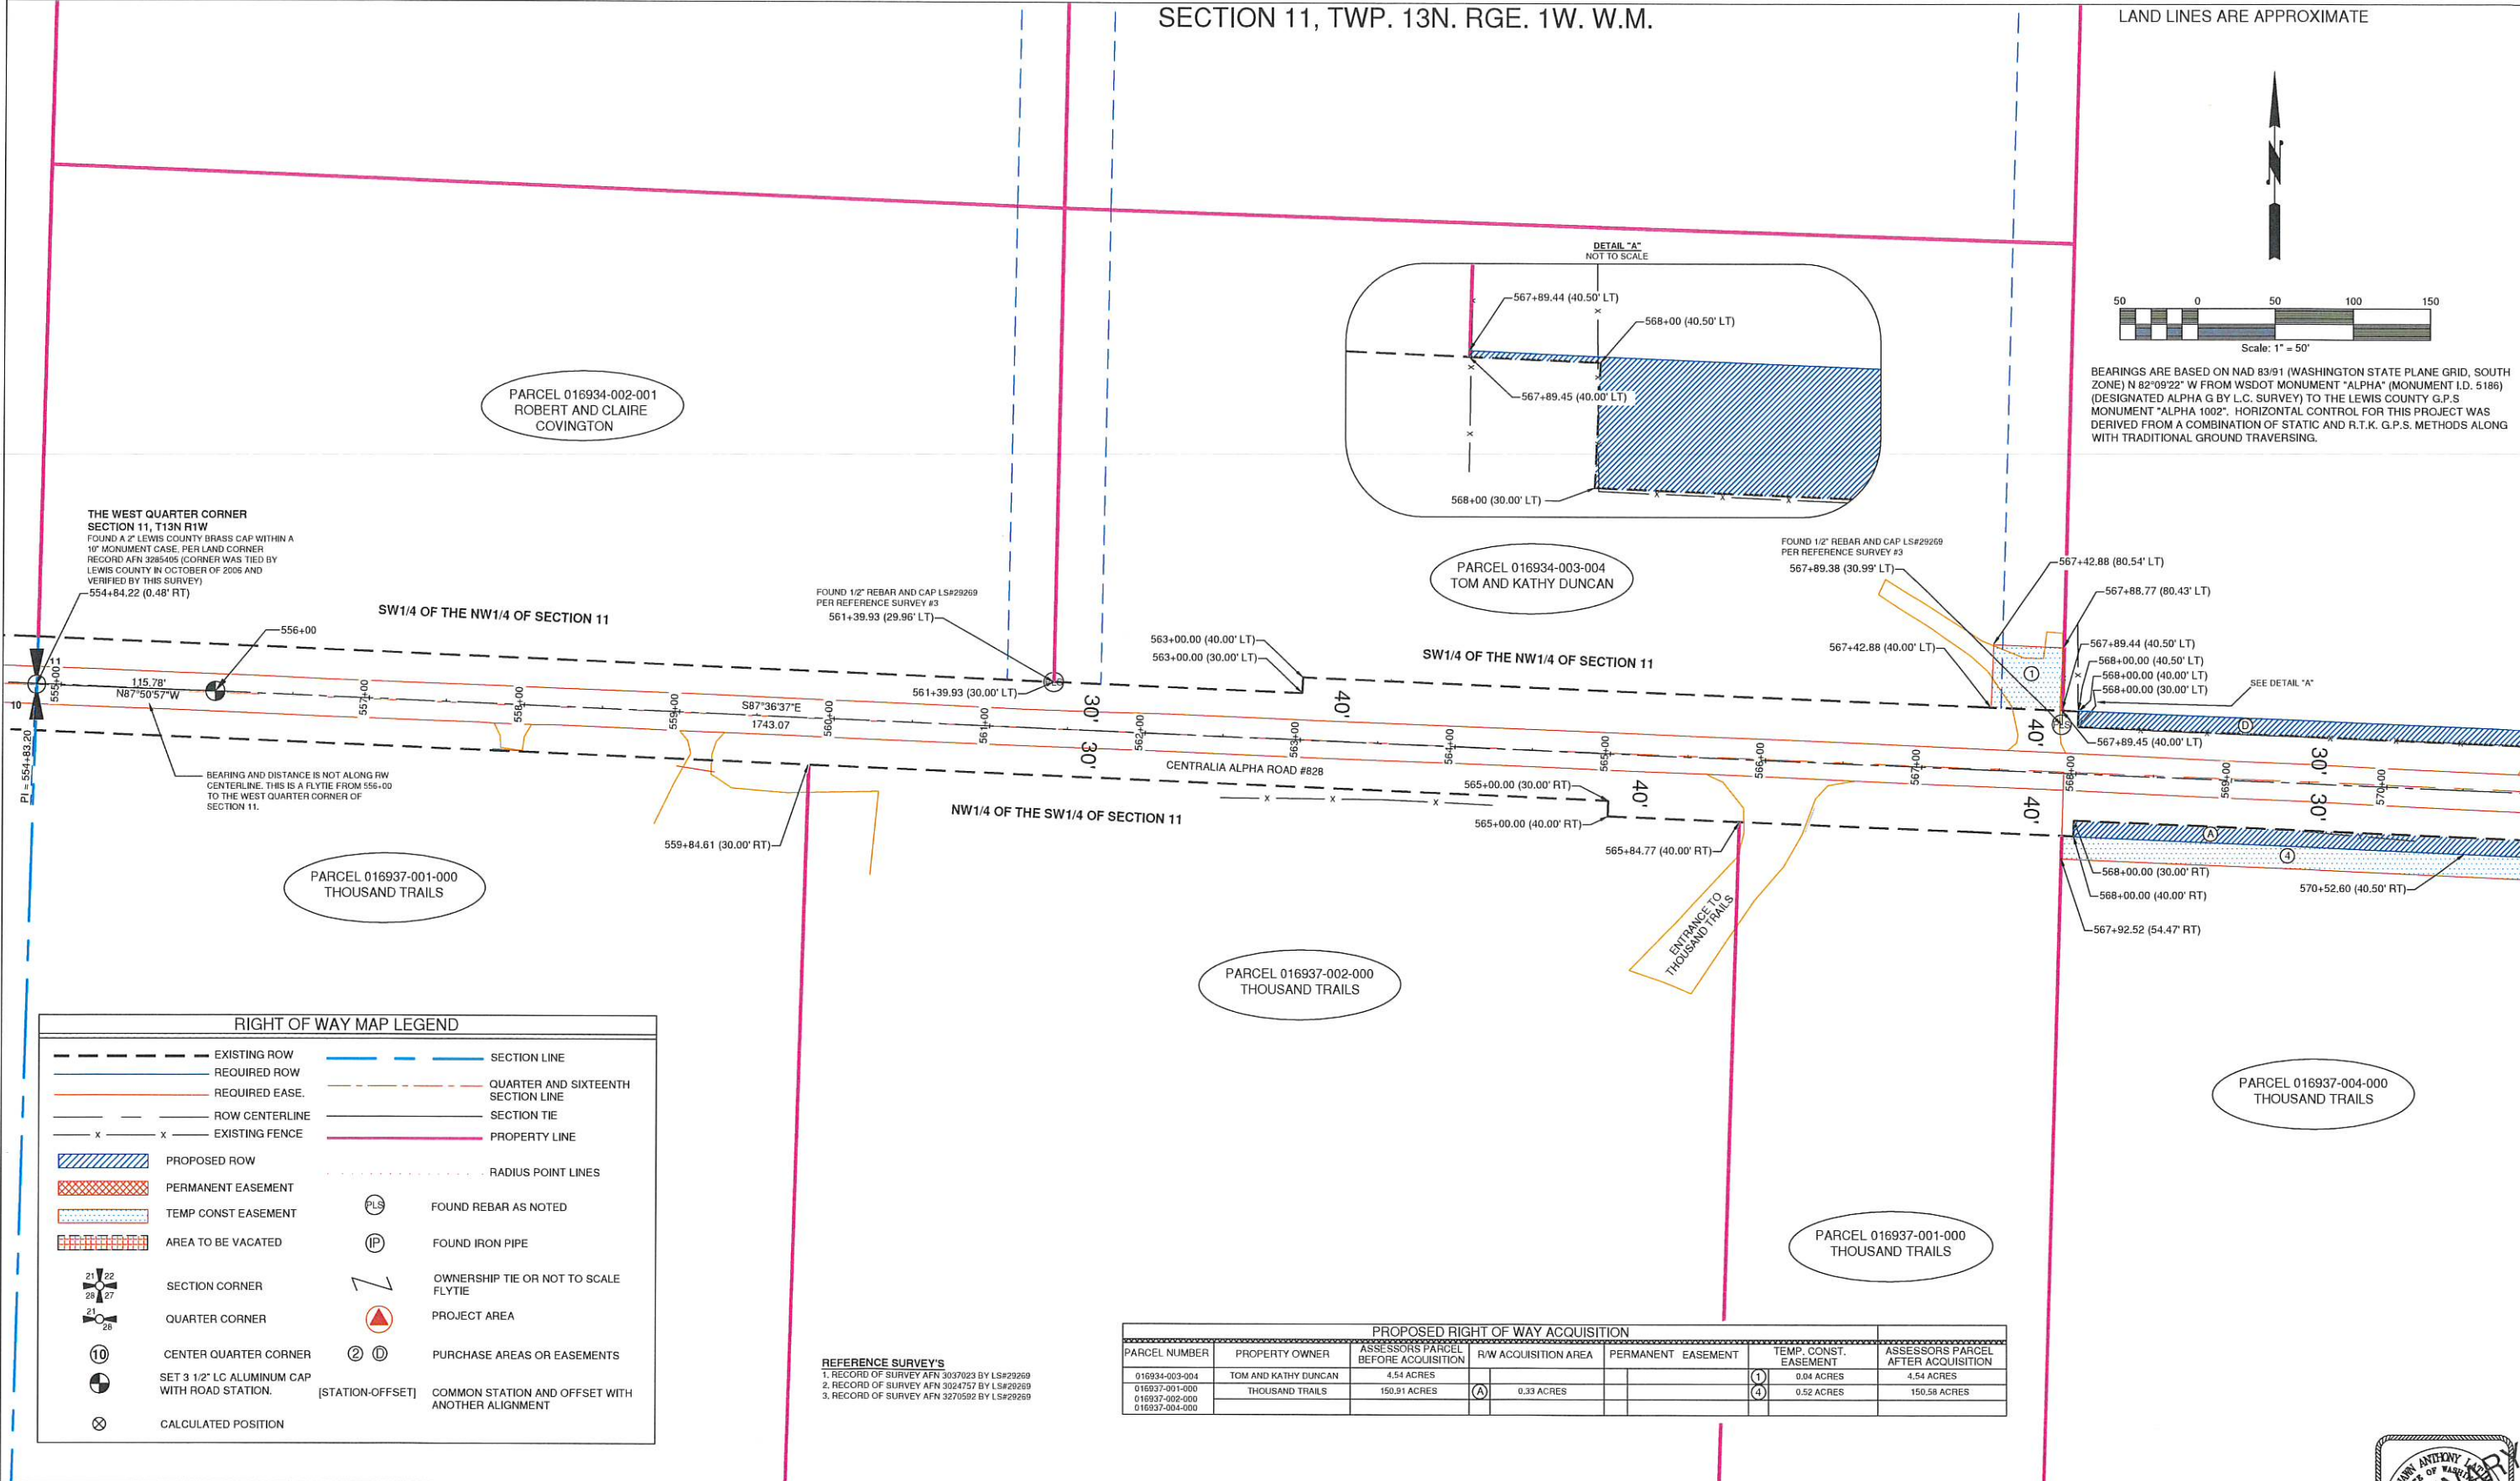

BEARINGS ARE BASED ON NAD 83/91 (WASHINGTON STATE PLANE GRID, SOUTH ZONE) N 82°09'22" W FROM WSDOT MONUMENT "ALPHA" (MONUMENT I.D. 5186) (DESIGNATED ALPHA G BY L.C. SURVEY) TO THE LEWIS COUNTY G.P.S. MONUMENT "ALPHA 1002". HORIZONTAL CONTROL FOR THIS PROJECT WAS DERIVED FROM A COMBINATION OF STATIC AND R.T.K. G.P.S. METHODS ALONG WITH TRADITIONAL GROUND TRAVERSING.

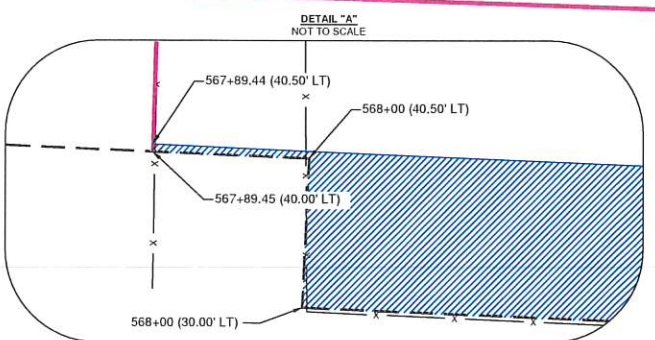


RIGHT OF WAY MAP LEGEND

---	EXISTING ROW	---	SECTION LINE
---	REQUIRED ROW	---	QUARTER AND SIXTEENTH SECTION LINE
---	REQUIRED EASE.	---	SECTION TIE
---	ROW CENTERLINE	---	PROPERTY LINE
x	EXISTING FENCE	---	RADIUS POINT LINES
---	PROPOSED ROW	---	FOUND REBAR AS NOTED
---	PERMANENT EASEMENT	---	FOUND IRON PIPE
---	TEMP CONST EASEMENT	---	OWNERSHIP TIE OR NOT TO SCALE FLYTIE
---	AREA TO BE VACATED	---	PROJECT AREA
---	SECTION CORNER	---	PURCHASE AREAS OR EASEMENTS
---	QUARTER CORNER	---	COMMON STATION AND OFFSET WITH ANOTHER ALIGNMENT
---	CENTER QUARTER CORNER	---	
---	SET 3 1/2" LC ALUMINUM CAP WITH ROAD STATION.	---	
---	CALCULATED POSITION	---	

REFERENCE SURVEY'S
1. RECORD OF SURVEY AFN 3037023 BY LS#29269
2. RECORD OF SURVEY AFN 3024757 BY LS#29269
3. RECORD OF SURVEY AFN 3270592 BY LS#29269

PROPOSED RIGHT OF WAY ACQUISITION						
PARCEL NUMBER	PROPERTY OWNER	ASSESSORS PARCEL BEFORE ACQUISITION	R/W ACQUISITION AREA	PERMANENT EASEMENT	TEMP. CONST. EASEMENT	ASSESSORS PARCEL AFTER ACQUISITION
016934-003-004	TOM AND KATHY DUNCAN	4.54 ACRES	(A) 0.33 ACRES		(1) 0.04 ACRES	4.54 ACRES
016937-001-000	THOUSAND TRAILS	150.91 ACRES			(4) 0.52 ACRES	150.58 ACRES

SECTION 11, TWP. 13N. RGE. 1W. W.M.

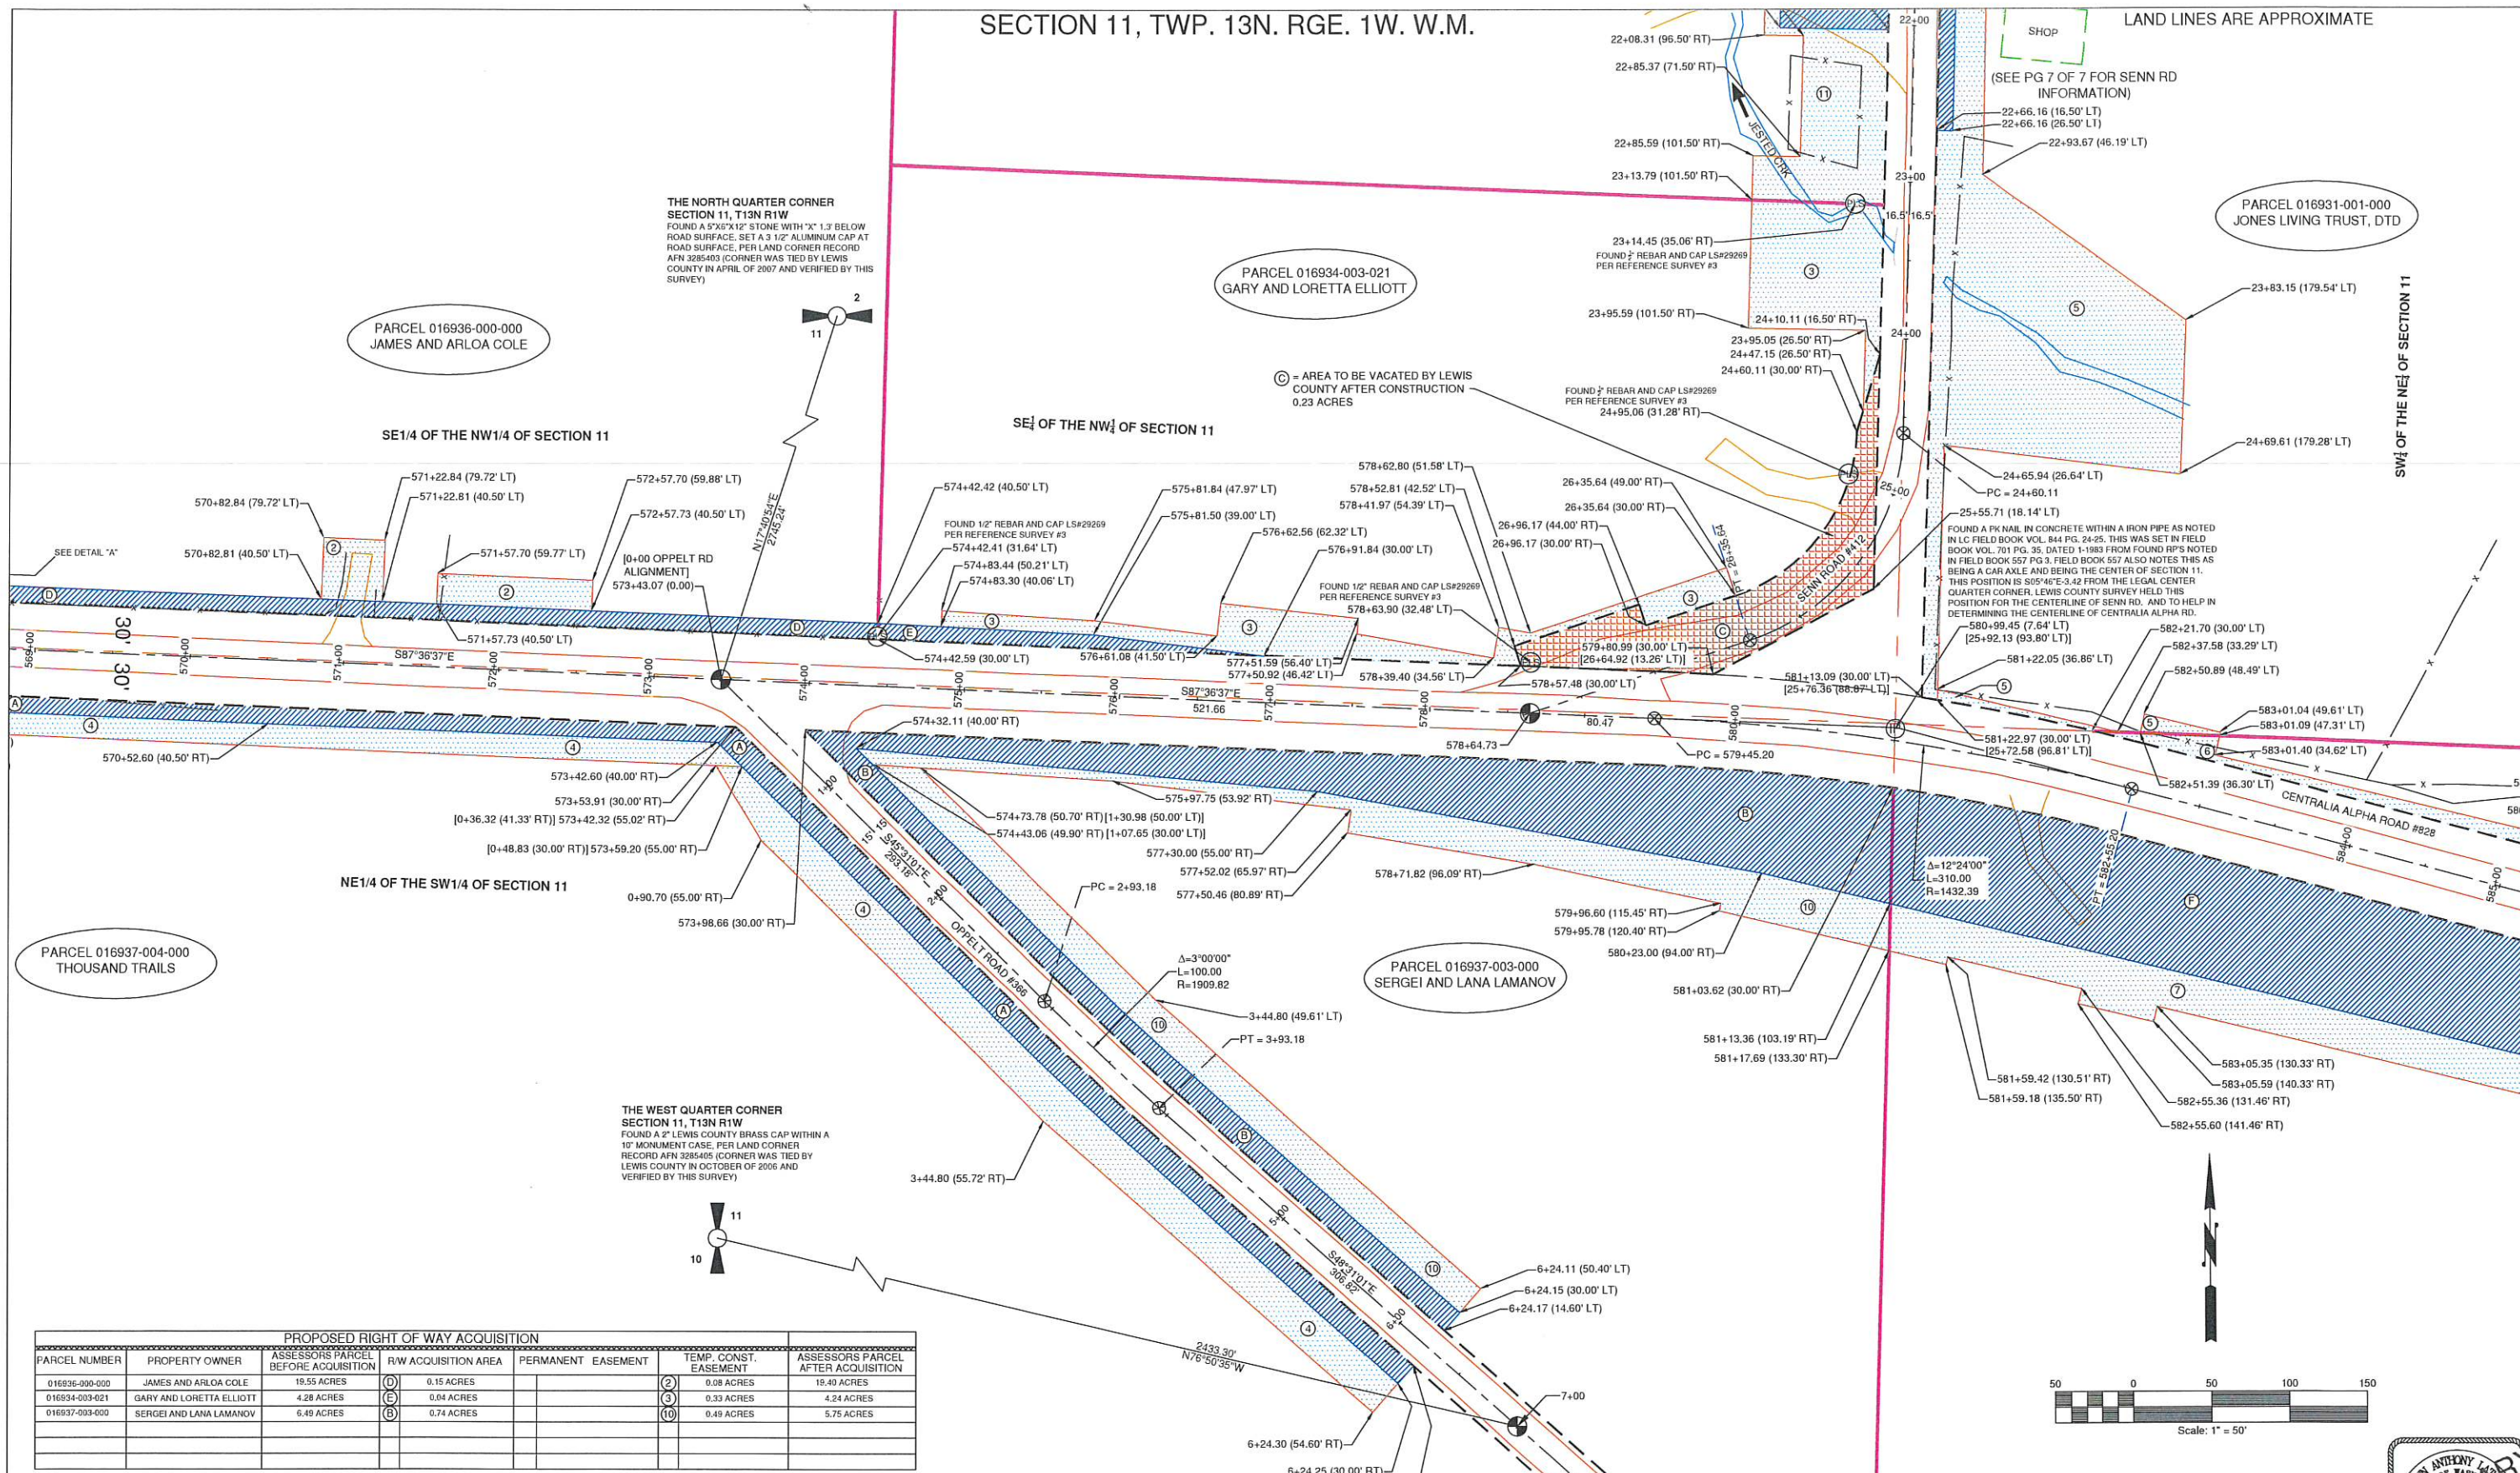

PROPOSED RIGHT OF WAY ACQUISITION						
PARCEL NUMBER	PROPERTY OWNER	ASSESSORS PARCEL BEFORE ACQUISITION	R/W ACQUISITION AREA	PERMANENT EASEMENT	TEMP. CONST. EASEMENT	ASSESSORS PARCEL AFTER ACQUISITION
016936-000-000	JAMES AND ARLOA COLE	19.55 ACRES	(D) 0.15 ACRES		(2) 0.08 ACRES	19.40 ACRES
016934-003-021	GARY AND LORETTA ELLIOTT	4.28 ACRES	(E) 0.04 ACRES		(3) 0.33 ACRES	4.24 ACRES
016937-003-000	SERGEI AND LANA LAMANOV	6.49 ACRES	(B) 0.74 ACRES		(10) 0.49 ACRES	5.75 ACRES

2025 NE KRESKY AVE.
CHEHALIS WA 98532
PHONE # (360) 740-1123
FAX # (360) 740-2719

DESIGNED BY :
DRAWN BY : SL
CHECKED BY :
DATE : 4-12-2021

RIGHT OF WAY ALIGNMENT APPROVED BY :

NO. DATE

REVISION

BY APP.

CENTRALIA ALPHA ROAD
IMPROVEMENTS
RIGHT OF WAY MAP
MP 10.60-11.85

COUNTY ROAD PROJECT NO: CRP-2084
FEDERAL AID NO: STPR-H210(008)


RIGHT OF WAY MAP
STA 570+00 TO STA 585+00

SHEET
R2 OF R7


CALL 48 HOURS
BEFORE YOU DIG
1-800-424-5565
"It's the Law"
Utilities
Underground
Location Center

SECTION 11, TWP. 13N. RGE. 1W. W.M.

LAND LINES ARE APPROXIMATE

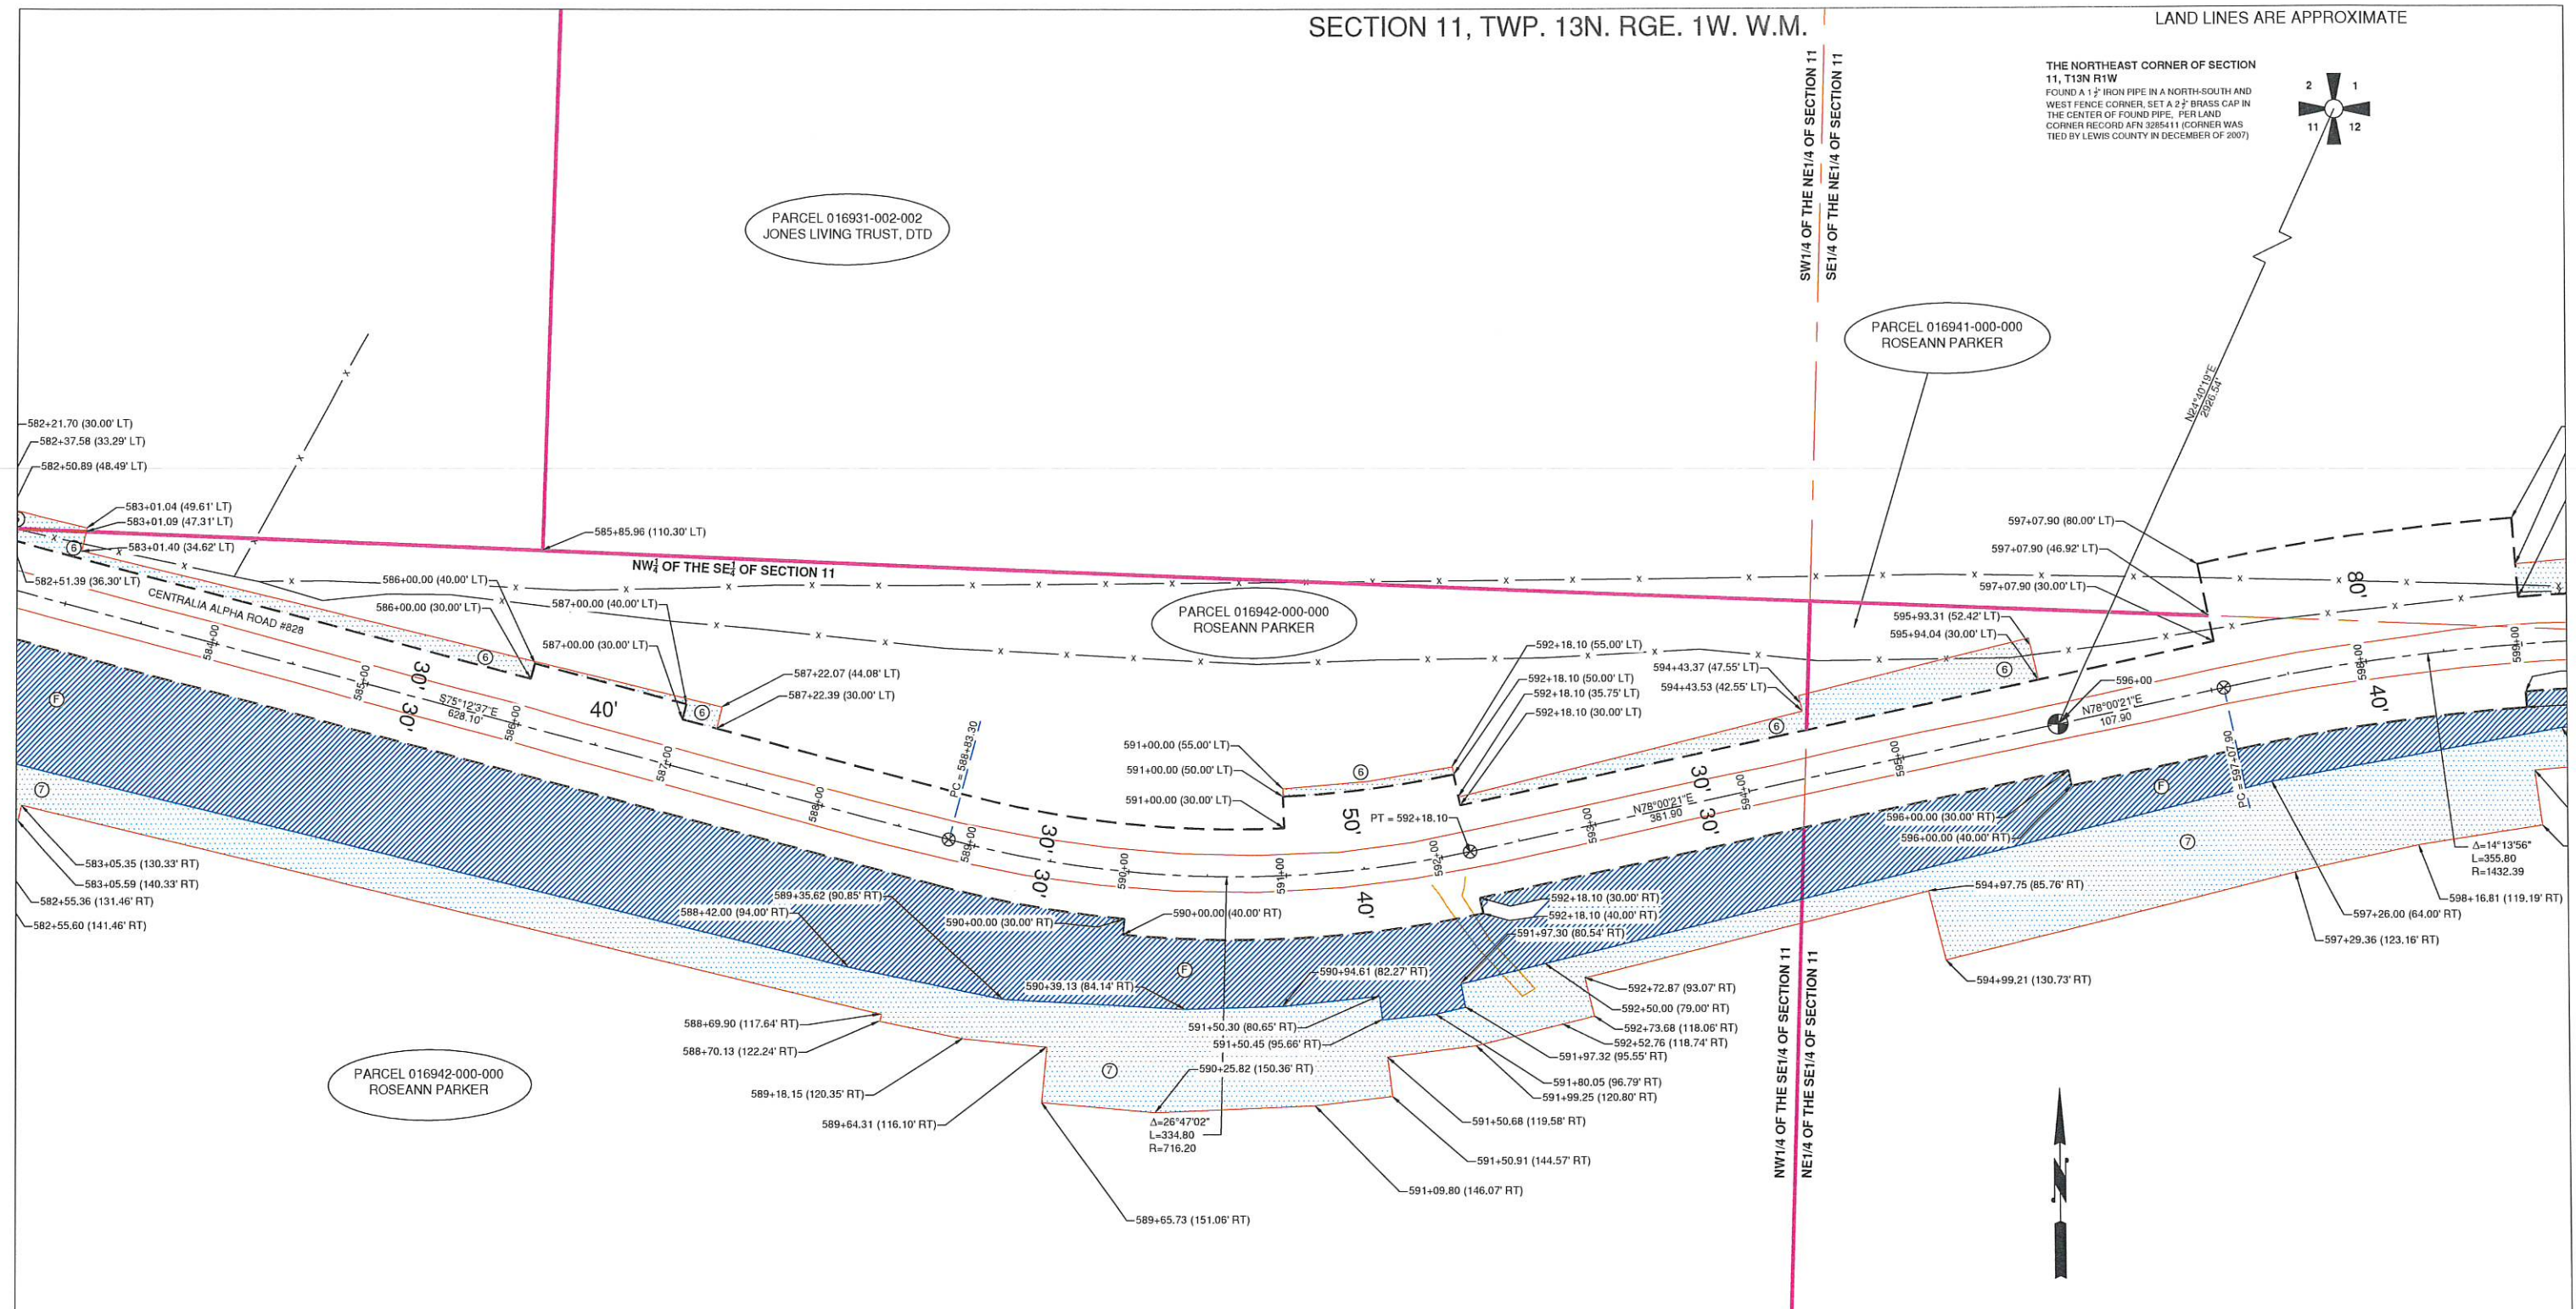

THE NORTHEAST CORNER OF SECTION 11, T13N R1W
FOUND A 1 1/2" IRON PIPE IN A NORTH-SOUTH AND WEST FENCE CORNER, SET A 2 1/2" BRASS CAP IN THE CENTER OF FOUND PIPE, PER LAND CORNER RECORD A7N 3285+11 (CORNER WAS TIED BY LEWIS COUNTY IN DECEMBER OF 2007)

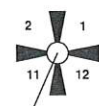

PROPOSED RIGHT OF WAY ACQUISITION						
PARCEL NUMBER	PROPERTY OWNER	ASSESSORS PARCEL BEFORE ACQUISITION	R/W ACQUISITION AREA	PERMANENT EASEMENT	TEMP. CONST. EASEMENT	ASSESSORS PARCEL AFTER ACQUISITION
016941-000-000 016942-000-000	ROSEANN PARKER	154.76 ACRES	(F) 2.50 ACRES		(7) 1.92 ACRES	152.26 ACRES
016941-000-000 016942-000-000	ROSEANN PARKER	2.40 ACRES			(6) 0.23 ACRES	2.40 ACRES

Lewis County
Department of Public Works
2025 NE KRESKY AVE.
CHEHALIS WA 98532
PHONE # (360) 740-1123
FAX # (360) 740-2719

DESIGNED BY :
DRAWN BY : SL
CHECKED BY :
DATE : 4-12-2021

RIGHT OF WAY ALIGNMENT APPROVED BY :		NO.	DATE
SURVEY :	DATE :		
PROPERTY MANAGEMENT :	DATE :		
COUNTY ENGINEER :	DATE :		

REVISION		BY	APP.

CENTRALIA ALPHA ROAD
IMPROVEMENTS
RIGHT OF WAY MAP
MP 10.60-11.85

COUNTY ROAD PROJECT NO: CRP-2084
FEDERAL AID NO: STPR-H210(008)
RIGHT OF WAY MAP
STA 585+00 TO STA 599+00


SHEET
R3
OF
R7


CALL 48 HOURS
BEFORE YOU DIG
1-800-424-5555
"It's the Law"
Utilities
Underground
Location Center



SECTION 11 AND 12, TWP. 13N. RGE. 1W. W.M.

LAND LINES ARE APPROXIMATE

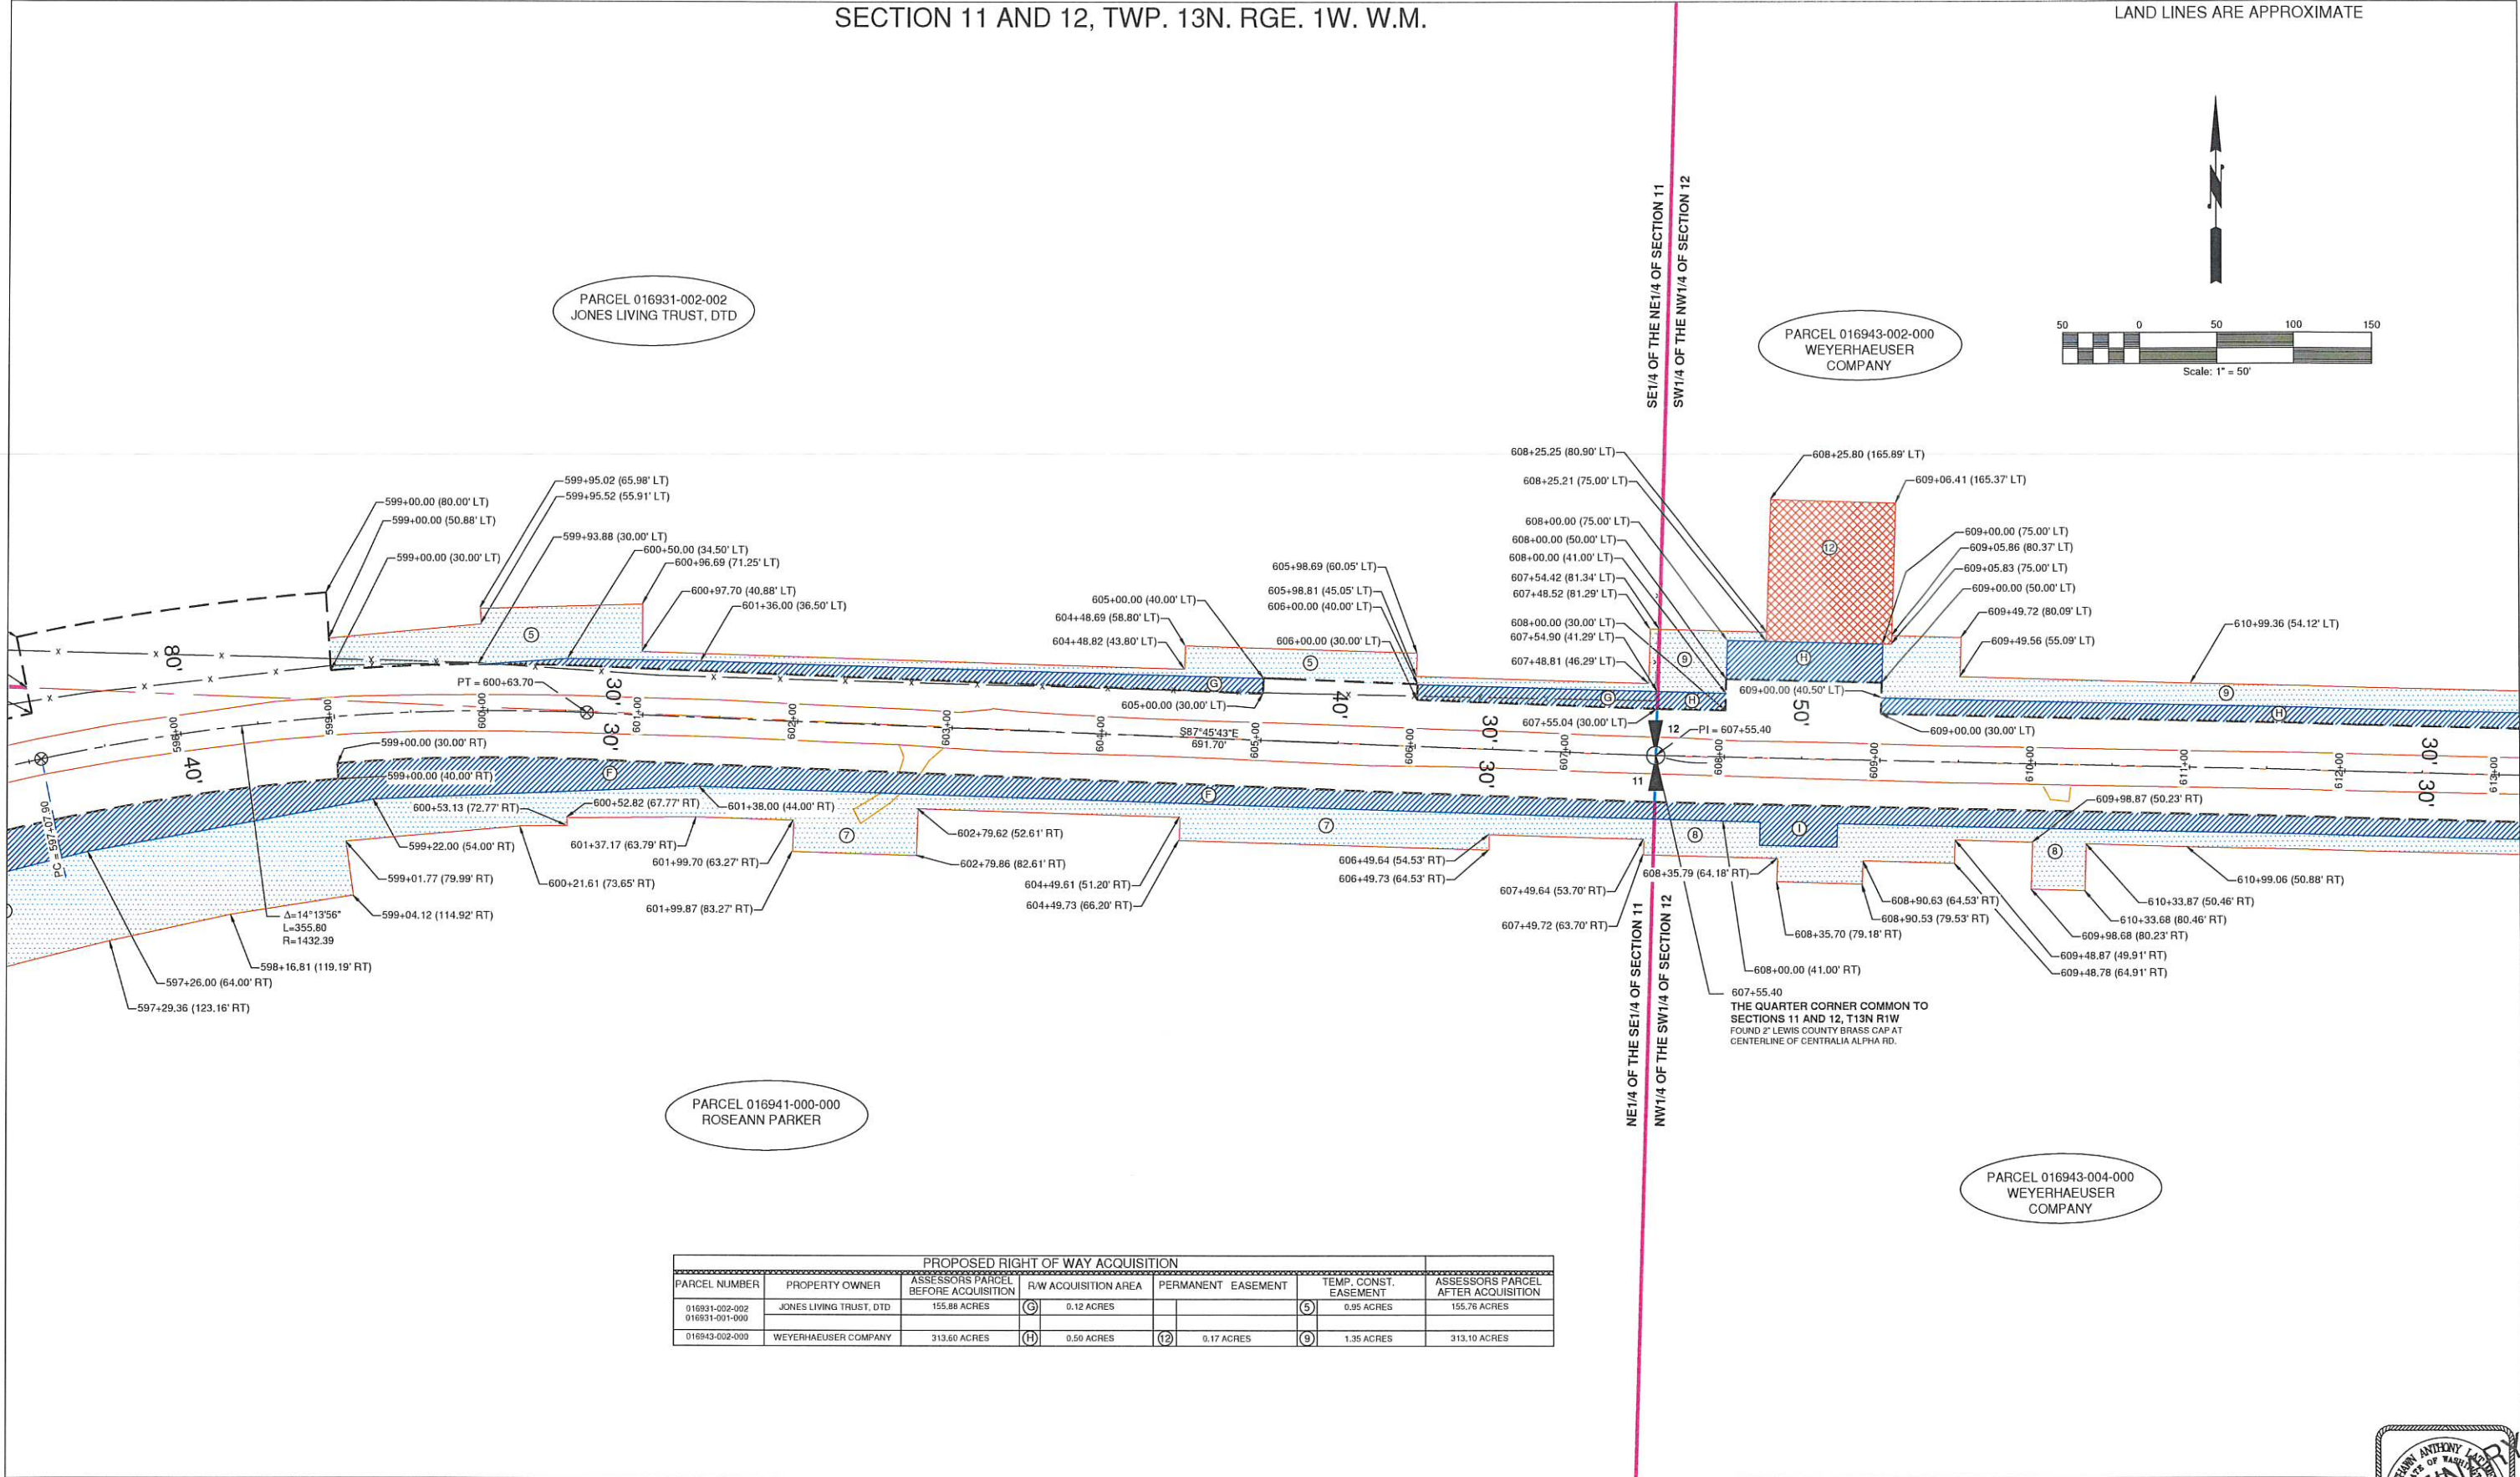


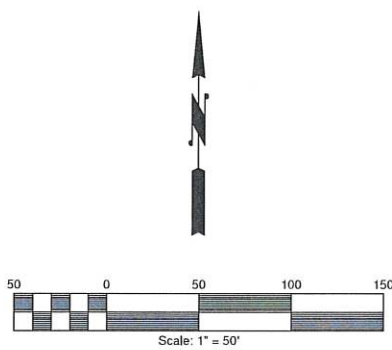


PARCEL 016943-002-000
WEYERHAEUSER
COMPANY

PARCEL 016943-002-000
WEYERHAEUSER
COMPANY

PARCEL 016943-004-000
WEYERHAEUSER
COMPANY

PARCEL 016943-004-000
WEYERHAEUSER
COMPANY

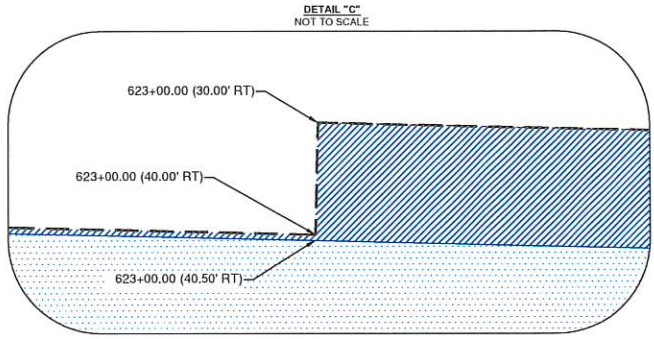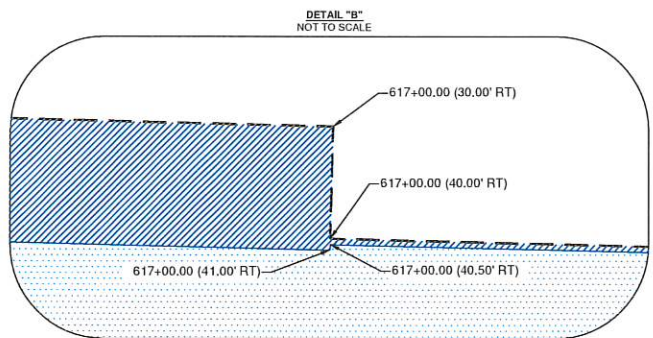

PROPOSED RIGHT OF WAY ACQUISITION						
PARCEL NUMBER	PROPERTY OWNER	ASSESSORS PARCEL BEFORE ACQUISITION	R/W ACQUISITION AREA	PERMANENT EASEMENT	TEMP. CONST. EASEMENT	ASSESSORS PARCEL AFTER ACQUISITION
016943-004-000	WEYERHAEUSER COMPANY	128.80 ACRES	(1) 0.46 ACRES		(6) 1.18 ACRES	128.34 ACRES
016943-002-000	WEYERHAEUSER COMPANY	313.60 ACRES	(H) 0.50 ACRES	(12) 0.17 ACRES	(9) 1.35 ACRES	313.10 ACRES

Lewis County
Department of Public Works
2025 NE KRESKY AVE.
CHEHALIS WA 98532
PHONE # (360) 740-1123
FAX # (360) 740-2719

DESIGNED BY :
DRAWN BY : SL
CHECKED BY :
DATE : 4-12-2021

RIGHT OF WAY ALIGNMENT APPROVED BY :
SURVEY : DATE :
PROPERTY MANAGEMENT : DATE :
COUNTY ENGINEER : DATE :

NO.	DATE	REVISION	BY	APP.

CENTRALIA ALPHA ROAD
IMPROVEMENTS
RIGHT OF WAY MAP
MP 10.60-11.85

COUNTY ROAD PROJECT NO:CRP-2084
FEDERAL AID NO:STPR-H210(008)
RIGHT OF WAY MAP
STA 612+00 TO STA 626+00

SHEET
R5
OF
R7

CALL 48 HOURS
BEFORE YOU DIG
1-800-424-5555
"It's the Law"
Utilities
Underground
Location Center



SURVEYOR'S NOTES: (RIGHT OF WAY)

SENN ROAD (C.W. McINTIRE ROAD)

THE RIGHT OF WAY FOR SENN ROAD VARIES. THE ORIGINAL RIGHT OF WAY WAS 33' TOTAL WIDTH AS ESTABLISHED BY WAIVER. THE ORDER OF ESTABLISHMENT WAS DATED AND SIGNED ON MAY 3, 1905. THE ORIGINAL ALIGNMENT IS BASED ON L.C.F.B. VOL. 63 PG. 1 AND THE LEWIS COUNTY ROAD FILE #412 TITLED C.W. McINTIRE ROAD. THE ORIGINAL ALIGNMENT HELD THE QUARTER CORNER COMMON TO SECTIONS 2 AND 11, T13N R1W AND ROTATED TO THE FOUND MONUMENT AS DESCRIBED IN L.C.F.B. VOL. 701 PG. 35 (STATION 580+89.14 = ANGLE POINT #20 = APPROXIMATE CENTER QUARTER SECTION 11 = IRON PIPE WITH PK).

ON JUNE 10, 1949 LEWIS COUNTY RECEIVED A DEED FOR A CHANGE AT THE INTERSECTION OF SENN AND CENTRALIA ALPHA ROAD. THIS ALIGNMENT WAS BASED ON THE L.C.F.B. VOL. 557 PG. 27.

ON MAY 8, 1959 THE COUNTY RECEIVED A DEED TO ADD TO THE CHANGE AT THE INTERSECTION AND WAS ADDED TO THE ALIGNMENT DATED 1949. THIS CHANGE WAS HELD AT THE FOUND MONUMENT AS DESCRIBED IN L.C.F.B. VOL. 701 PG. 35 AND ROTATED TO THE ORIGINAL ALIGNMENT AS DESCRIBED IN L.C.F.B. VOL. 63 PG. 1.

THE STATIONS SHOWN ON THIS MAP START WITH 0+00 AT THE NORTH QUARTER CORNER OF SECTION 11 AND ENDS AT 27+84.87 AT THE INTERSECTION OF CENTRALIA ALPHA RD. THESE STATIONS WILL DIFFER FROM THE FIELD BOOKS AND TRACINGS LISTED ABOVE.

W.M. OPPELT ROAD

THE RIGHT OF WAY FOR OPPELT ROAD WAS ORIGINALLY ESTABLISHED AT 30' TOTAL WIDTH. THIS WAS ORIGINALLY ACCOMPLISHED BY WAIVERS AND WAS ESTABLISHED 12-6-1899. THE ORIGINAL ALIGNMENT WAS BASED ON L.C.F.B. VOL. 19 PG. 33 AND THE LEWIS COUNTY ROAD FILE #366 TITLED W.M. OPPELT ROAD.

ON 9-15-1941 THE COUNTY ESTABLISHED BY WAIVER ANOTHER BRANCH TO THE OPPELT ROAD AND WAS DESIGNATED AT 60' TOTAL WIDTH. THE ALIGNMENT FOR THIS PORTION OF OPPELT ROAD IS BASED ON THE L.C.F.B. VOL. 567 PG. 1 AND THE LEWIS COUNTY ROAD FILE #366 A. THIS ALIGNMENT WAS HELD AT THE QUARTER CORNER COMMON TO S12 T13N R1W AND S7 T13N R1E AND ROTATED TO THE QUARTER CORNER COMMON TO SECTIONS 6 AND 7 T13N R1E.

ON 6-24-1993 THE COUNTY VACATED A PORTION OF THE OPPELT ROAD. THIS WAS DESCRIBED AS "ALL THAT PART OF OPPELT ROAD #366, LOCATED IN THE EAST HALF OF THE SOUTHEAST QUARTER (E 1/2 SE 1/4) OF SECTION 12, TOWNSHIP 13 NORTH, RANGE 1 WEST, W.M."

L.C. SURVEY HAS DETERMINED THAT THE BEST REPRESENTATION OF THE RIGHT OF WAY FOR OPPELT ROAD IS THE CURRENT AS-BUILT CENTERLINE (EXCLUDING THE PORTION REPRESENTED BY L.C.F.B. 567 PG. 1 AND ROAD FILE #366A). IT WAS CONCLUDED AFTER COMPARING THE 1899 ALIGNMENT AND THE CURRENT AS-BUILT CENTERLINE, THE TWO DIFFERED SO GREATLY, THE ORIGINAL SURVEY WAS NEVER HELD AND THE ROAD WAS SIMPLY LOCATED FOR THE EASE OF CONSTRUCTION. WITH THIS RESOLUTION A 2011 ALIGNMENT WAS CALCULATED TO ESTABLISH A BEST FIT TO THE CURRENT AS-BUILT CENTERLINE. THIS ALIGNMENT WAS ONLY CALCULATED TO STATION 20+00 DUE TO THE LIMITS OF THIS CURRENT PROJECT (3-11-2011).

SECTION 12, TWP. 13N. RGE. 1W. W.M.


LAND LINES ARE APPROXIMATE

CENTRALIA ALPHA ROAD

THE RIGHT OF WAY WIDTH FOR THE CURRENT CENTRALIA ALPHA ROAD IN THIS PROJECT LOCATION VARIES BUT IS CLEARLY DEFINED IN THE ORDER OF ESTABLISHMENT DOCUMENTS. THIS PORTION OF THE ROAD WAS ESTABLISHED/REESTABLISHED 9-16-1940 BY WAVIER AND DEED. THE ALIGNMENT IS BASED ON L.C.F.B. VOL. 557 PG. 1 AND THE LEWIS COUNTY ROAD PROJECT(C.R.P.) #23 PLAN SET. THIS ALIGNMENT WAS HELD AT THE QUARTER CORNER COMMON TO SECTIONS 11 AND 12, T13N R1W AND ROTATED TO THE CE 1/16 CORNER OF SECTION 10, T13N R1W.

WHILE DETERMINING THIS R/W IT WAS DISCOVERED THAT THERE WAS A POSSIBLE ANGLE BREAK IN THE ALIGNMENT. IT IS THE OPINION OF LEWIS COUNTY SURVEY THAT THE ANGLE BREAK OCCURRED AT THE SECTION CORNER COMMON TO SECTIONS 11 AND 12 T13N R1W. AT THIS POINT THE ALIGNMENT WAS BROKE AND ROTATED 0°08'00" TO THE SOUTH (RIGHT). THIS WAS DETERMINED BY BEST FIT OF THE TIES TO THE LAND CORNERS AND FOUND R.P.'S.

THIS RAW WAS FURTHER IDENTIFIED BY A LEWIS COUNTY SURVEY COMPLETED IN L.C.F.B. 715 IN 1981. ALTHOUGH THIS SURVEY WAS AN AS-BUILT IT HELPS DEFINE THE R/W BY THE MONUMENTATION THAT WAS SET IN 1983 (L.C.F.B. 715). IT IS THE OPINION OF L.C. SURVEY THAT THE SET MONUMENTS DO NOT REPRESENT THE SAME STATIONING BUT DO REPRESENT THE SAME ALIGNMENT. THIS ALIGNMENT WAS HELD AT THE CE 1/16 CORNER OF SECTION 10 T13N R1W AND ROTATED TO THE QUARTER CORNER COMMON TO SECTION 12, T13N R1W AND SECTION 7, T13N R1E.

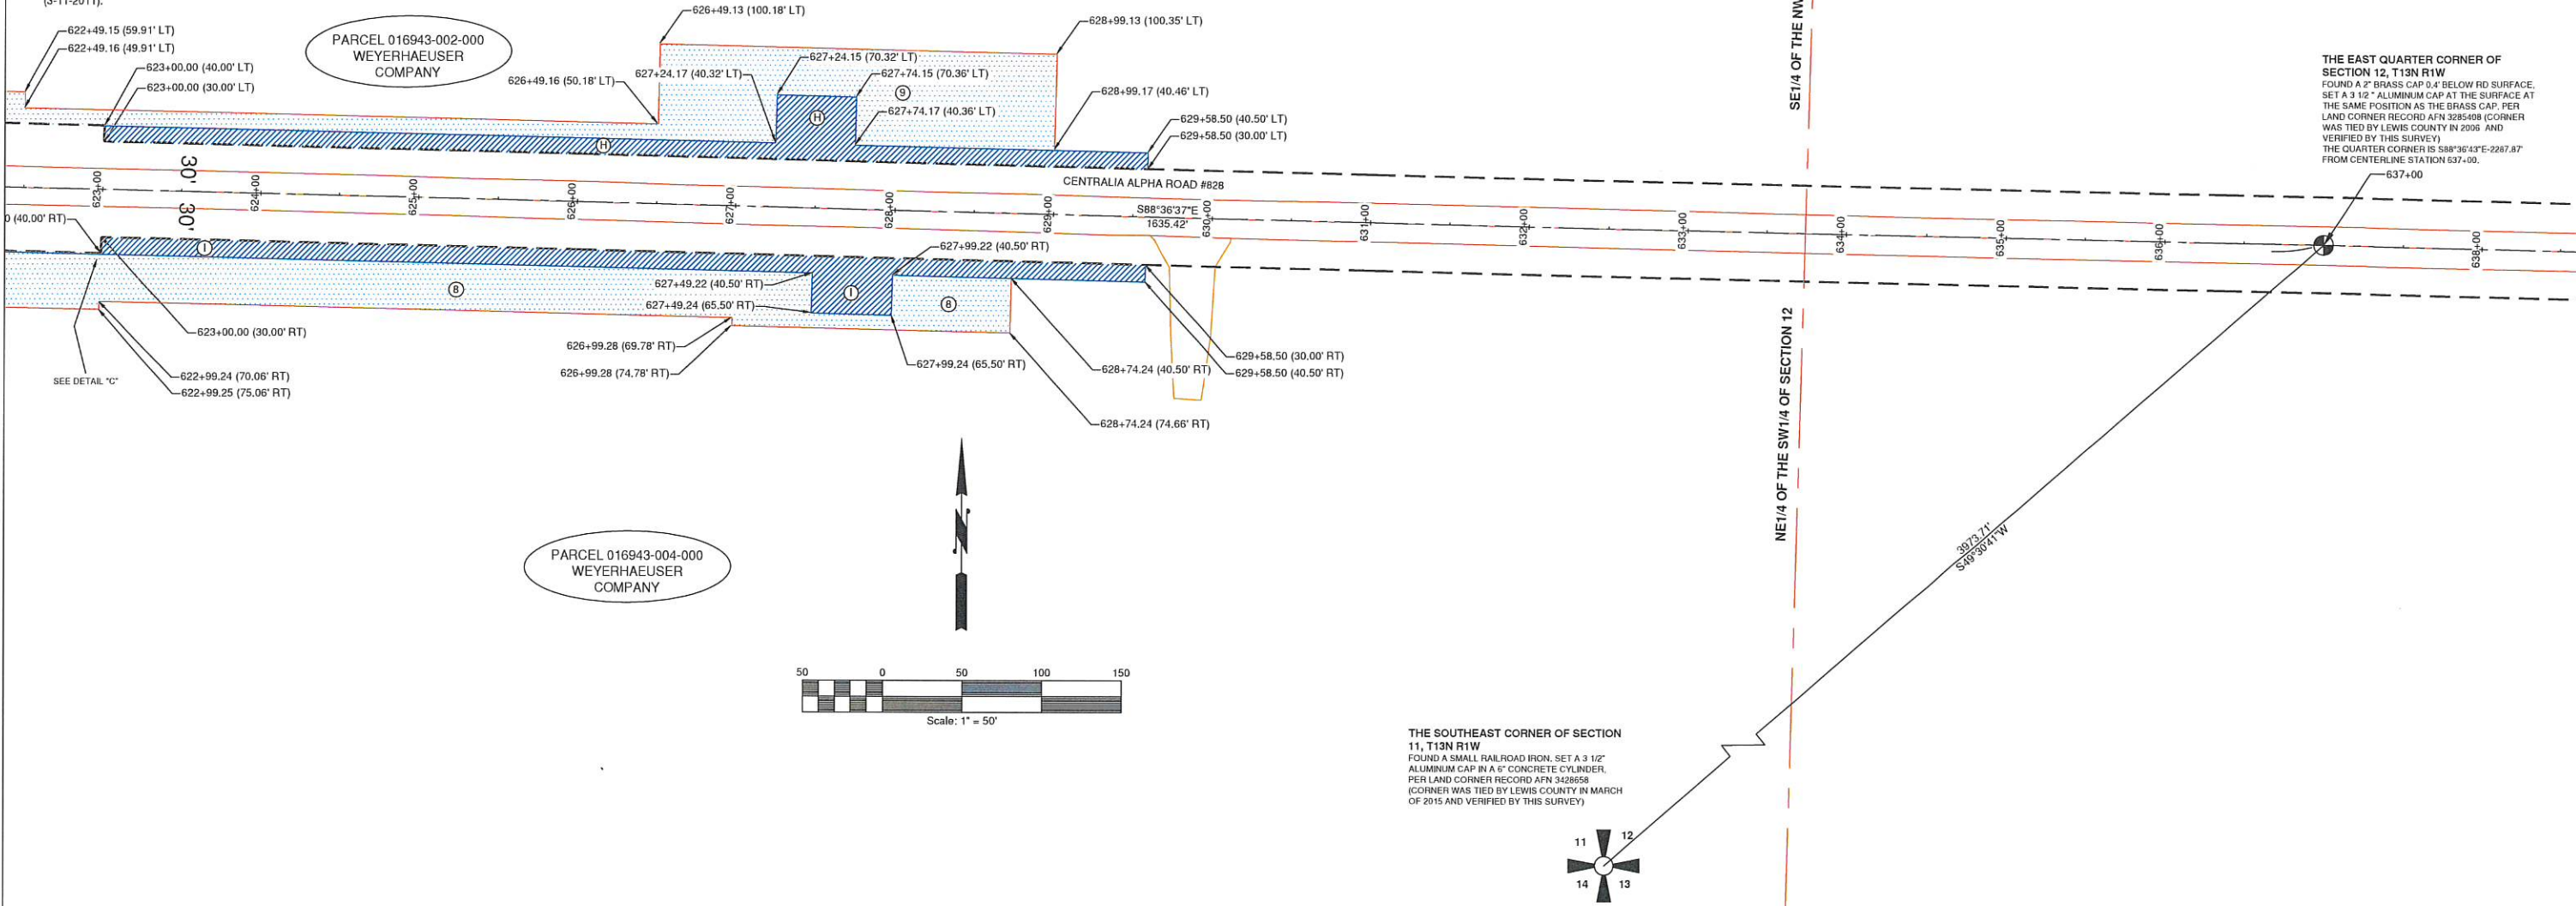

2025 NE KRESKY AVE.
CHEHALIS WA 98532
PHONE # (360) 740-1123
FAX # (360) 740-2719

DESIGNED BY :
DRAWN BY : SL
CHECKED BY :
DATE : 4-12-2021

RIGHT OF WAY ALIGNMENT APPROVED BY :			NO.	DATE	REVISION		BY	APP.
SURVEY :	DATE :							
PROPERTY MANAGEMENT :	DATE :							
COUNTY ENGINEER:	DATE :							

CENTRALIA ALPHA ROAD
IMPROVEMENTS
RIGHT OF WAY MAP
MP 10.60-11.85

COUNTY ROAD PROJECT NO:CRP-2084
FEDERAL AID NO:STPR-H210(008)

RIGHT OF WAY MAP
STA 626+00 TO STA 637+00


SHEET
R6
OF
R7

CALL 48 HOURS
BEFORE YOU DIG
1-800-
424-5569
"It's the LEW"
Utilities
Underground
Location Center



SECTION 11, T13N R1W. W.M.

VICINITY MAP
NOT TO SCALE

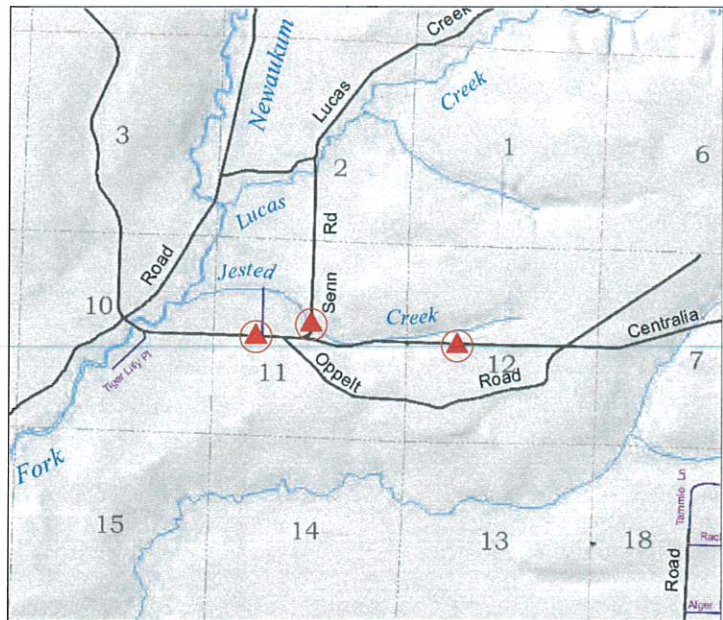


PARCEL 016934-003-019
TIMOTHY AND GLYNIS LOGAN

PARCEL 016934-003-020
TIMOTHY AND ERICA DYSON

PARCEL 016934-003-021
GARY AND LORETTA ELLIOTT

LAND LINES ARE APPROXIMATE

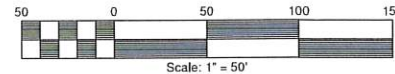


BEARINGS ARE BASED ON NAD 83/91 (WASHINGTON STATE PLANE GRID, SOUTH ZONE) N 82°09'22" W FROM WSDOT MONUMENT "ALPHA" (MONUMENT I.D. 5186) (DESIGNATED ALPHA G BY L.C. SURVEY) TO THE LEWIS COUNTY G.P.S. MONUMENT "ALPHA 1002". HORIZONTAL CONTROL FOR THIS PROJECT WAS DERIVED FROM A COMBINATION OF STATIC AND R.T.K. G.P.S. METHODS ALONG WITH TRADITIONAL GROUND TRAVERSING.

PROPOSED RIGHT OF WAY ACQUISITION						
PARCEL NUMBER	PROPERTY OWNER	ASSESSORS PARCEL BEFORE ACQUISITION	R/W ACQUISITION AREA	PERMANENT EASEMENT	TEMP. CONST. EASEMENT	ASSESSORS PARCEL AFTER ACQUISITION
016934-003-020	TIMOTHY AND ERICA DYSON	4.73 ACRES	(J) 0.06 ACRES		(11) 0.22 ACRES	4.67 ACRES
016931-001-000	JONES LIVING TRUST, DTD	155.88 ACRES	(G) 0.16 ACRES		(5) 0.95 ACRES	155.72 ACRES
016931-002-002						

THE WEST QUARTER CORNER
SECTION 11, T13N R1W
FOUND A 2" LEWIS COUNTY BRASS CAP WITHIN A
10" MONUMENT CASE. PER LAND CORNER
RECORD APN 3285403 (CORNER TIED BY LEWIS
COUNTY IN OCTOBER OF 2006 AND WAS
VERIFIED BY THIS SURVEY)

© = AREA TO BE VACATED BY LEWIS
COUNTY AFTER CONSTRUCTION
0.23 ACRES

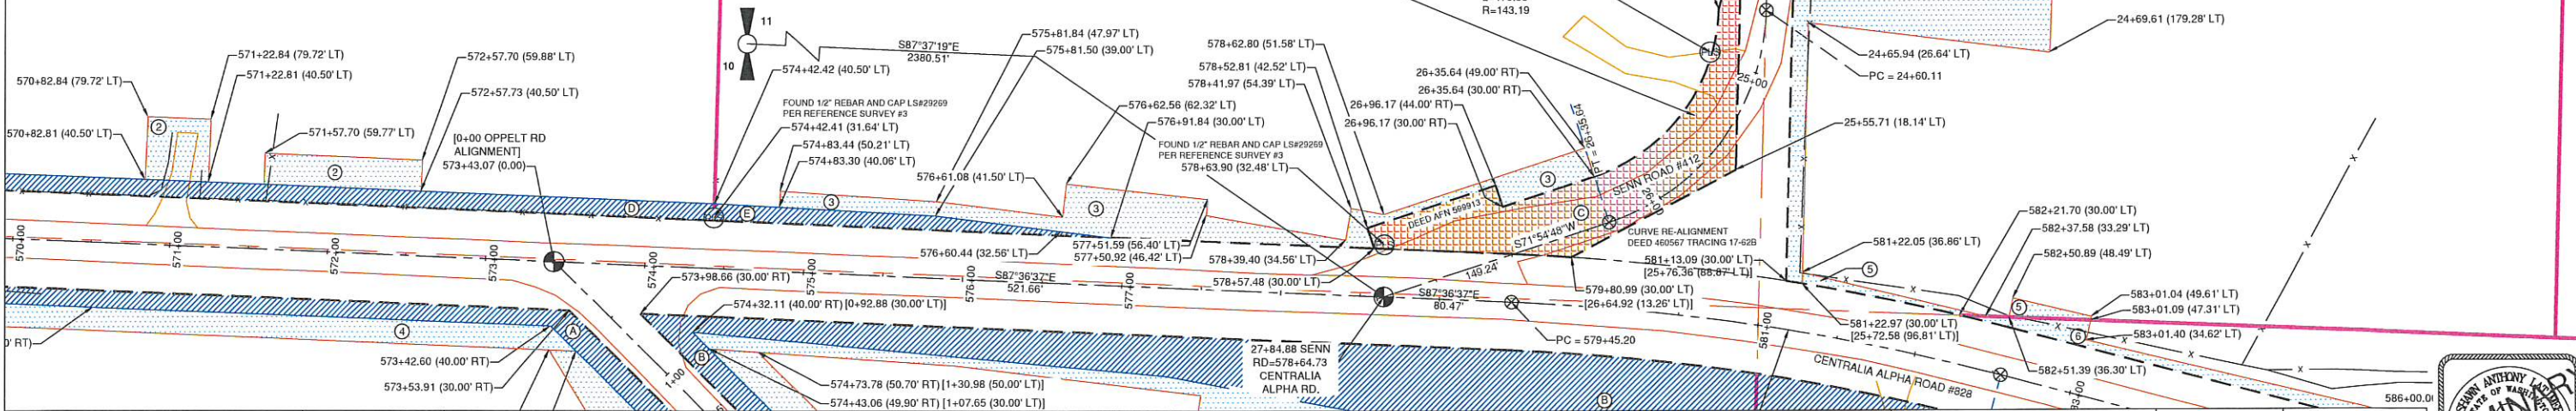

Lewis County
2025 NE KRESKY AVE.
CHEHALIS WA 98532
PHONE # (360) 740-1123
FAX # (360) 740-2719

DESIGNED BY :
DRAWN BY : SL
CHECKED BY :
DATE : 4-12-2021

RIGHT OF WAY ALIGNMENT APPROVED BY :
SURVEY : DATE :
PROPERTY MANAGEMENT : DATE :
COUNTY ENGINEER : DATE :

NO.	DATE	REVISION	BY	APP.

CENTRALIA ALPHA ROAD
IMPROVEMENTS
RIGHT OF WAY MAP
MP 10.60-11.85

COUNTY ROAD PROJECT NO: CRP-2084
FEDERAL AID NO: STPR-H210(008)
RIGHT OF WAY MAP
STA 18+00 TO STA 27+84.87

SHEET
R7
OF
R7

CALL 48 HOURS
BEFORE YOU DIG
1-800-
424-5555
"It's the Law"
Utilities
Underground
Location Center

