THE BASIS OF BEARINGS AND DISTANCES ARE DETERMINED FROM WASHINGTON STATE PLANE COORDINATE SYSTEM SOUTH ZONE (NAD 83/91).

THE DISTANCES SHOWN ARE GROUND DISTANCES. TO OBTAIN GRID DISTANCE, CONVERT TO METERS AND MULTIPLY BY THE MEAN COMBINED SCALE FACTOR OF 0.99991209.

METERS = FEET MULTIPLIED BY (12/39.37)

FOR SURVEY INFORMATION SEE RECORD OF SURVEY, RECORDED DECEMBER 2004, AFN 3233261, LEWIS COUNTY RECORDS.

THIS PLAN SUPERSEDES SHEETS 30 THRU 35 OF 38 SHEETS OF SR 5, KOONTZ ROAD TO THURSTON CO. LINE, DATED NOVEMBER 6, 1969.

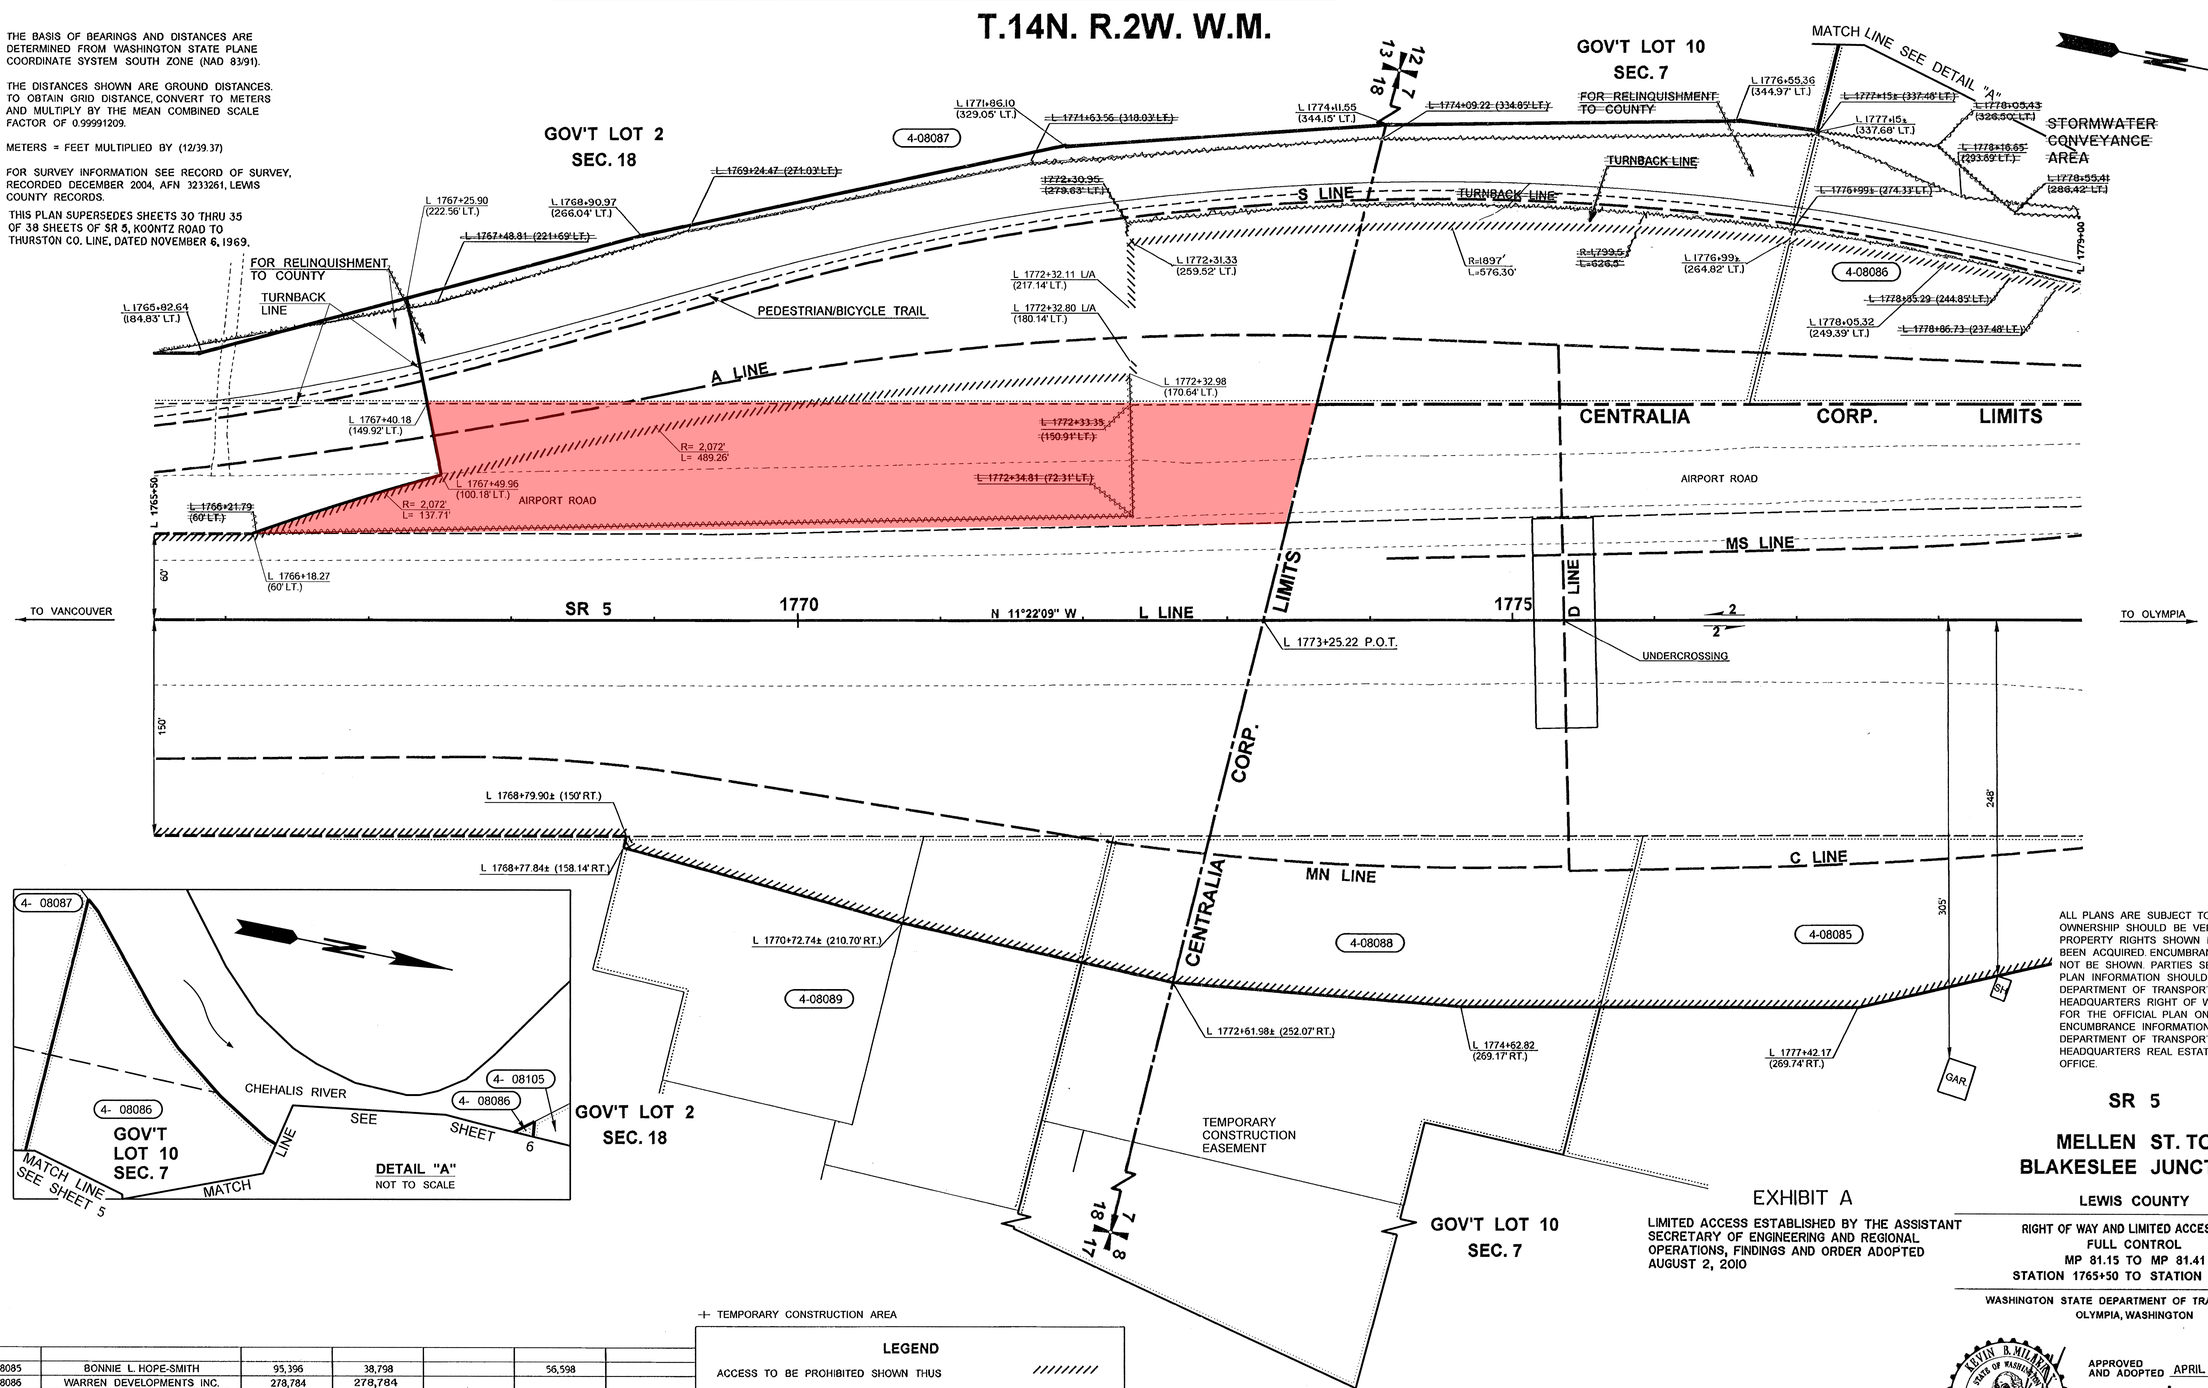

ALL PLANS ARE SUBJECT TO CHANGE. OWNERSHIP SHOULD BE VERIFIED. PROPOSED PROPERTY RIGHTS SHOWN MAY NOT HAVE BEEN ACQUIRED. ENCUMBRANCES MAY OR MAY NOT BE SHOWN. PARTIES SEEKING CURRENT PLAN INFORMATION SHOULD CONSULT THE DEPARTMENT OF TRANSPORTATION HEADQUARTERS RIGHT OF WAY PLANS OFFICE FOR THE OFFICIAL PLAN ON FILE. FOR ENCUMBRANCE INFORMATION CONSULT THE DEPARTMENT OF TRANSPORTATION HEADQUARTERS REAL ESTATE SERVICES OFFICE.

Reference	Approval	Revision Description	By
Letter 11-4-13		Revised L/A on Lt Sta. L 1772+32.11 to L 1722+32.80; Deleted Access Note at L 1772+32.48; Added Revised Ownership Verification Note	MRW
Letter 12-3-12	11-22-13	Revised R/W on Lt Sta. L 1766+18.27 to L 1767+25.90; Revised L/A on Lt Sta. L 1766+18.27 to L 1772+32.48; Revised Turnback Line and Add Temporary Construction Easement on Lt Sta. L 1768+77.84 to L 1770+72.74; Revised Stormwater Conveyance Area on Lt Vic Sta. L 1779+00; Added Detail "A"	STW
	3-14-13	Revised Turnback Line on Lt Sta. L 1766+18.27 to L 1772+32.48; Revised Turnback Line on Rt Vic. Sta. L 1770+00 to L 1775+50; Deleted Stormwater Conveyance Area on Lt Vic Sta. L 1779+00; Added Detail "A"	By

EXHIBIT A

LIMITED ACCESS ESTABLISHED BY THE ASSISTANT SECRETARY OF ENGINEERING AND REGIONAL OPERATIONS, FINDINGS AND ORDER ADOPTED AUGUST 2, 2010

SR 5

MELLEN ST. TO BLAKESLEE JUNCTION

LEWIS COUNTY

RIGHT OF WAY AND LIMITED ACCESS PLAN
FULL CONTROL
MP 81.15 TO MP 81.41
STATION 1765+50 TO STATION 1779+00

WASHINGTON STATE DEPARTMENT OF TRANSPORTATION
OLYMPIA, WASHINGTON

APPROVED AND ADOPTED APRIL 29, 2010

RIGHT OF WAY PLANS MANAGER

04-28-10

PROJECT ENGINEER

SHEET 5 OF 19 SHEETS

OWNERSHIPS

PARCEL NO.	NAME	TOTAL AREA	R/W	LT. REMAINDER RT.	EASM'T
4-08085	BONNIE L. HOPE-SMITH	95,396	38,798	56,598	
4-08086	WARREN DEVELOPMENTS INC.	278,784	278,784		
4-08087	SEE SHEET 4				
4-08088	CITY OF CENTRALIA	174,676	40,799	133,877	+133,877
4-08089	HEIRS OF DEVISEES OF DAN VANDERKOLK	132,422	17,069	115,353	

TOTAL AREA IS FROM ASSESSOR'S RECORDS UNLESS OTHERWISE NOTED.

ALL AREAS ARE SHOWN IN SQUARE FEET UNLESS OTHERWISE NOTED.

+ TEMPORARY CONSTRUCTION AREA

LEGEND

ACCESS TO BE PROHIBITED SHOWN THUS

PROPERTY OWNERSHIP NUMBERS

PROPERTY LINES

0 50 100
SCALE IN FEET

Reference	Approval	Revision Description	By
Letter 6-1-11	7-7-11	Revised Boundary and Areas Parcel 4-08089, Revised Turnback Line on Lt. Sta. L 1777+15± to L 1779+00, Added Stormwater Conveyance Note	CB
Letter 3-23-11	5-26-11	Revised L/A on Lt. Sta. L 1772+32.11 and L 1772+32.80, Revised Ownership Name Parcel 4-08088, Revised R/W Acquisition Area Parcel 4-08086	CB
Letter 1-6-11	2-10-11	Revised Areas For Relinquishment Parcel 4-08086; Revised R/W and L/A on Lt. Sta. L 1772+31.33 to 1779+00	DS
Letter 7-12-10	8-12-10	Added EXHIBIT A and Findings and Order Note; Added Supersedes Note	CB