TWP. 12N. RGE. 2W. W.M.

LAND LINES ARE APPROXIMATE

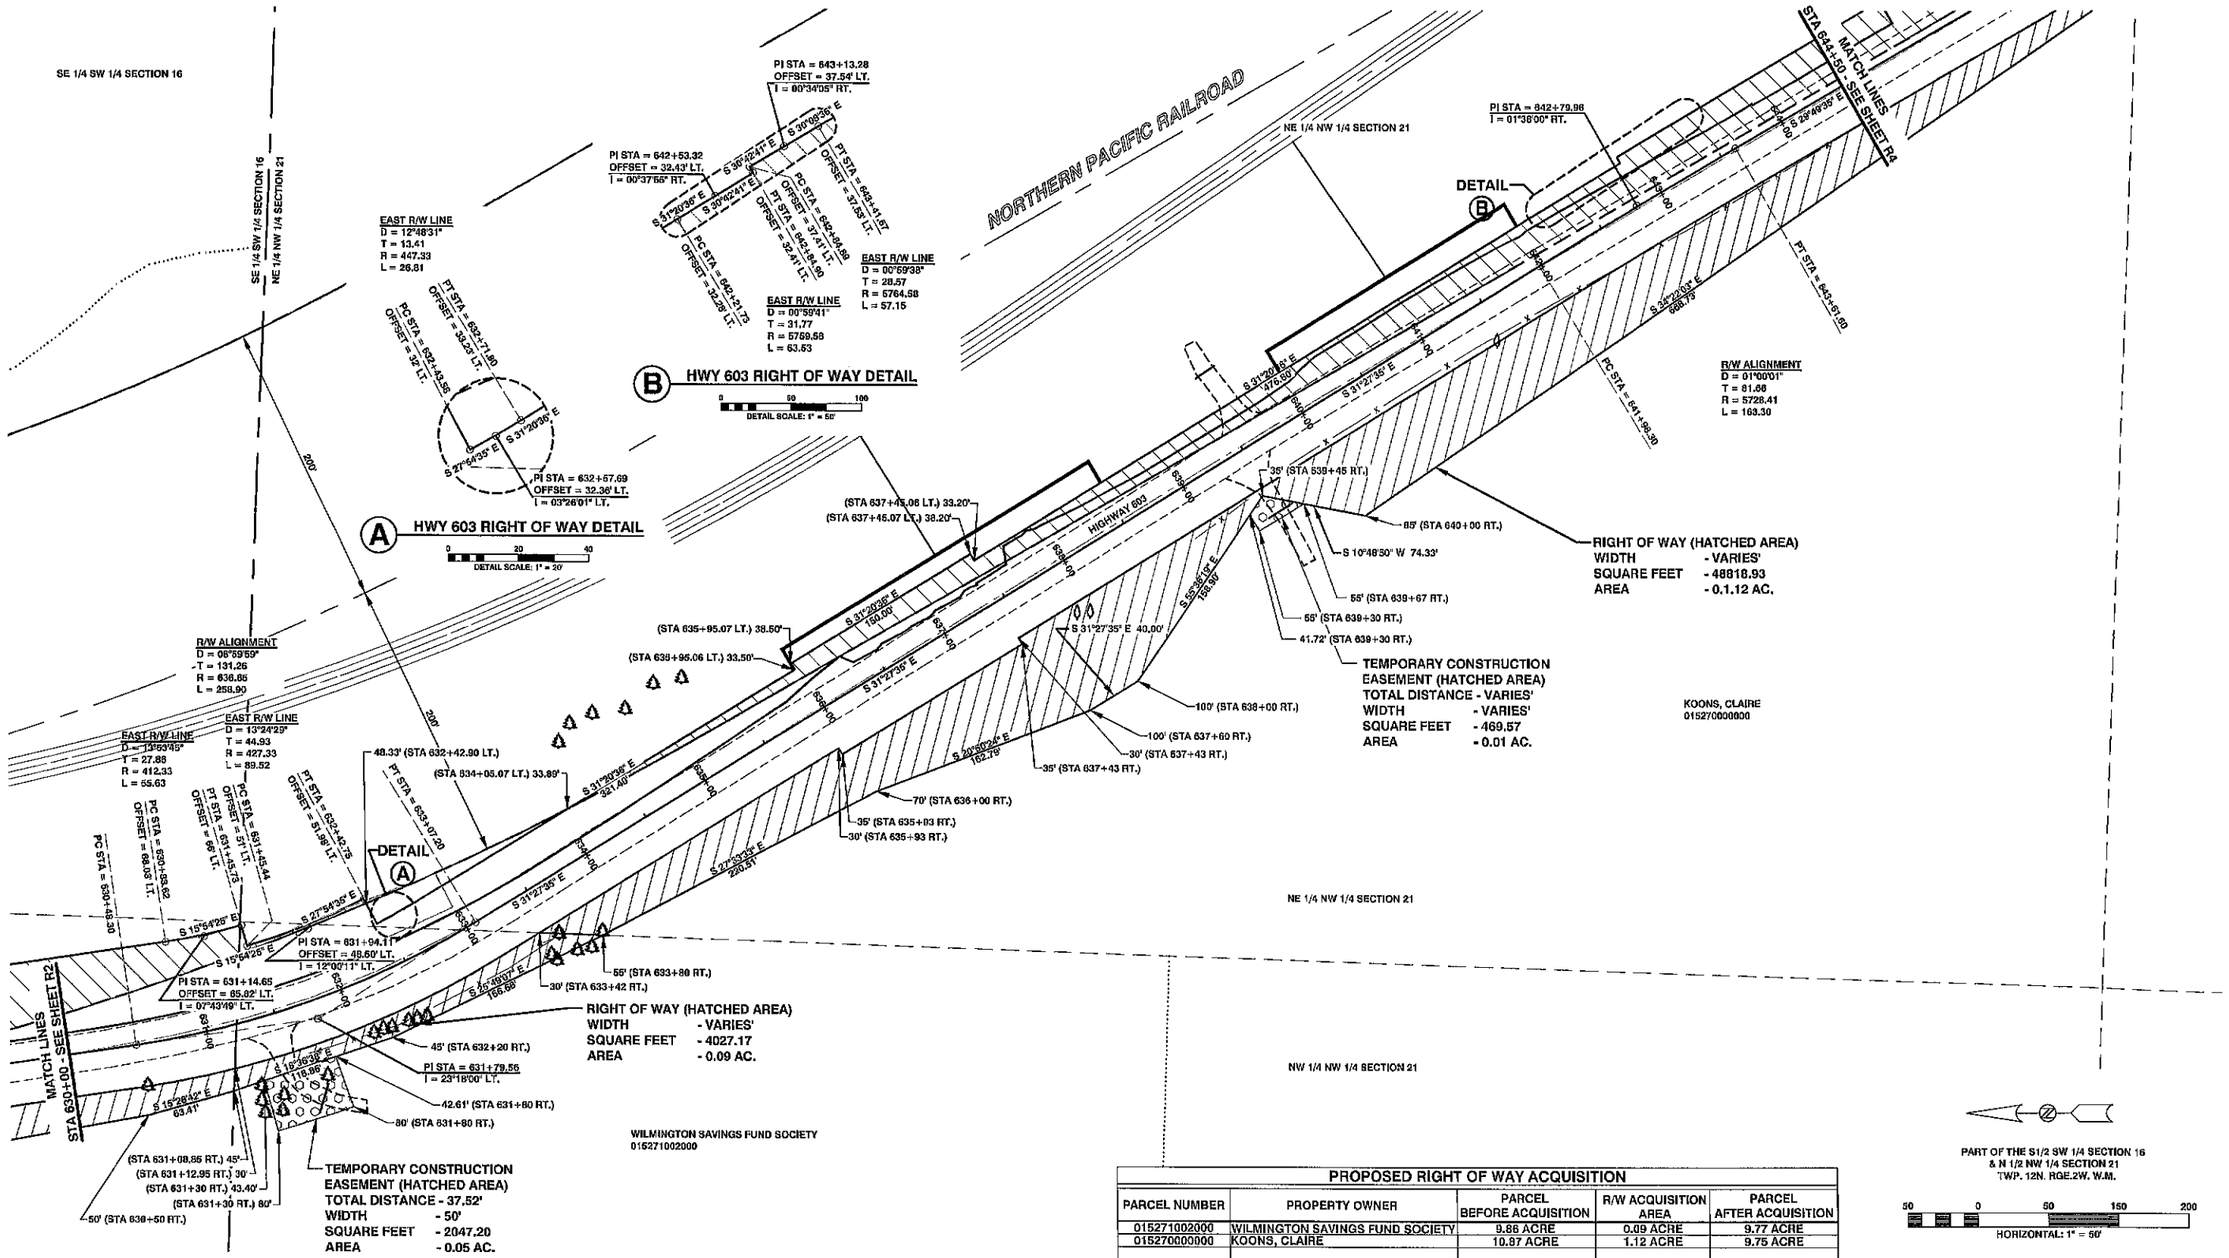

PROPOSED RIGHT OF WAY ACQUISITION				
PARCEL NUMBER	PROPERTY OWNER	PARCEL BEFORE ACQUISITION	R/W ACQUISITION AREA	PARCEL AFTER ACQUISITION
015271002000	WILMINGTON SAVINGS FUND SOCIETY	9.86 ACRE	0.09 ACRE	9.77 ACRE
015270000000	KOONS, CLAIRE	10.87 ACRE	1.12 ACRE	9.75 ACRE
		TOTAL:	1.21 ACRE	

PART OF THE S1/2 SW 1/4 SECTION 16 & N 1/2 NW 1/4 SECTION 21 TWP. 12N. RGE.2W. W.M.

50 0 50 150 200
HORIZONTAL: 1" = 50'

RIGHT OF WAY ALIGNMENT APPROVED BY:	DESIGNED BY: GJK
SURVEY: DATE:	DRAWN BY: GJK
PROPERTY MANAGEMENT: DATE:	CHECKED BY:
ASSISTANT COUNTY ENGINEER DATE:	DATE:

REVISION

NO.	DATE	CHANGE	BY

RAP AID PROJECT NO. 2108-01

COUNTY ROAD PROJECT NO. 2146

HIGHWAY 603 STABILIZATION PROJECT

RIGHT OF WAY MAP
STA 630+00 TO STA 644+50

Sheet R3 of 8