# EXHIBIT B
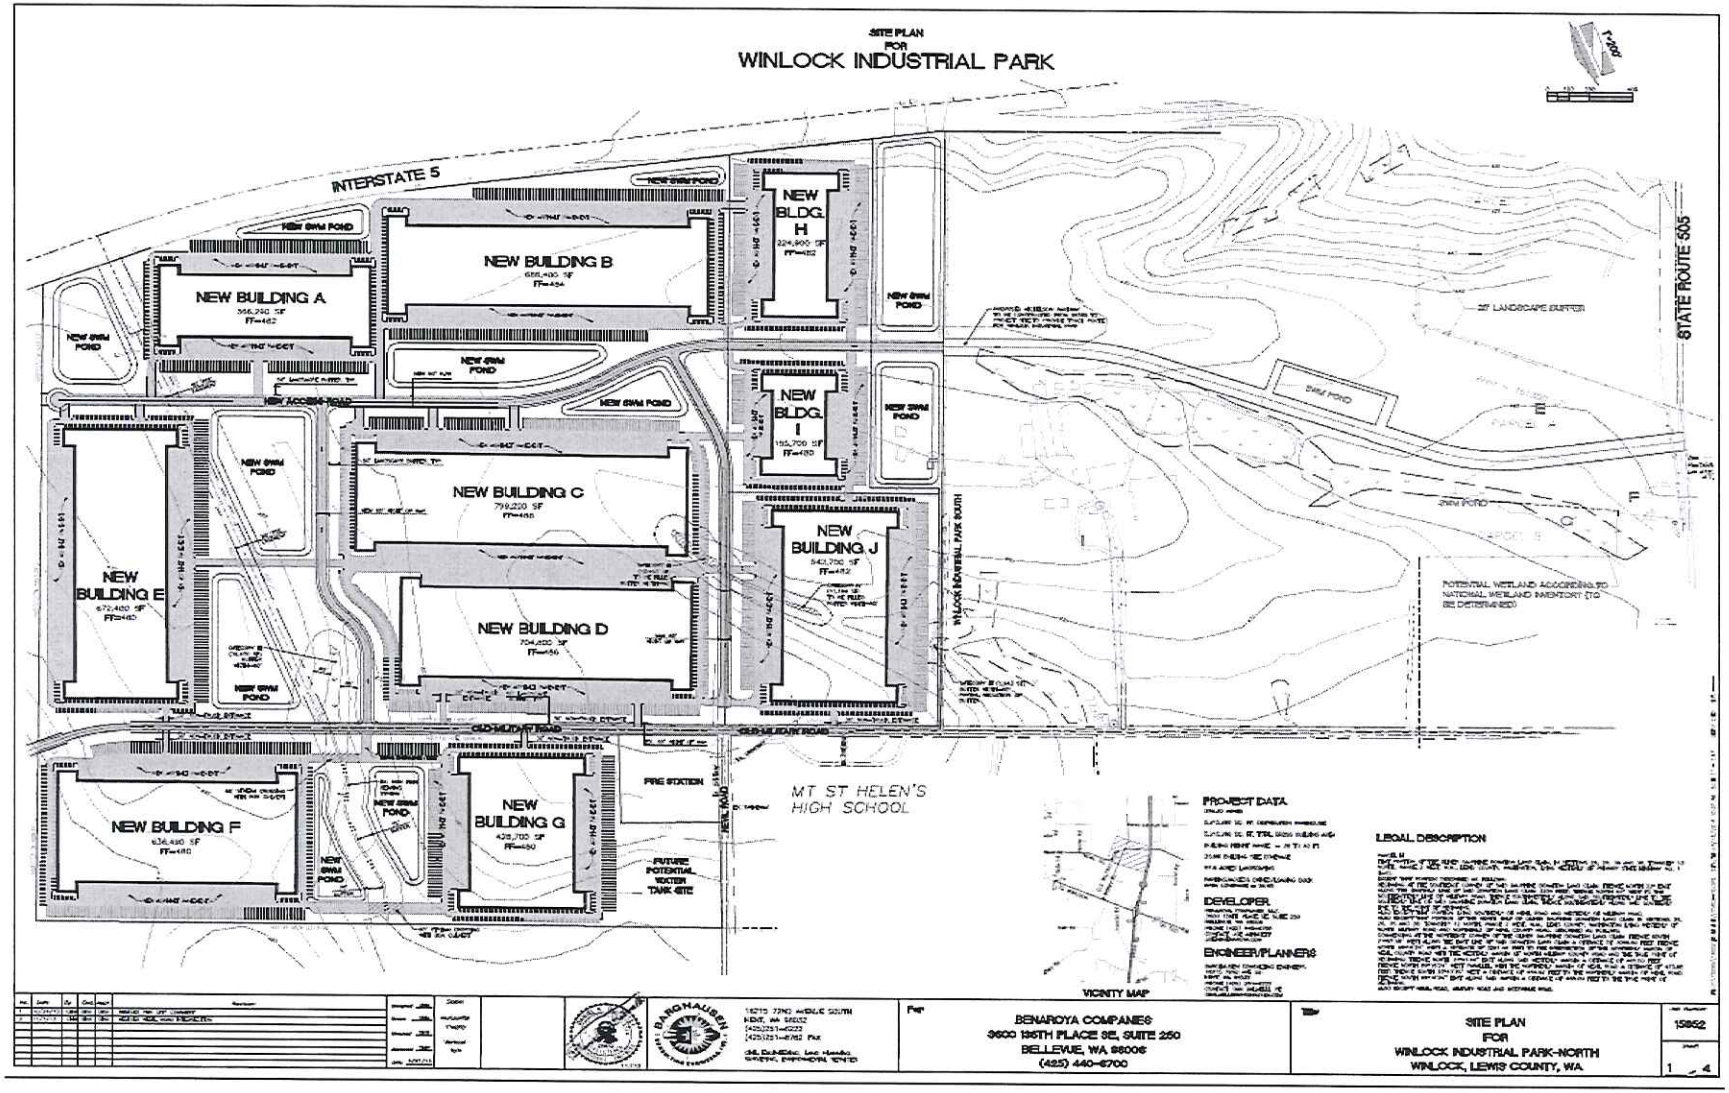
## Proposed Site Plan